




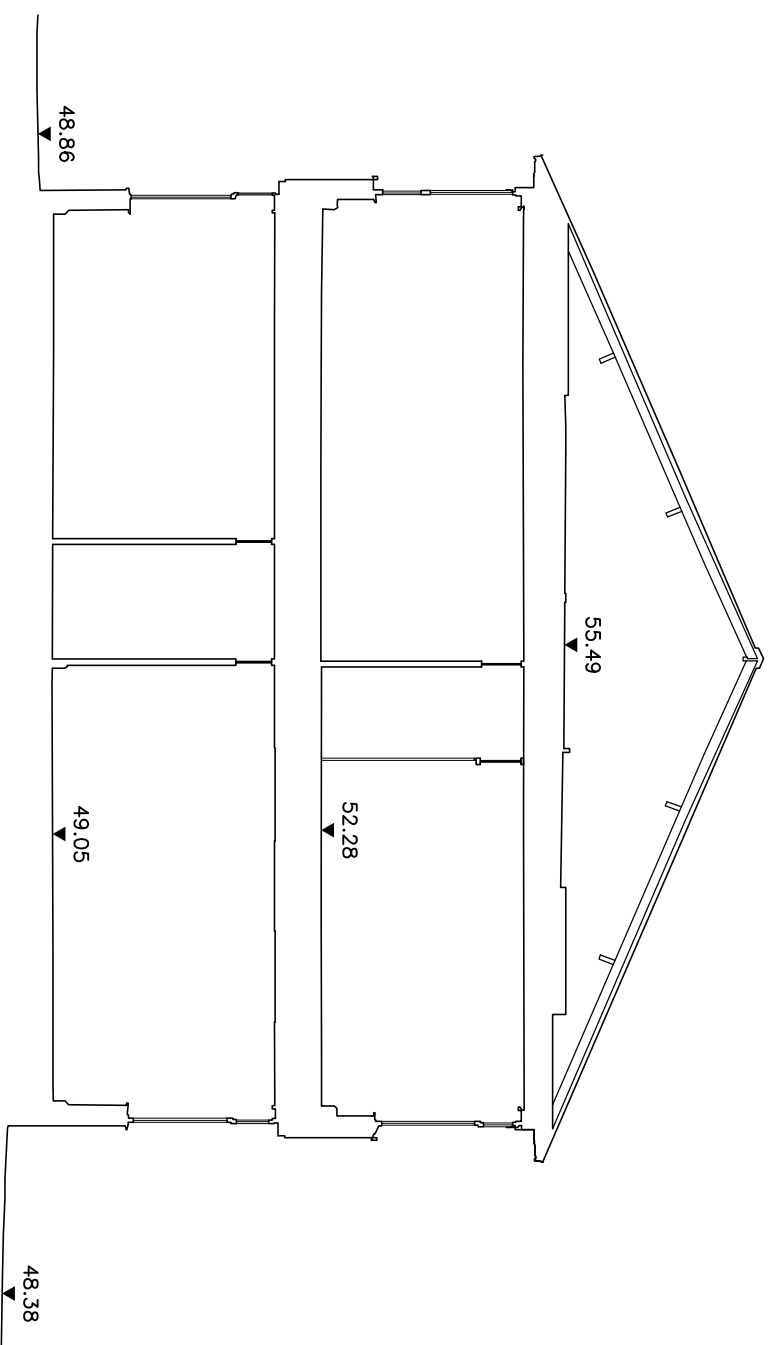

EXISTING SECTION

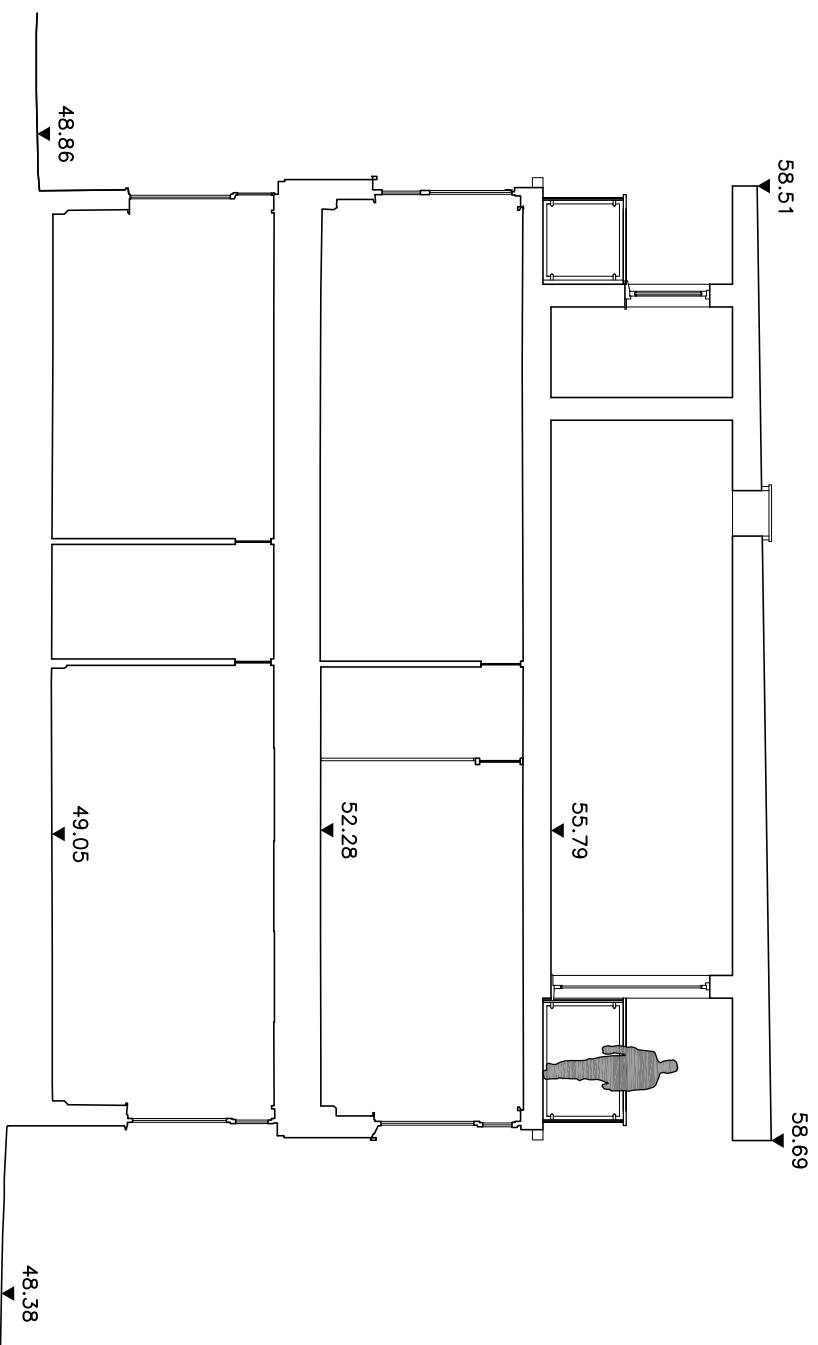

PROPOSED SECTION

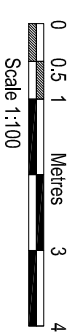

AMENDMENTS	DATE	REV.
------------	------	------

DATE	REV.
------	------

REV.

Dimensions, areas and levels where given are only approximate and subject to site survey. All dimensions are to be checked on site. Flurred dimensions only are to be taken from the drawing. This drawing is to be read in conjunction with all relevant constraints and/or specifications, drawings/documents and any discrepancies or variations are to be notified to the architect before affected work commences. This drawing is copyright and remains the property of the Architects.



bernard murray design
chartered architect

www.bmurraydesign.co.uk
78 BRIDGE ROAD, UXBRIDGE, MIDDLESEX UB82QW
TEL: 07958 471714 EMAIL: BMURRAYDESIGN@YAHOO.CO.UK

PROJECT
TRANSPORT HOUSE
HILLINGDON
UB10 0LY

CLIENT
MR CM CHHAYA

DRAWING EXISTING AND PROPOSED SECTION

SCALE	1:100 @ A3	DRAWING NUMBER	RA
-------	------------	----------------	----

DRAWING NUMBER	R
----------------	---

JMBER	R
-------	---

DATE	DEC 2020	1134-12
DRAWN	BM	

1134-12	
---------	--

1134-12	
---------	--