


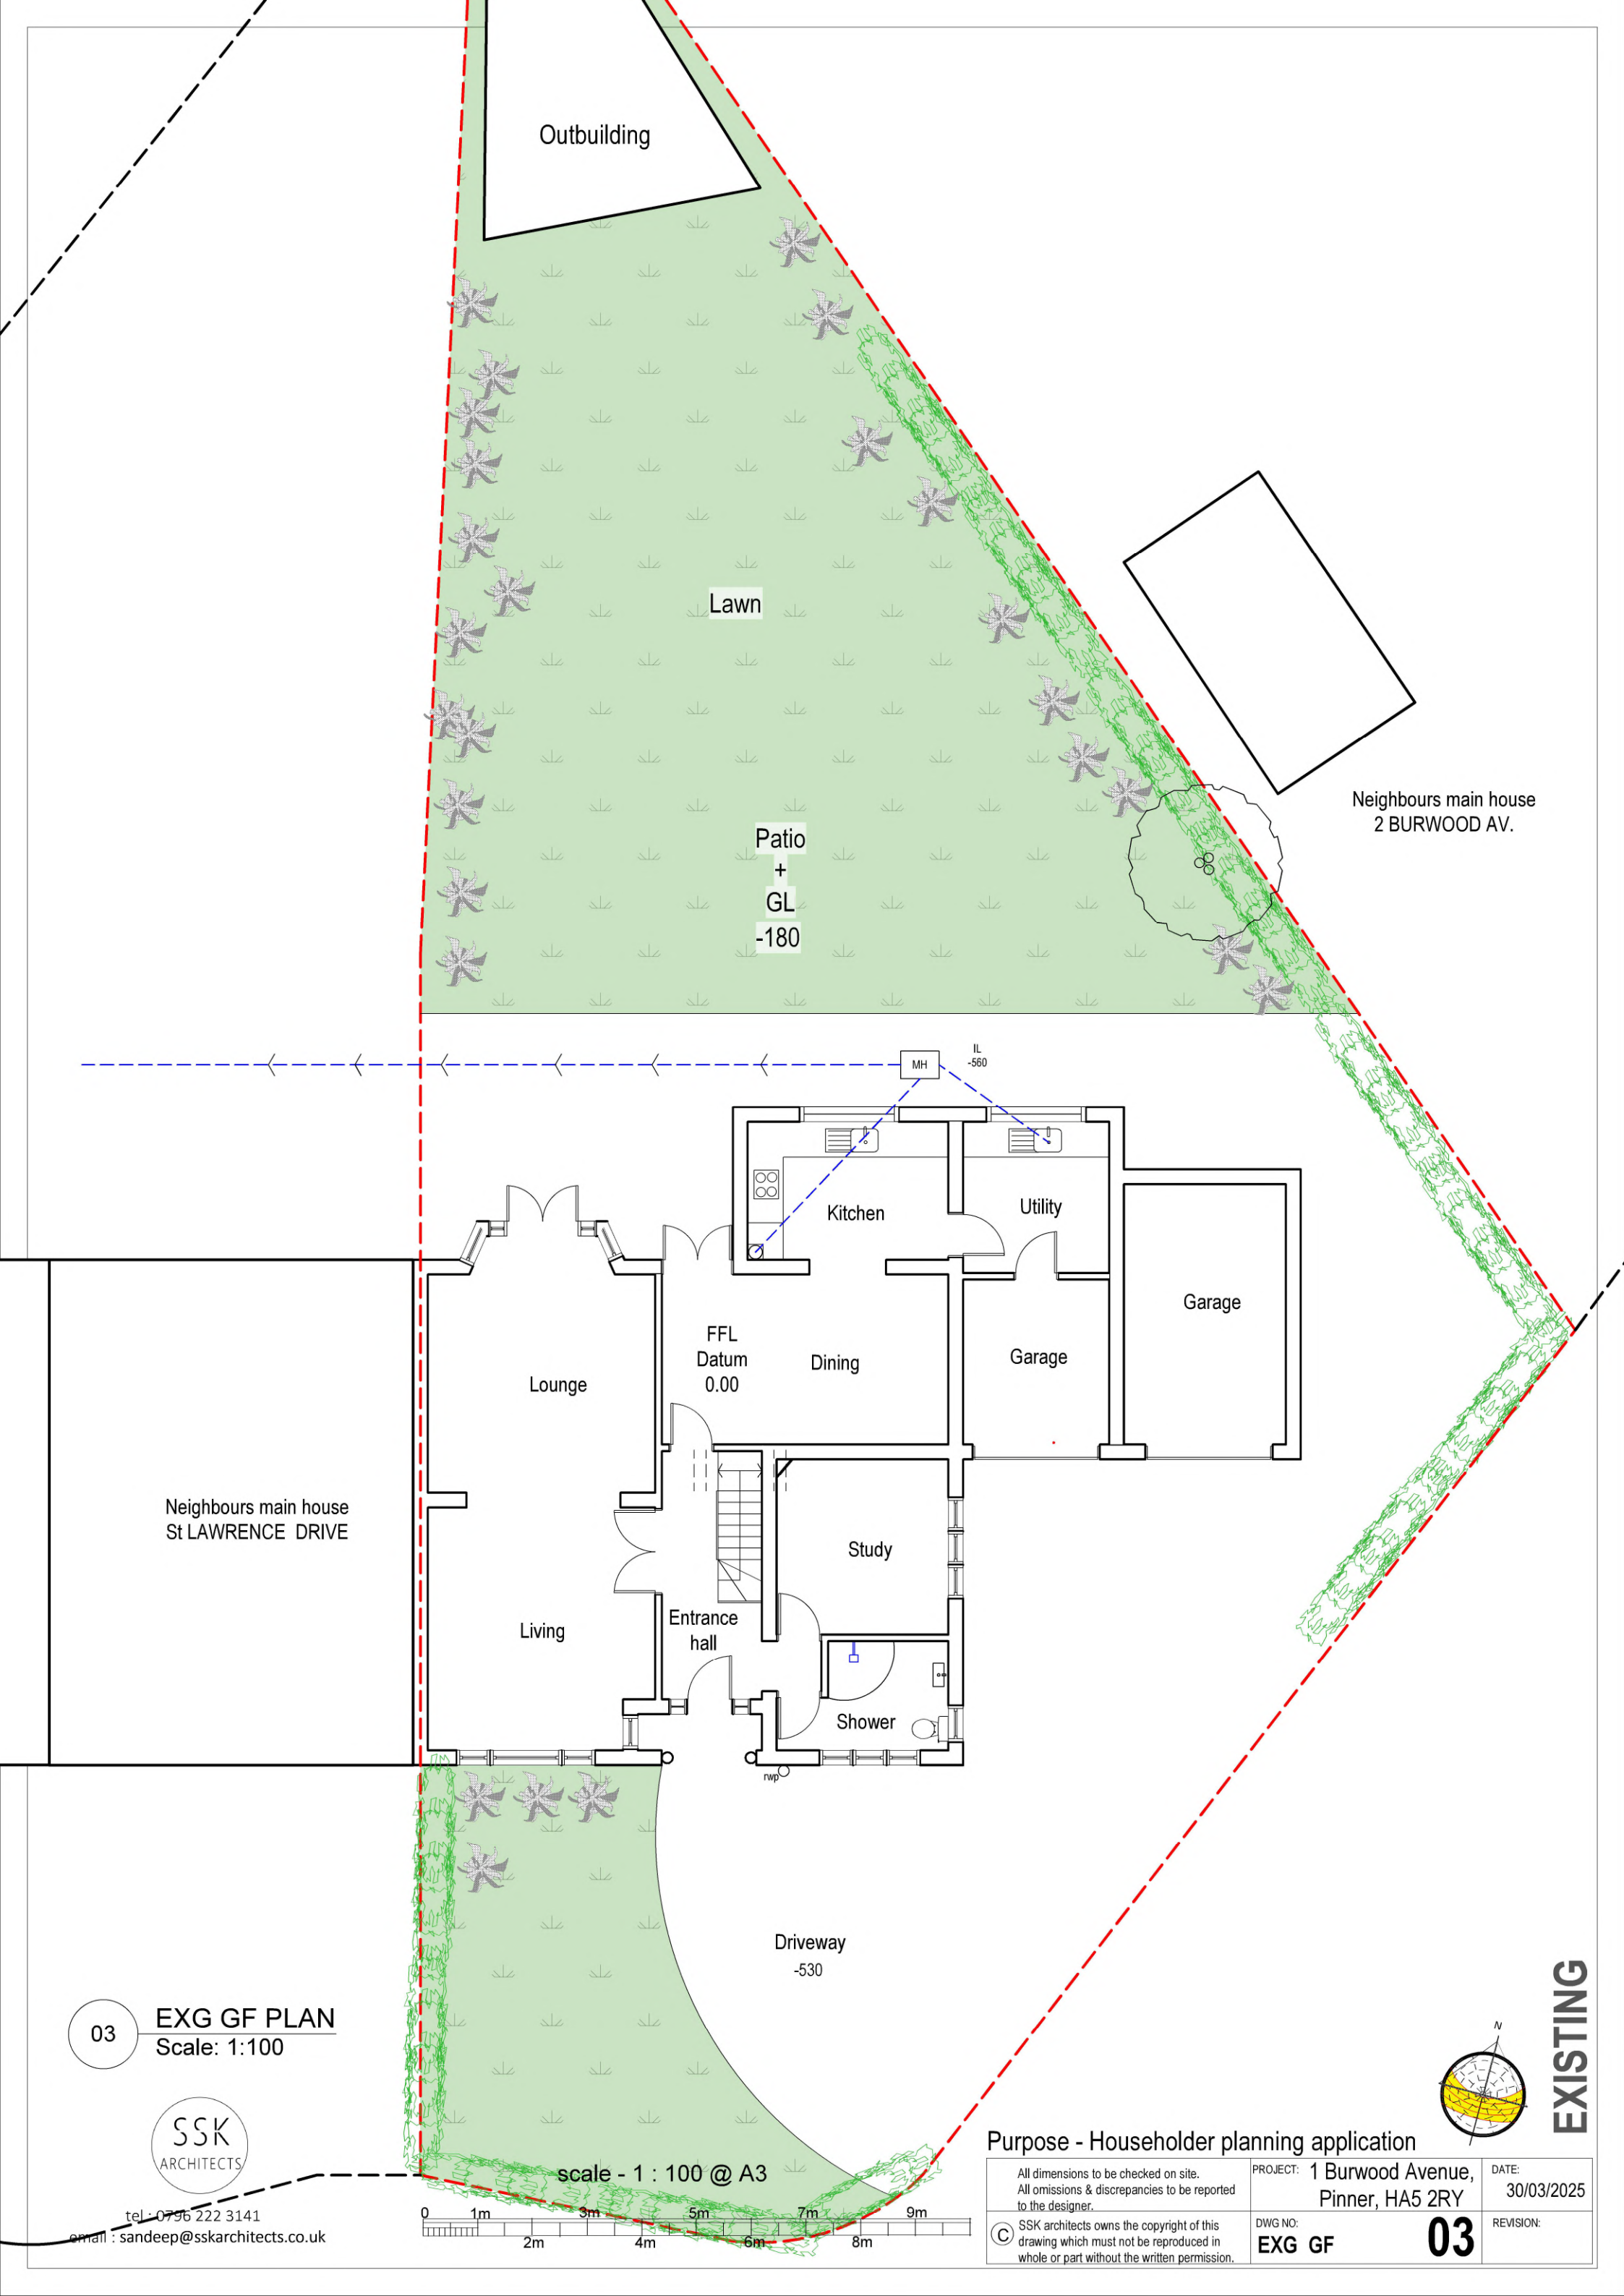

Outbuilding

Lawn

Patio
+
GL
-180

Neighbours main house
2 BURWOOD AV.

Neighbours main house
St LAWRENCE DRIVE

Kitchen

Utility

Garage

FFL
Datum
0.00

Dining

Garage

Lounge

Study

Living

Entrance
hall

Shower

Driveway
-530

03

EXG GF PLAN
Scale: 1:100

SSK
ARCHITECTS

tel: 0796 222 3141

email: sandeep@sskarchitects.co.uk

scale - 1 : 100 @ A3



Purpose - Householder planning application

All dimensions to be checked on site.
All omissions & discrepancies to be reported
to the designer.


© SSK architects owns the copyright of this
drawing which must not be reproduced in
whole or part without the written permission.

PROJECT: 1 Burwood Avenue,
Pinner, HA5 2RY

DWG NO:
EXG GF

DATE:
30/03/2025

REVISION:

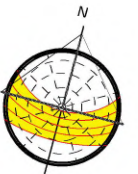

EXISTING

03