



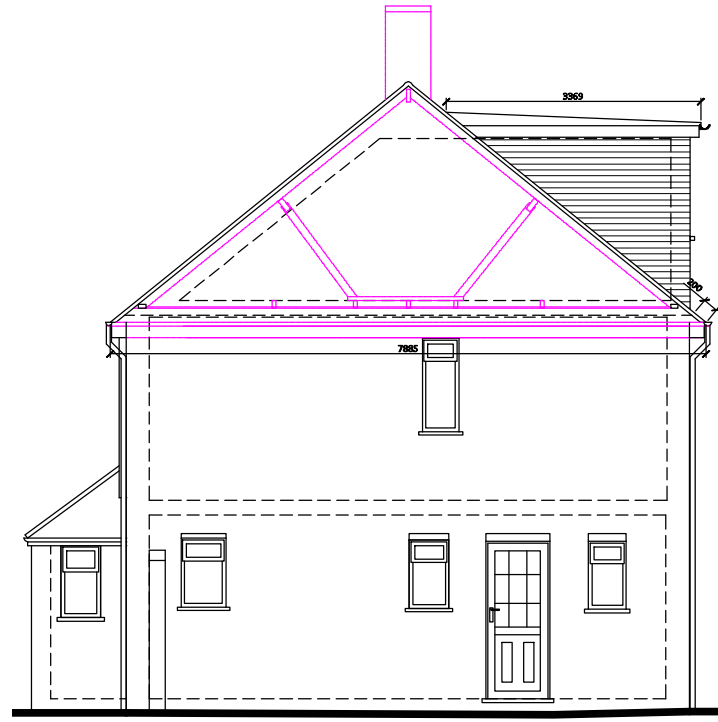

Proposed front elevation
1:100

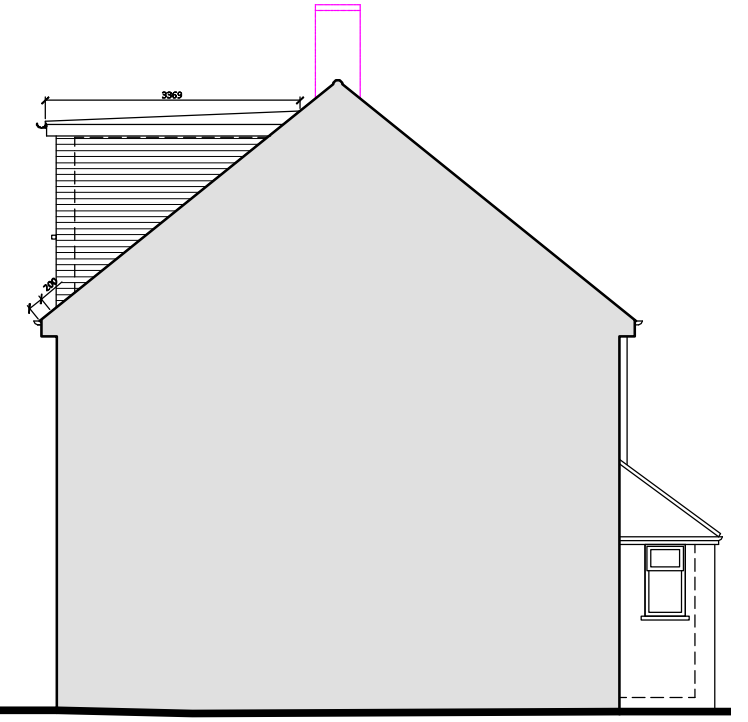

Proposed side elevation
1:100



Proposed side elevation/section
1:100 (as seen from no 5)


NOTES

The specification and drawings are produced for the purpose of obtaining Local Authority Approvals only. No dimensions are to be scaled from drawings and all are to be site checked by builder before commencement of works. All works to be carried out in accordance with the Building Regulations 2000, British Standards, Codes of Practice and any printed directions issued by manufacturers of propriety materials and components used (whether specified or not). All works to be carried with all relevant Local Authority approvals and to building control inspection.

THIS IS A PLANNING DRAWING ONLY



Proposed rear elevation
1:100

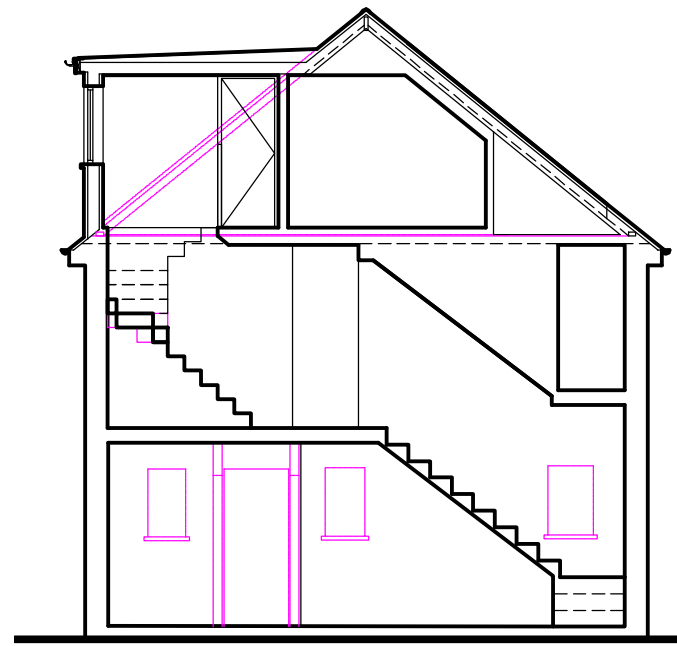

Proposed section
1:100

to be demolished

VOLUME CALCULATIONS:

REAR DORMER (v1):
V1= 29.9m³

HIP TO GABLE (v2):
V2=14.9m³

TOTAL
V1+V2<50m³
44.8m³<50m³

1:100 scale @ A3



ShazaDesign

140 Venner Road SE26 5HS
tel: 077 6277 1020

Drawing

Proposed elevations

Client/Site

7 Maygoods Lane
UB8 3TE

Scale

Date

Drawing no

Revision

1:100 19/07/21 157/PL/04