




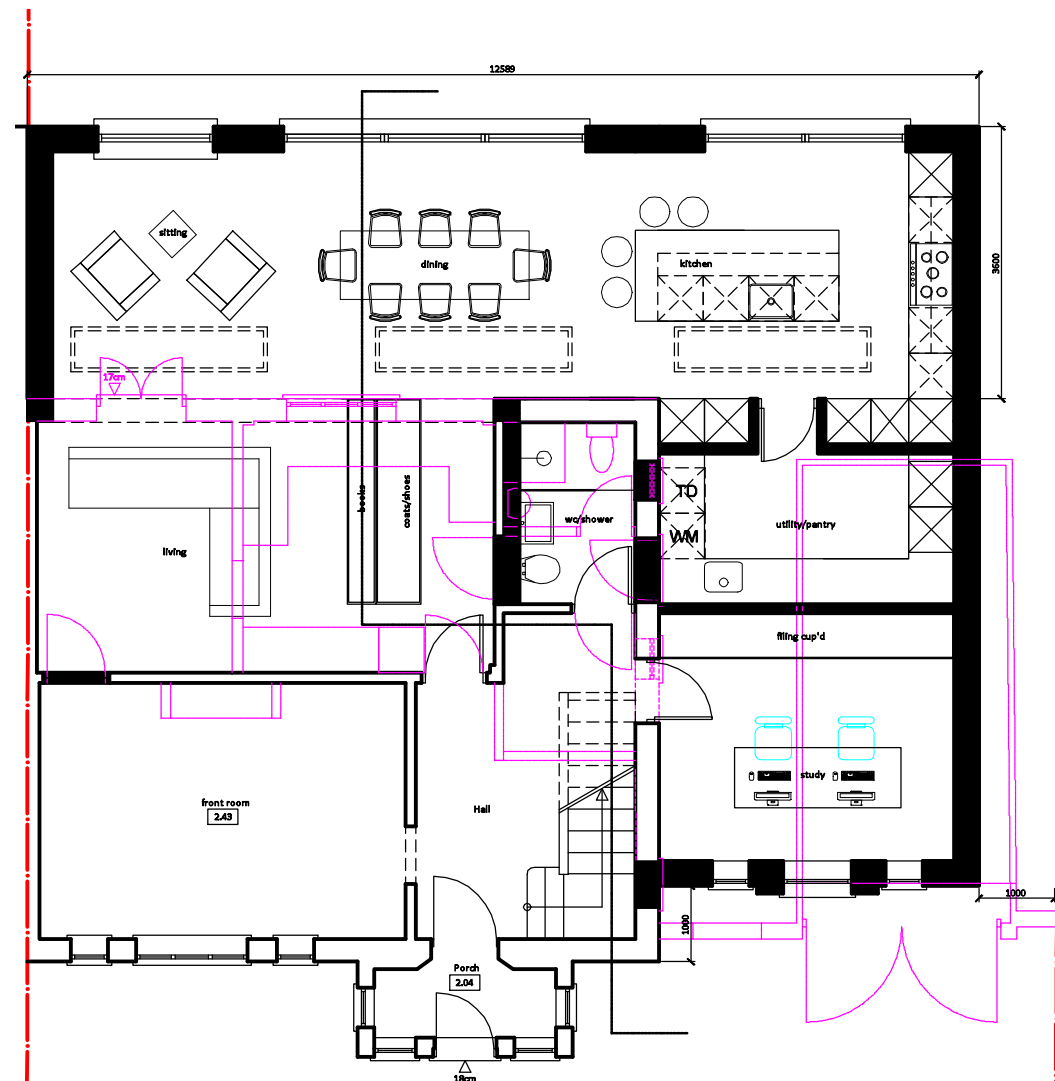


Proposed ground floor plan
1:100

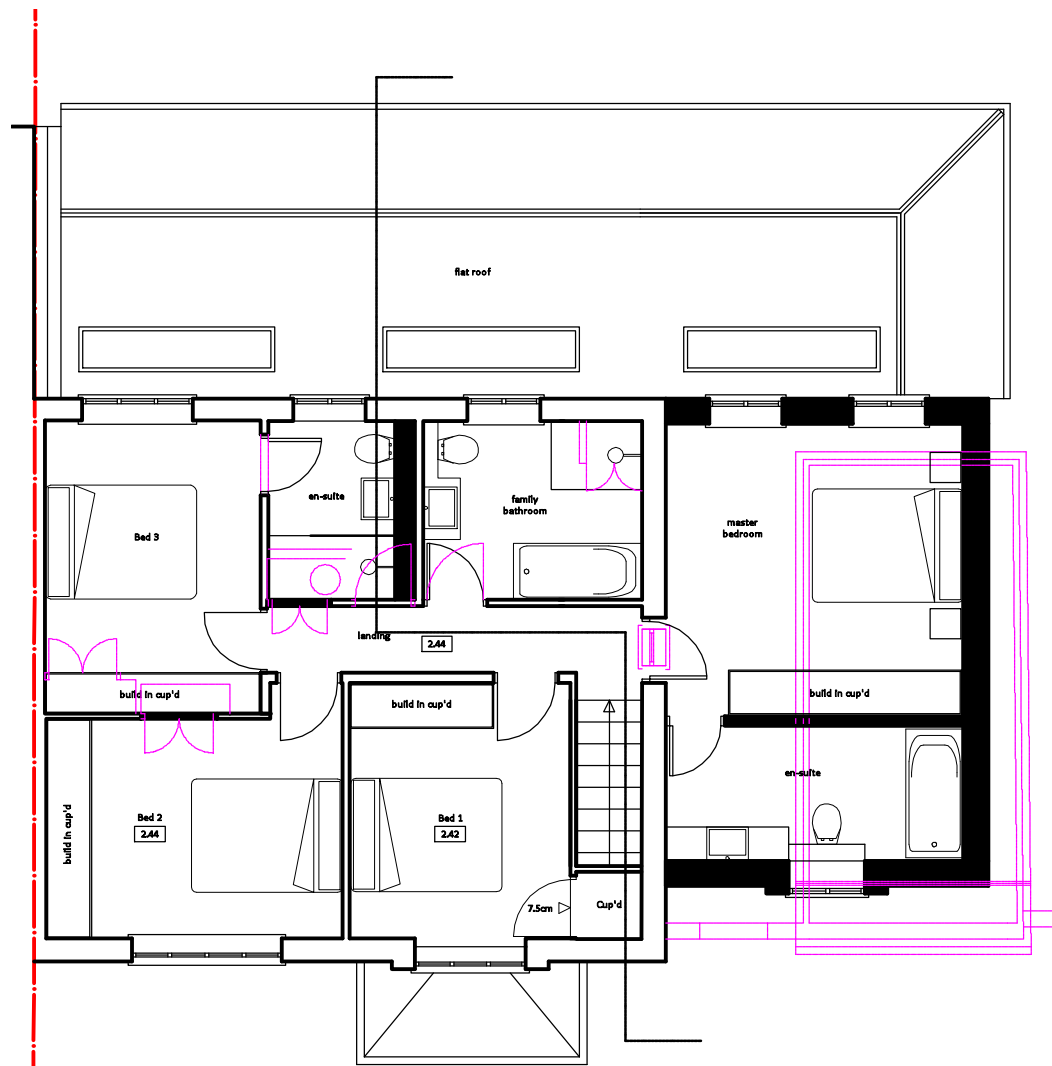


Proposed first floor plan
1:100

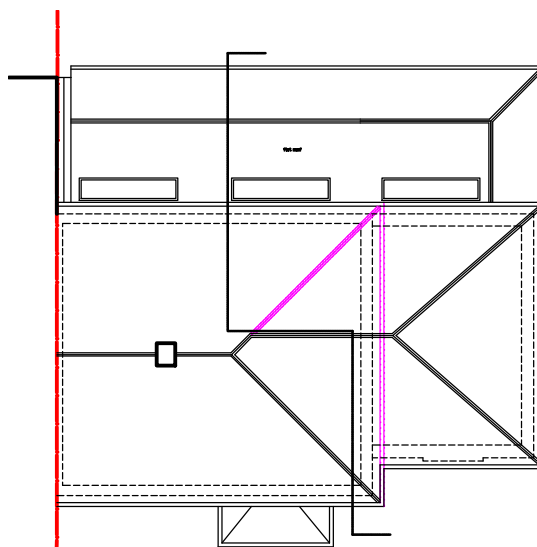

Proposed roof plan
1:200

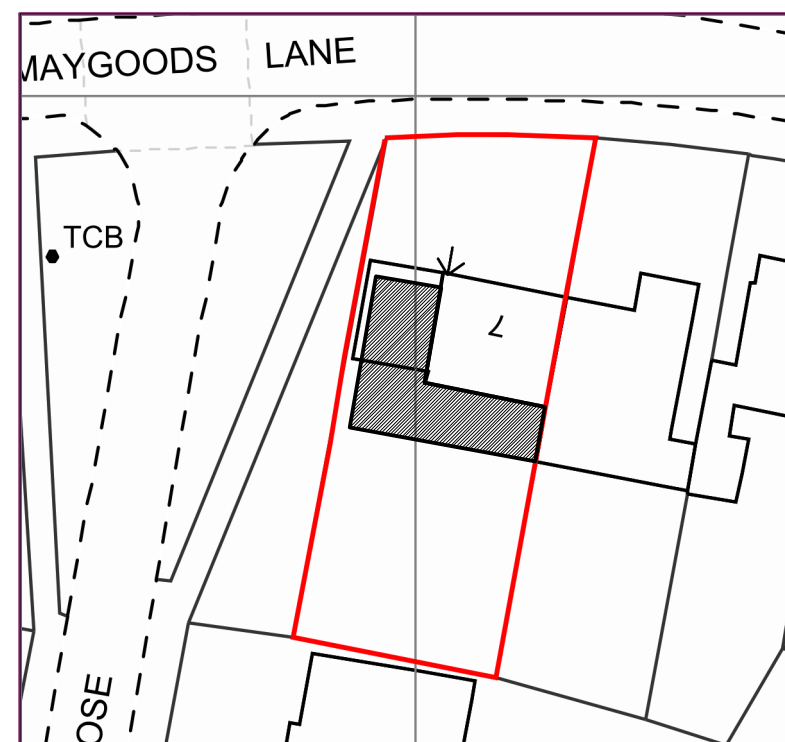

Block plan
1:500

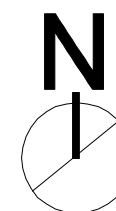

to be demolished

existing

proposed

NOTES

The specification and drawings are produced for the purpose of obtaining Local Authority Approvals only. No dimensions are to be scaled from drawings and all are to be site checked by builder before commencement of works. All works to be carried out in accordance with the Building Regulations 2000, British Standards, Codes of Practice and any printed directions issued by manufacturers of propriety materials and components used (whether specified or not). All works to be carried with all relevant Local Authority approvals and to building control inspection.

THIS IS A PLANNING DRAWING ONLY

ShazaDesign

140 Venner Road SE26 5HS
tel: 077 6277 1020

Drawing

Proposed plans

Client/Site

7 Maygoods Lane
UB8 3TE

Scale

1:100

1:200

Date

16/07/21

Drawing no

154/PL/03

Revision