




Proposed front elevation
1:100

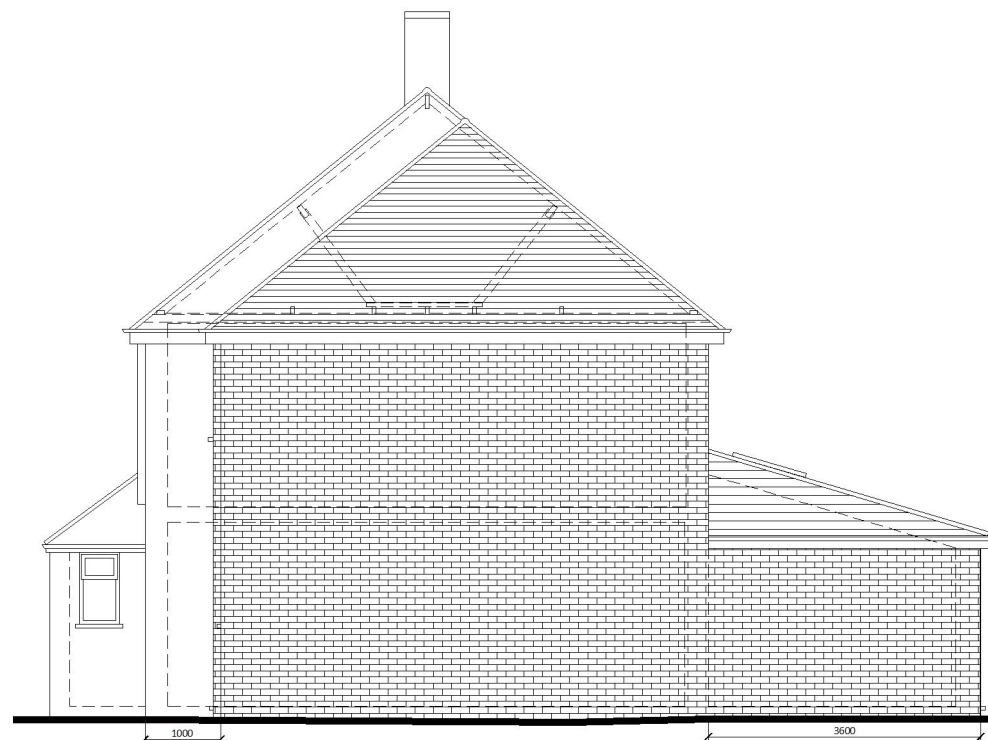


Proposed side elevation
1:100 (as seen from Maygoods close)



Proposed rear elevation
1:100

outline of extension at no 5

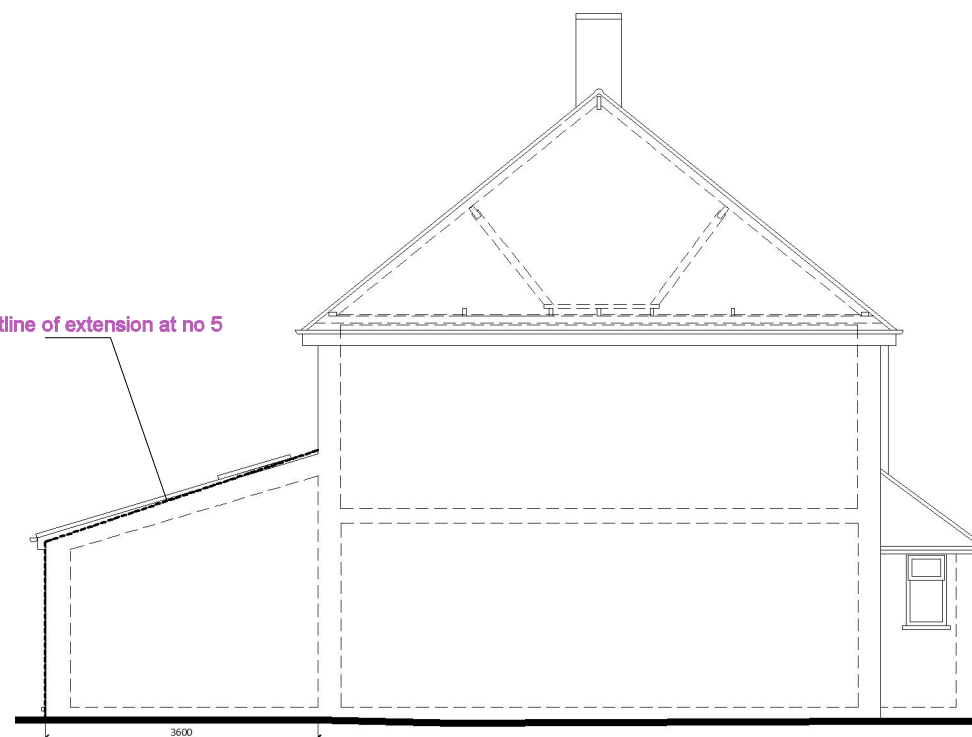

Proposed side elevation/section
1:100 (as seen from no 5)

1:100 scale @ A3



to be demolished

NOTES

The specification and drawings are produced for the purpose of obtaining Local Authority Approvals only. No dimensions are to be scaled from drawings and all are to be site checked by builder before commencement of works. All works to be carried out in accordance with the Building Regulations 2000, British Standards, Codes of Practice and any printed directions issued by manufacturers of propriety materials and components used (whether specified or not). All works to be carried with all relevant Local Authority approvals and to building control inspection.

THIS IS A PLANNING DRAWING ONLY

ShazaDesign

140 Venner Road SE26 5HS
tel: 077 6277 1020

Drawing

Proposed elevations

Client/Site

7 Maygoods Lane
UB8 3TE

Scale

Date

Drawing no

1:100

16/07/21

154/PL/04

Revision

A) 27.04.22 shape of the ground floor rear extension roof changed
B) 28.04.22 width of side extension reduced so it doesn't exceed half of the width of the original house