


- NOTES
1. This drawing are for Planning & Building Control purpose only

2. Verify all dimensions & setting out point on site, IF IN DOUBT-ASK

3. Engineer must be notified if there are any discrepancies and or before altering any structure details

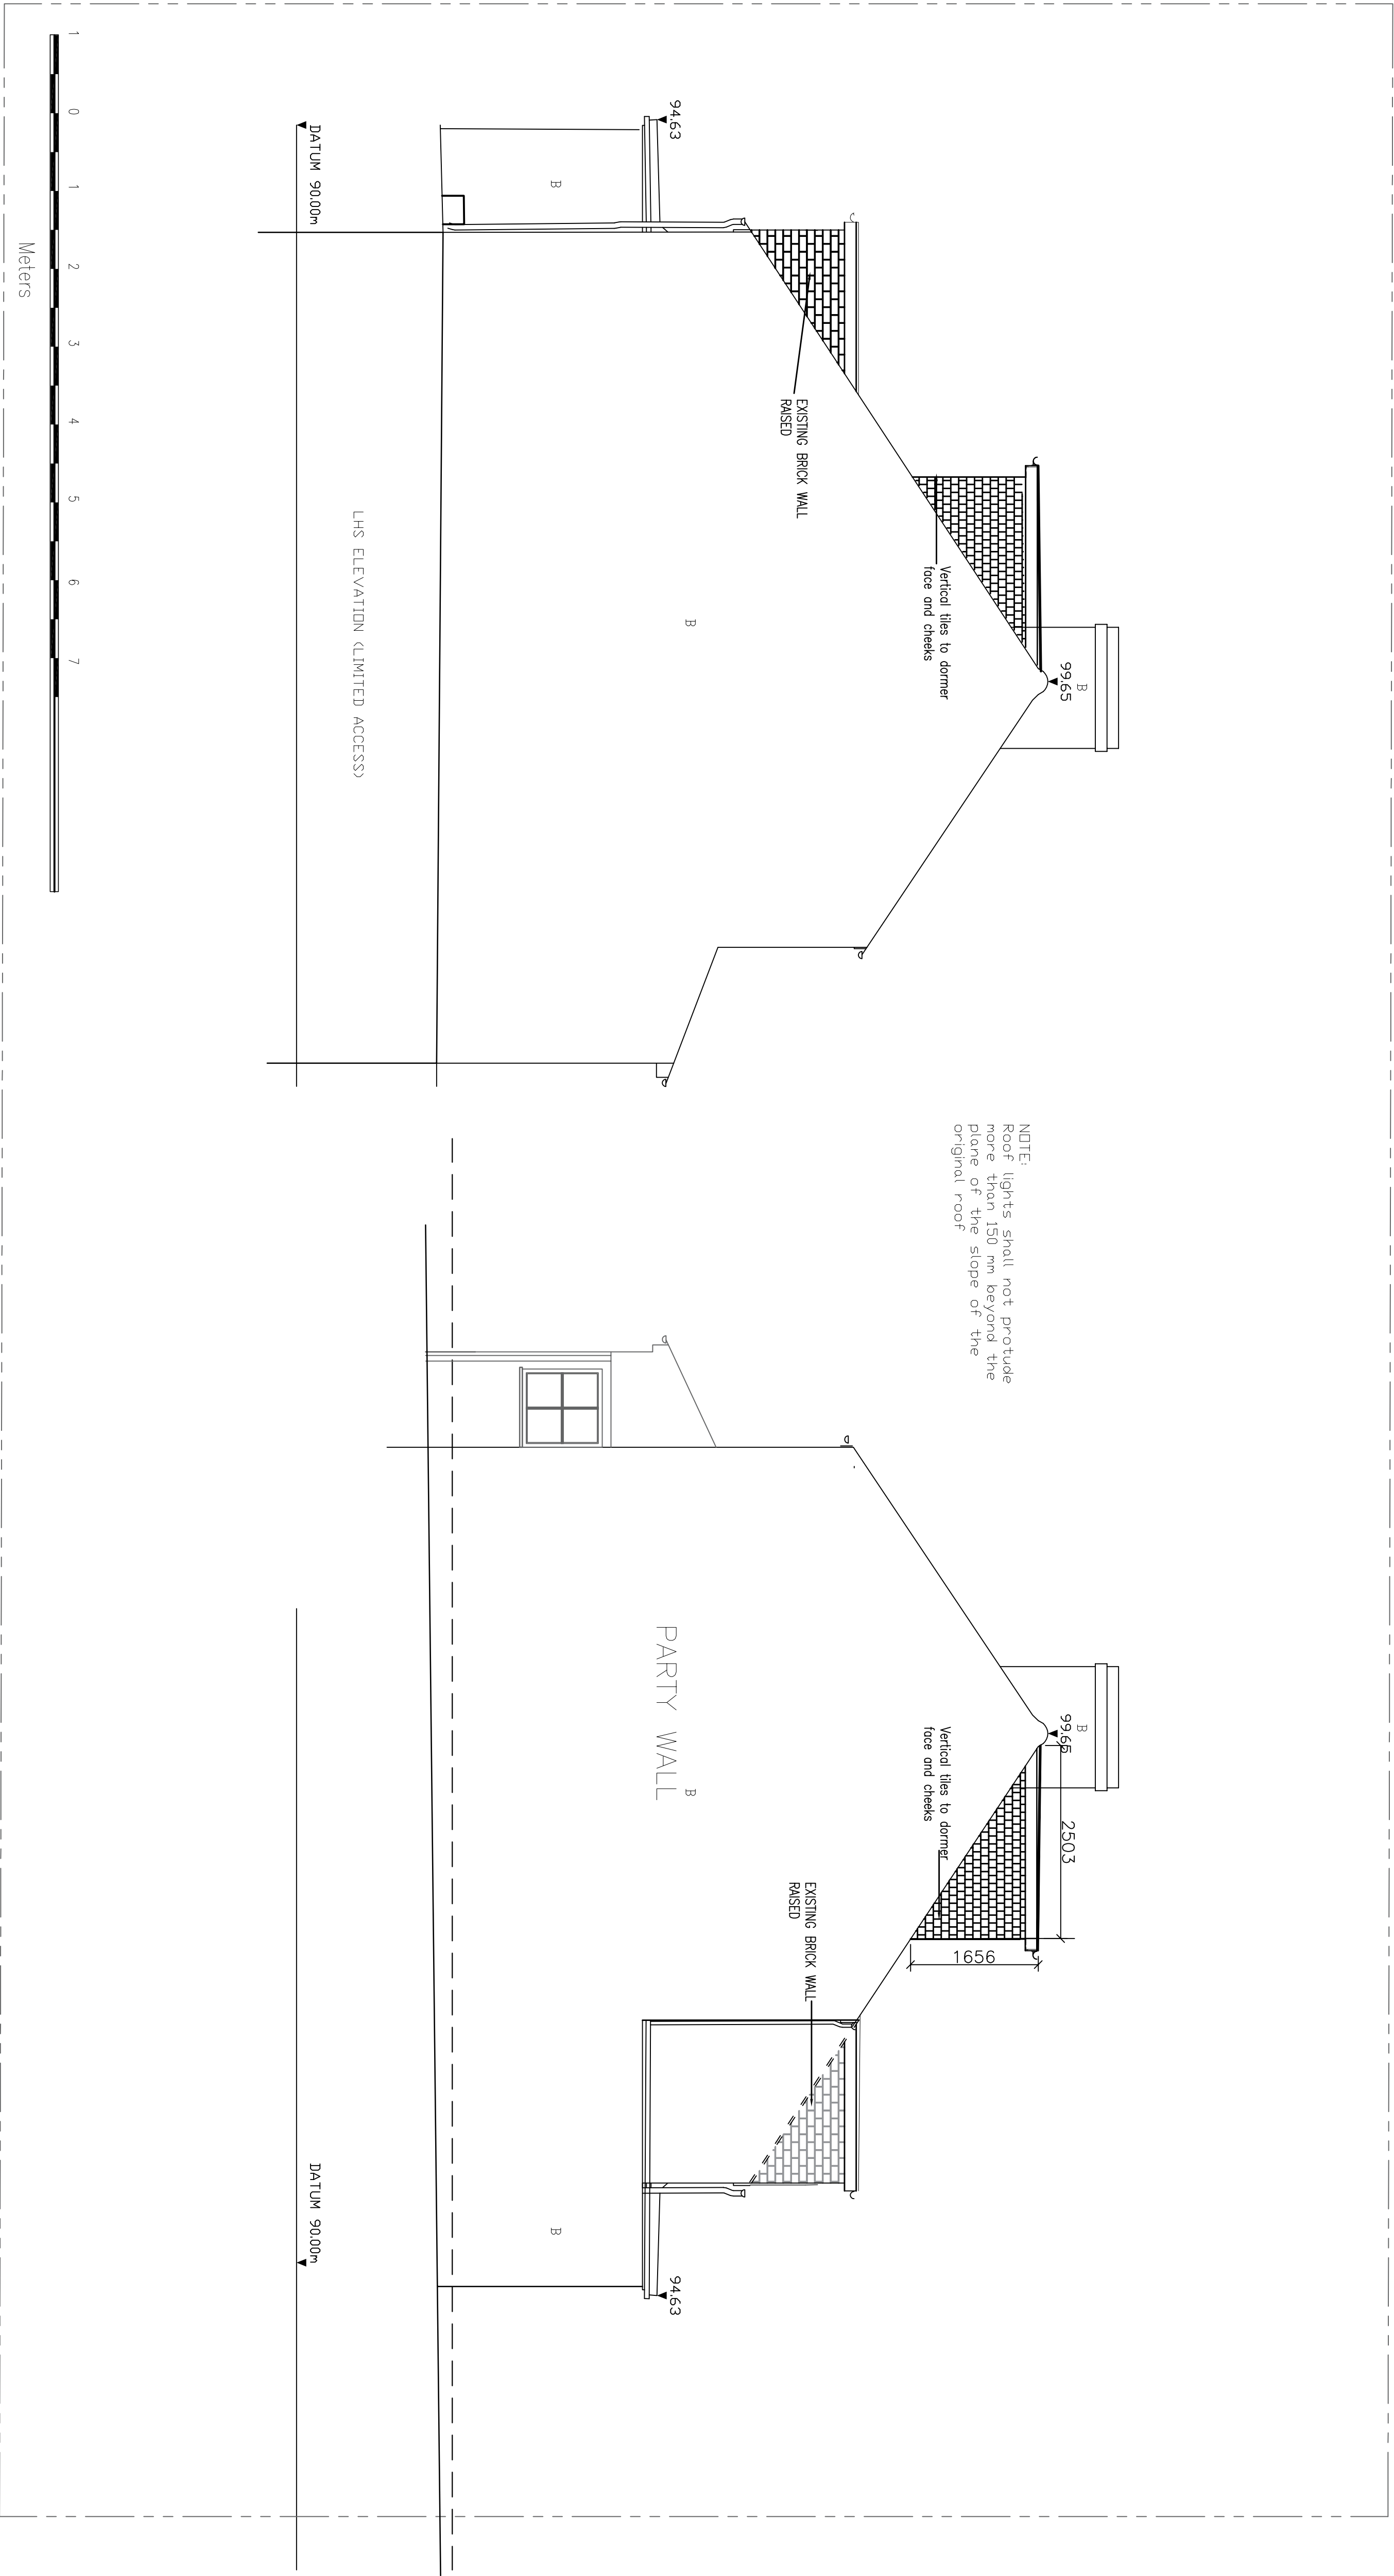

08 PROPOSED SIDE (EAST) ELEVATIONS

PROPOSED SIDE (WEST) ELEVATIONS

 Lotus Consultants Limited Design, Construction, Management Address: 37 Woodfield Rise Bushey Herts SG8 4QR e: enquiries@lhusid.co.uk web: www.lhusid.co.uk m: 07723441065 t: 0208 950 2143 © Copyright Lotus Consultants Ltd.					
No.	Description	Date	Client name	Project description	
A	NOTES ADDED	Dec 21	Kishan & Amisha Thakrar	DORMER EXTENSION TO EXISTING LOFT ROOMS	
B	LOFT SIZE ALTERED, RHG DORMER OMITED	-JAN 22	Project address	-	
C	LOFT SIZE ALTERED, RHG DORMER OMITED	-JAN 22	234 Northwood Road	-	
			Harefield	-	
			UB9 6PT		
			Sheet name	PROPOSED SIDE ELEVATIONS	
			Project number	2106	
			Date:	JAN 2022	
			Drawn: OP		
			Checked:		
			Project stage	CONSTRUCTION	
			Drawing No.	BR 03-NR-ELEVATIONS	
			Scale: 1:50 @ A1 & 1:100 @A3	Rev. C	