


- NOTES
1. This drawing are for Planning & Building Control purpose only
 2. Verify all dimensions & setting out point on site, IF IN DOUBT-ASK
 3. Engineer must be notified if there are any discrepancies and or before altering any structure details

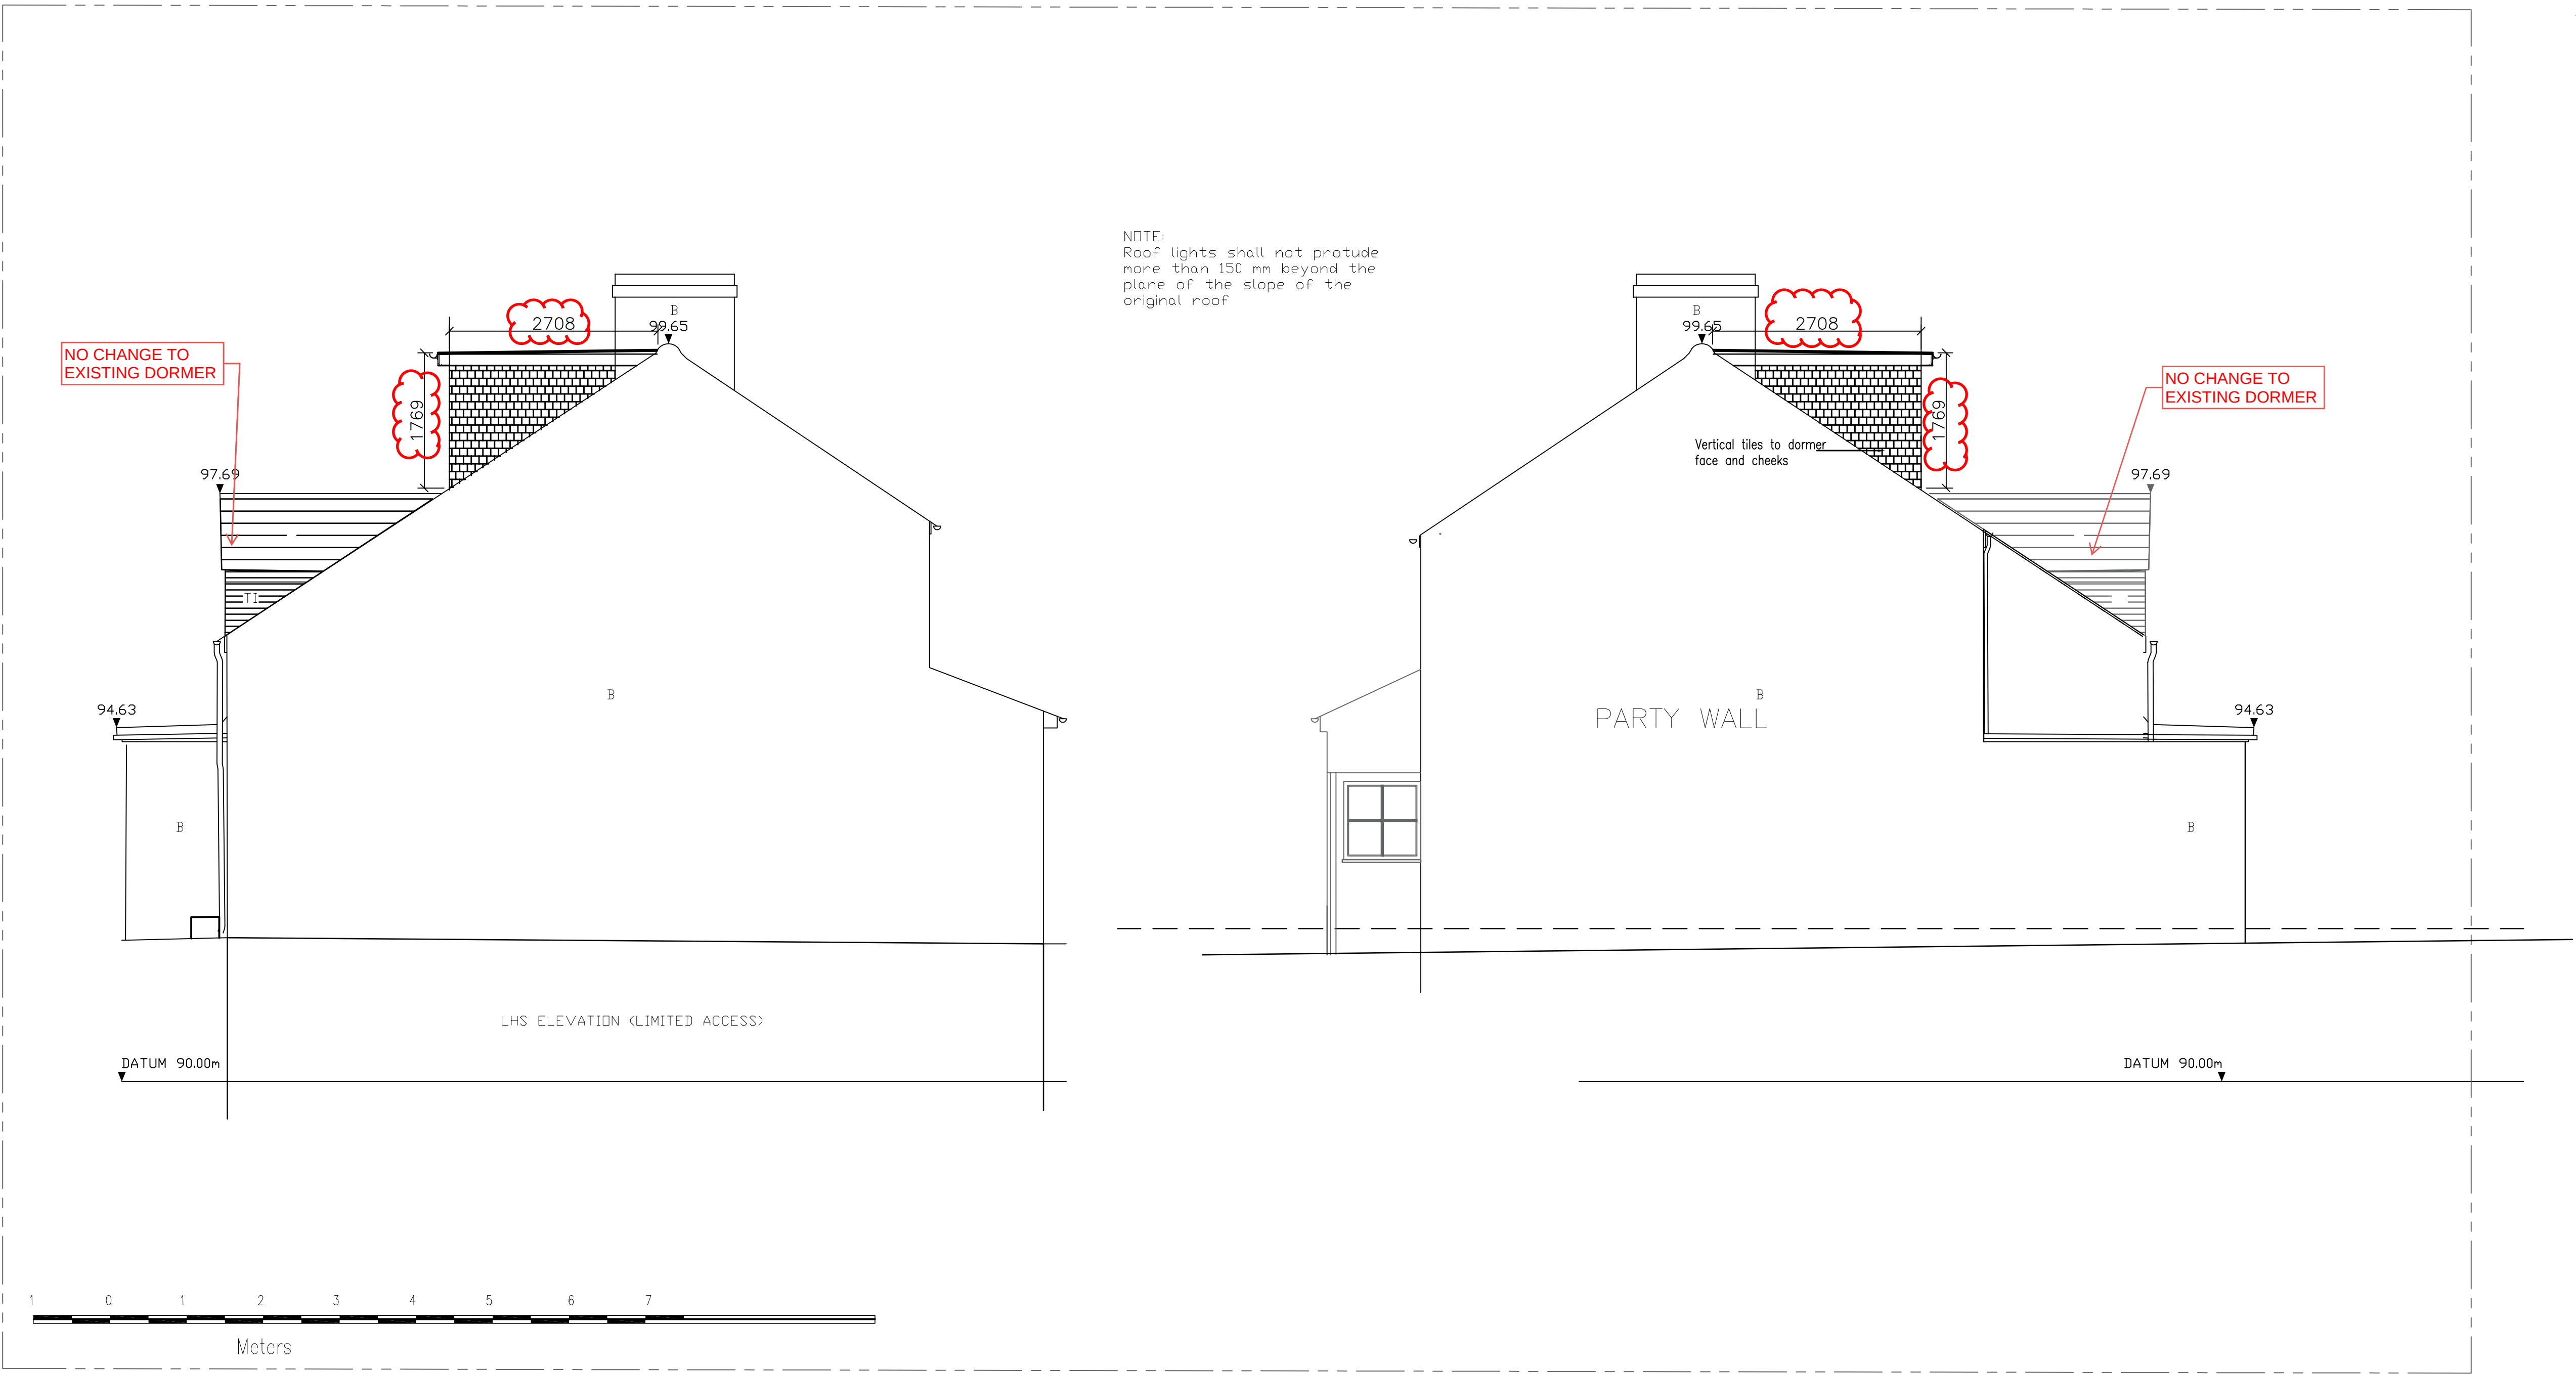

08 PRIOPOSED SIDE (EAST) ELEVATIONS

PROPOSED SIDE (WEST) ELEVATIONS
Rev D

 **Lotus Consultants Limited**
Design. Construction. Management

Address: 37 Woodfield Rise Bushey Hertfordshire WD23 4QR
e: enquiries@lotusltd.co.uk web: www.lotusltd.co.uk
m: 0772544 1065 t: 0208 950 2143
© Copyright Lotus Consultants Ltd.

No.	Description	Date
A	NOTES ADDED	Dec 21
B	LOFT SIZE ALTERED. RHS DORMER OMITED	~JAN 22
C	LOFT SIZE ALTERED. RHS DORMER OMITED	~JAN 22
D	RHS DORMER RETAINED	FEB22

Client name
Kishan & Amisha Thakrar

Project address
**234 Northwood Road
Harefield
UB9 6PT**

Project description
DORMER EXTENSION TO EXISTING LOFT ROOMS

-

Sheet name
PROPOSED SIDE ELEVATIONS

Project number **2106**

Date: **JAN 2022**

Drawn: **OP**

Checked:

Project stage
CONSTRUCTION

Drawing No.
BR 03-NR-ELEVATIONS

Scale: **1:50 @ A1 & 1:100 @A3** Rev. **D**