



NOTES


1. This drawing are for Planning & Building Control purpose only
2. Verify all dimensions & setting out point on site, IF IN DOUBT-ASK
3. Engineer must be notified if there are any discrepancies and add details regarding any structure details

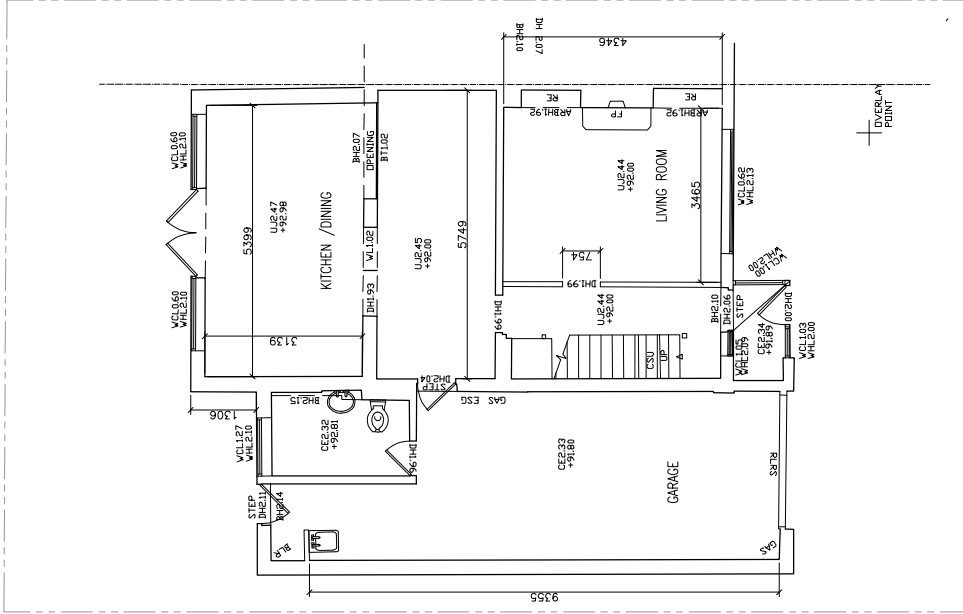

01 EXISTING GROUND FLOOR

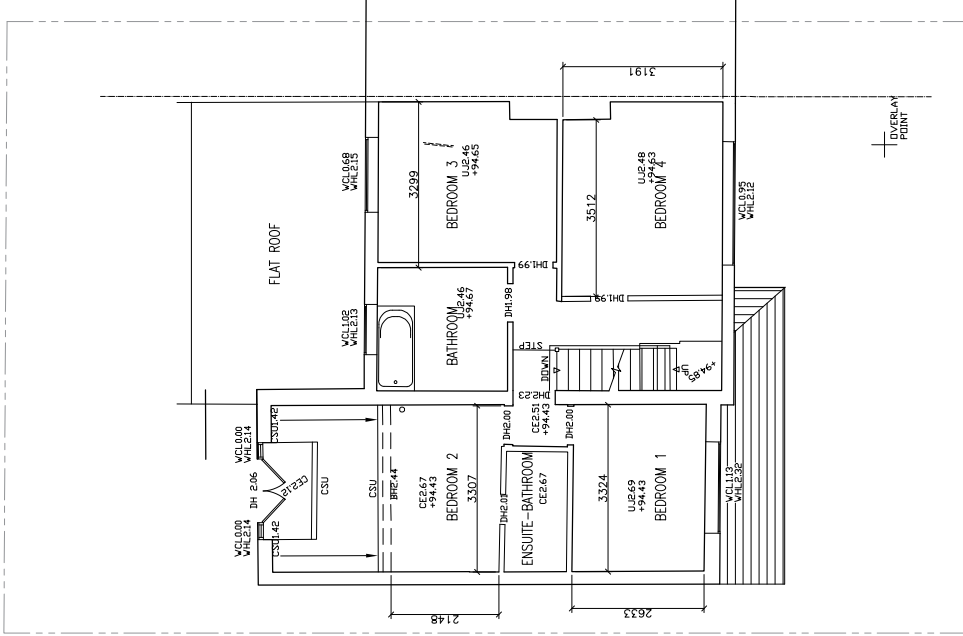

02 EXISTING FIRST FLOOR

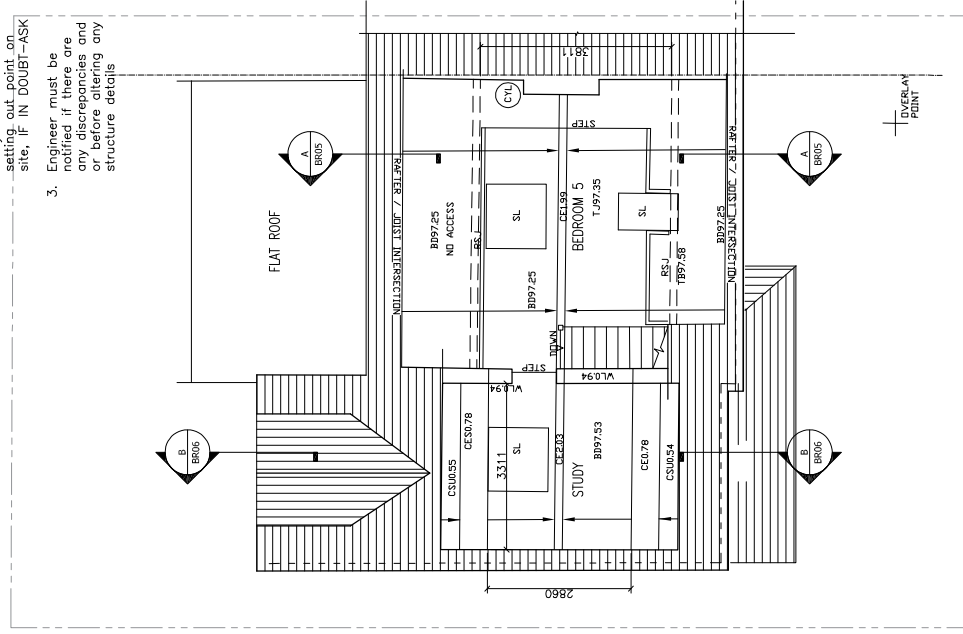

03 EXISTING SECOND FLOOR

Lotus Consultants Limited
Design, Construction, Management

Address: 37 Woodfield Rise, Rokeby, Hertfordshire, WD23 4QR
e: enquiries@lotusid.co.uk web: www.lotusid.co.uk
tel: 01725 441 060 f: 0208 192 2145
© Copyright Lotus Consultants Ltd.

No. -
Date -

Description -

Client name
Kishan & Anisha Thakur

Project address
234 Northwood Road
Harefield
UB9 8PT

Project description
INTERNAL ALTERATIONS

-

Sheet name
EXISTING FLOOR PLANS

Project number
2106

Date:
Feb 2018

Drawn:
OP

Checked:

Project stage
CONSTRUCTION

Drawing No.
EX 01-NR-EXISTING

Scale:
1:50 @ A1 & 1:100 @ A3

Rev. -