


- LEGEND :
- AH Arch Height
 - ASH Arch Spring Height
 - BH Beam Height
 - BL Beam Level
 - CAH Ceiling Arch Height
 - CH Ceiling Height
 - CL Ceiling Level
 - CPD Cupboard
 - CSH Ceiling Spring Height
 - DH Door Height
 - DOH Door Opening Height
 - DP Downpipe
 - DR Drainer
 - F-H Floor - Head Height
 - F-S Floor - Sill Height
 - FBH False Beam Height
 - FCH False Ceiling Height
 - FL Floor Level
 - G Gully
 - GL Ground Level
 - H High
 - HB Hand Basin
 - HTR Heated Towel Rail
 - HWT Hot Water Tank
 - IC Inspection Cover
 - RAD Radiator
 - RL Roof Level
 - RWP Rainwater Pipe
 - S-AH Sill - Arch Height
 - S-H Sill - Head Height
 - S-SH Sill - Spring Height
 - SHW Shower
 - SVP Soil Vent Pipe
 - VP Vent Pipe
 - WAD Window Above Door
 - WAW Window Above Window
 - WC Water Closet
 - WS Work Surface
 - Floor Level Steps Up
 - Ceiling Level Slopes Up

NOTES :

The accuracy of this survey drawing is dependent upon the scale at which it is produced. Users should not re-scale this drawing without consent.

All level values refer to the following OSBM:-

East Face, South East Angle, Harmondsworth Baptist Church;
Value 25.97m.

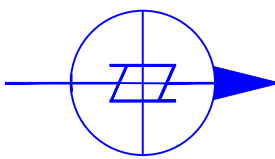

DRAWING NO :

4129-4

DATE : 12/8/19

DRAWN : SV

SHEET NO : 4 of 8

CHECKED : MAW

SCALE : 1:100

SHEET SIZE : A1

CLIENT :

TEJ Properties Ltd
PO Box 1250
St Albans
AL1 9JT
Tel: 07950 397412

PROJECT TITLE:

Second Floor Plan
Duval House
Harmondsworth
London, UB7 0BT

SURVEYED BY :



ALAN RHODES ASSOCIATES
Land & Measured Building Surveyors
8 Hurlingham Studios
Ranelagh Gardens
London SW6 3PA

Tel : 020 7731 0304
Fax: 020 7731 0314
email : office@ara-survey.co.uk



THE SURVEY
ASSOCIATION