


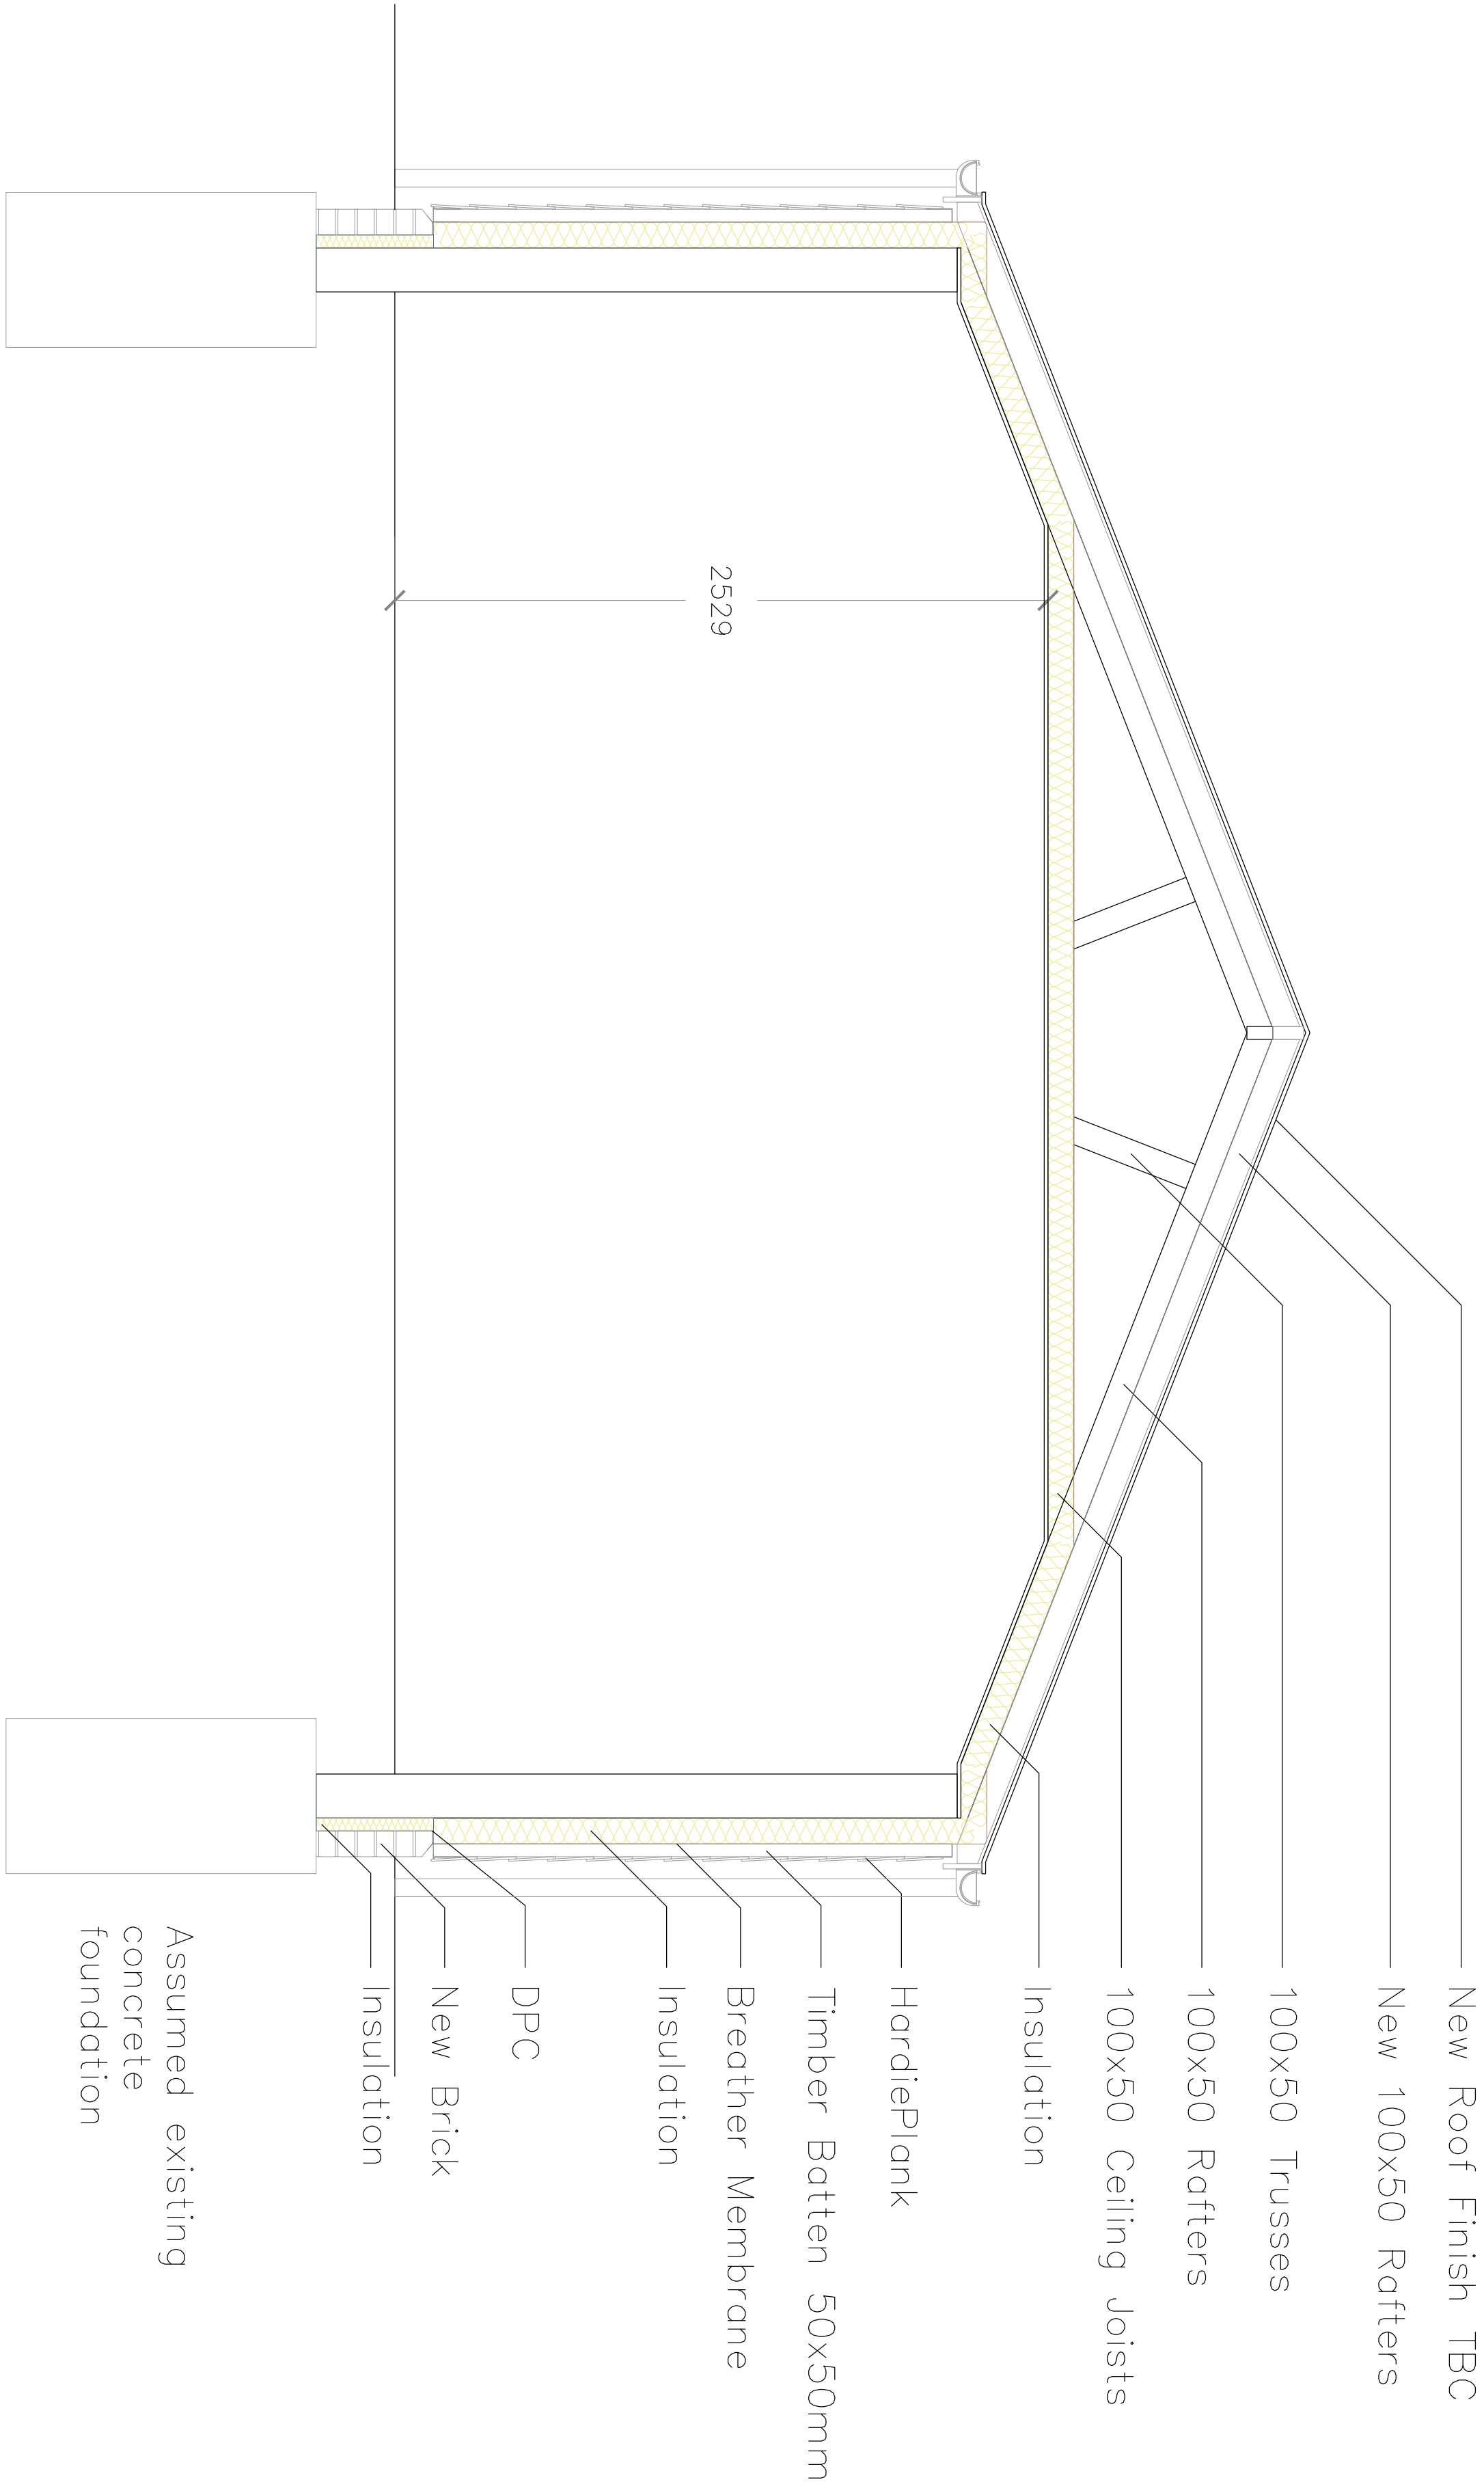

Planning Issue

A	Text revisions	CC	/	13.11.2020
REV	DESCRIPTION	AUTH	APP	DATE

	Hatfield 2nd Floor, Titan Court, 3 Bishop Square Hatfield, AL9 9XA Telephone: 01707 243408 Email: Hatfield@Property-Technics.co.uk
---	---

JOB TITLE YEADING INFANT AND NURSERY SCHOOL CARLYON ROAD HAYES MIDDLESEX UB4 0NR

DRAWING TITLE PROPOSED SECTION
--

DATE 03.07.2020	DRAWN JN
SCALE 1:20 @ A1	CHECKED IH
DRAWING NUMBER J9757-009	REVISION A

