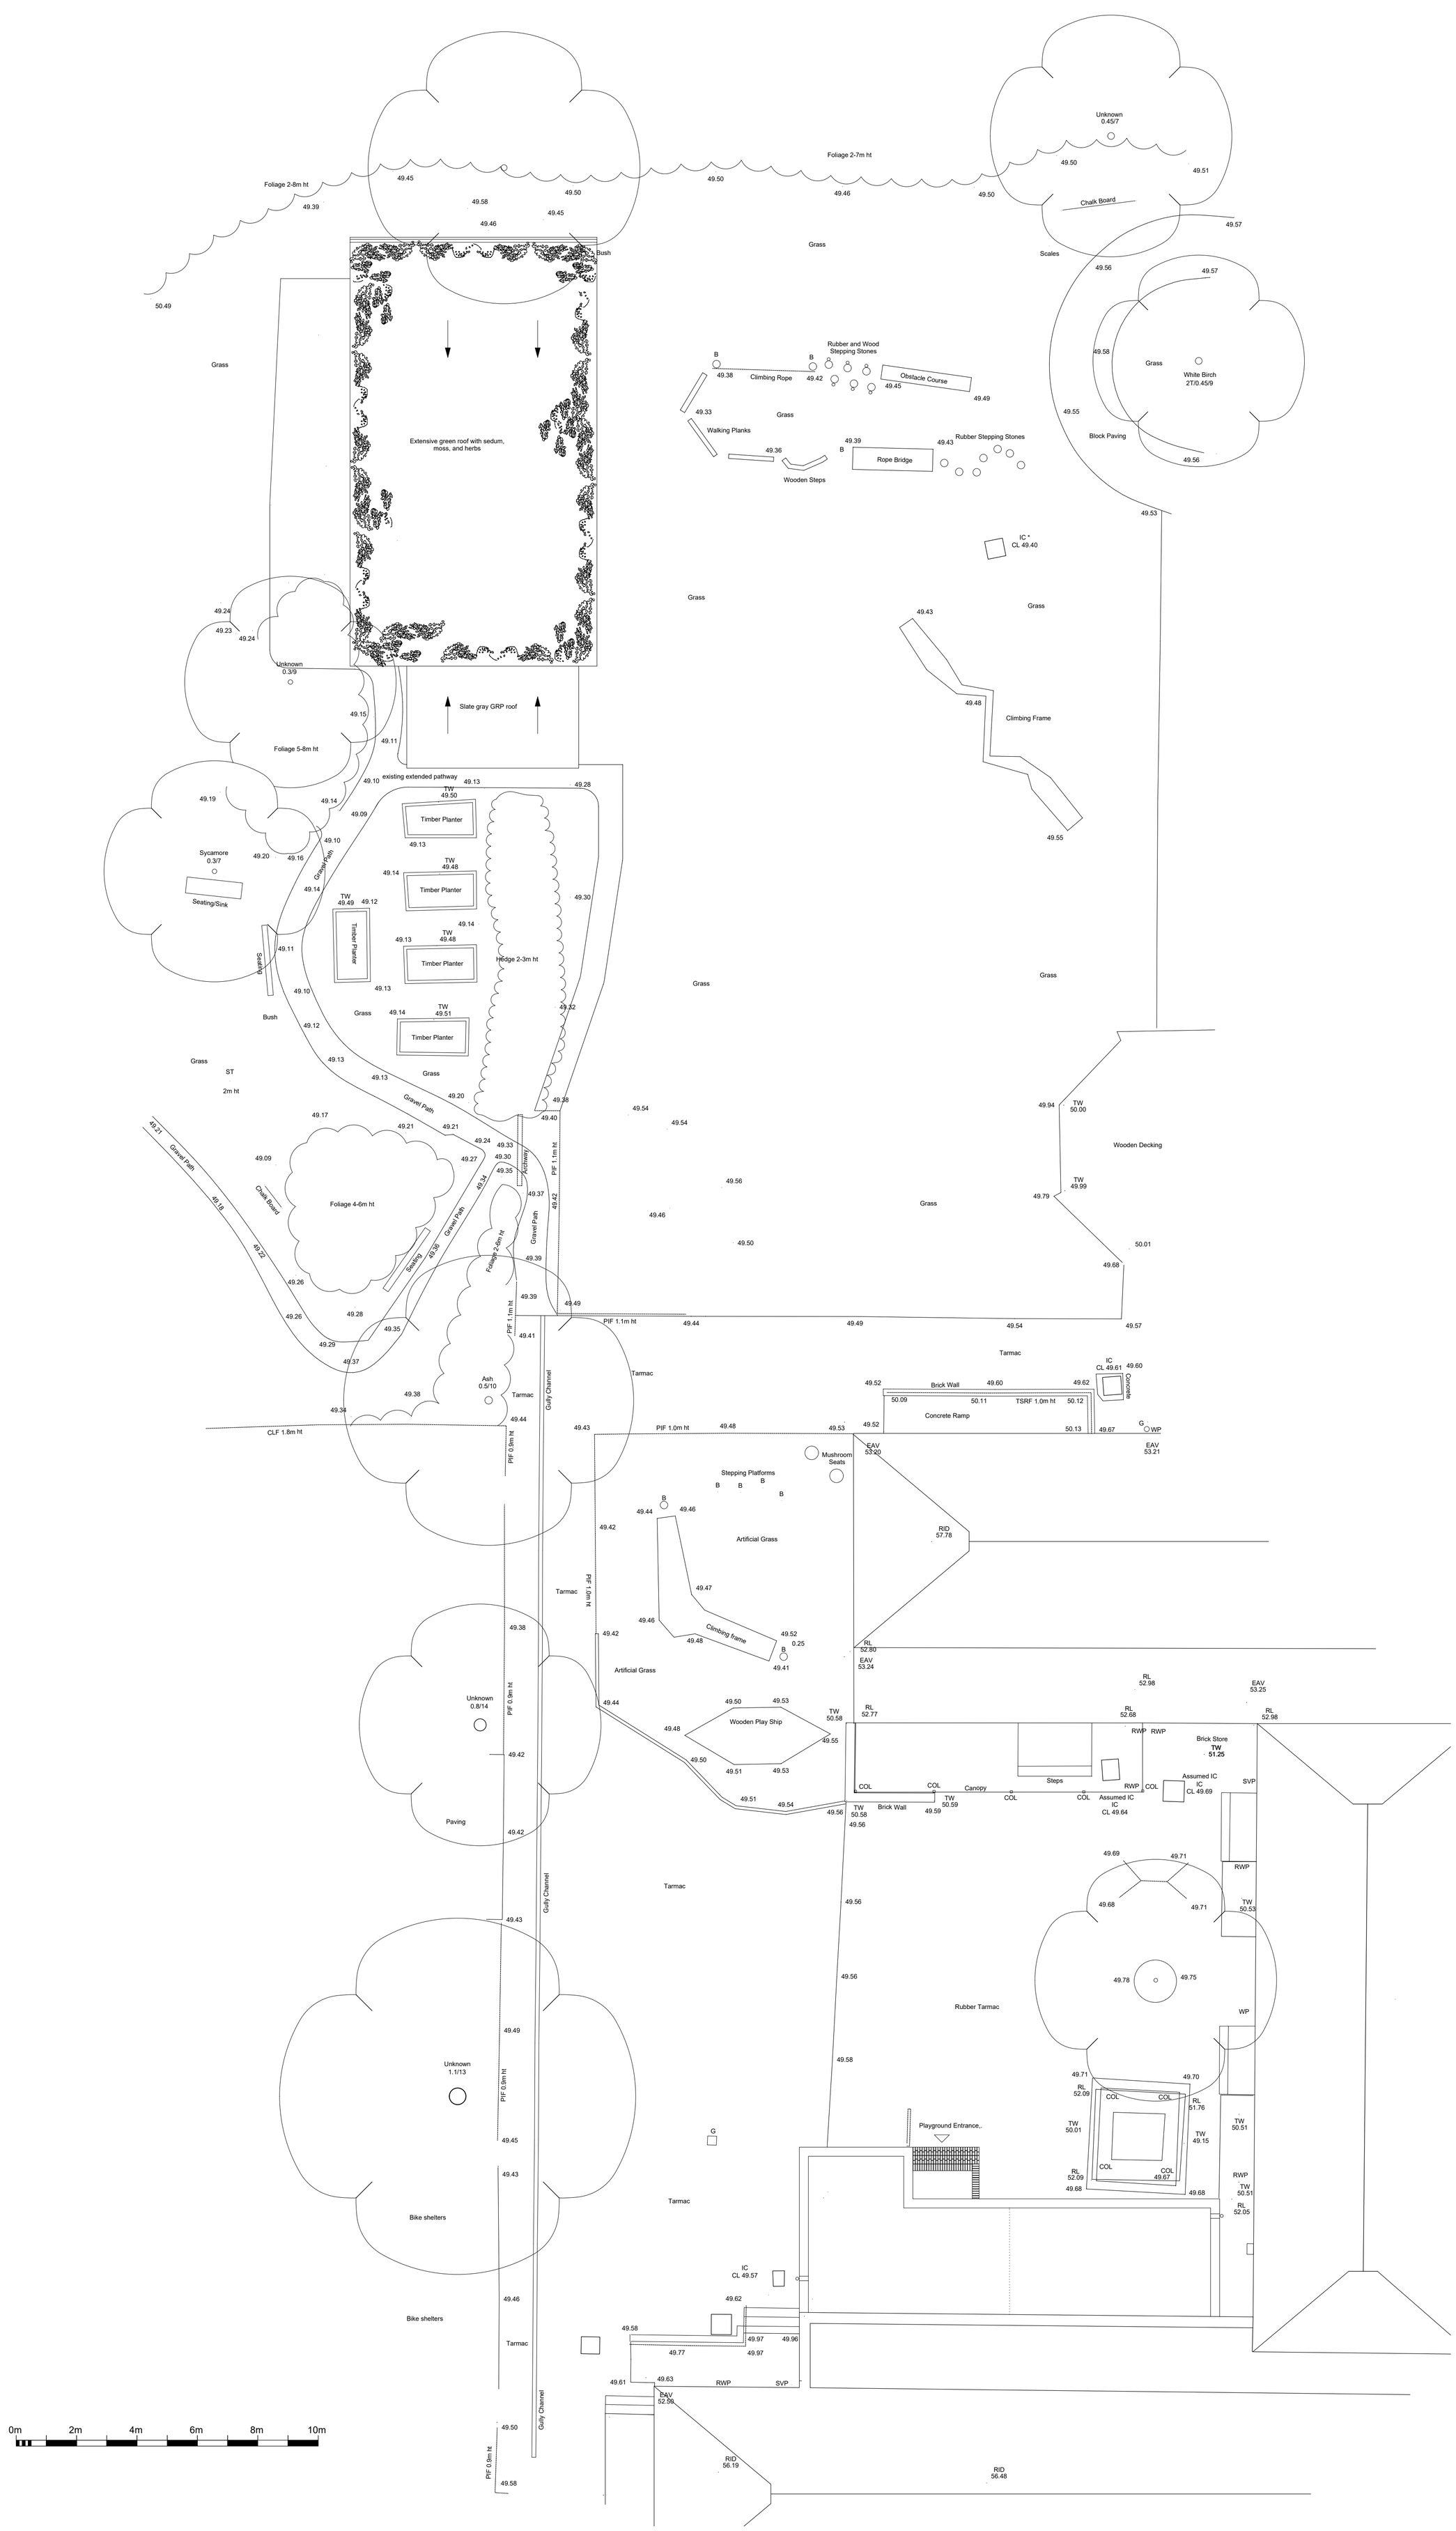

© This Drawing is protected by the Copyright Designs and Patent Act 1988 and must not be reproduced in any form, in part or in whole without the consent of Turner & Hoskins Architects.

Notes:

All levels, setting out and dimensions must be checked on site by the Contractor and any apparent discrepencies reported to the Architect before work is put in hand.

This drawing is not to be scaled, it must be read in conjunction with the relevant documentation.

RIBA Chartered Practice

SURVEY BY OTHERS

Yeading Nursery & Infant School

Existing Roof Plan

Scale 1:100 @ A1
Date March 2026

1234.5.03

turner & hoskins architects
First Floor Office
1A Station Road
Edenbridge TN8 5HP
t. 01732866064
www.turnerandhoskins.co.uk