



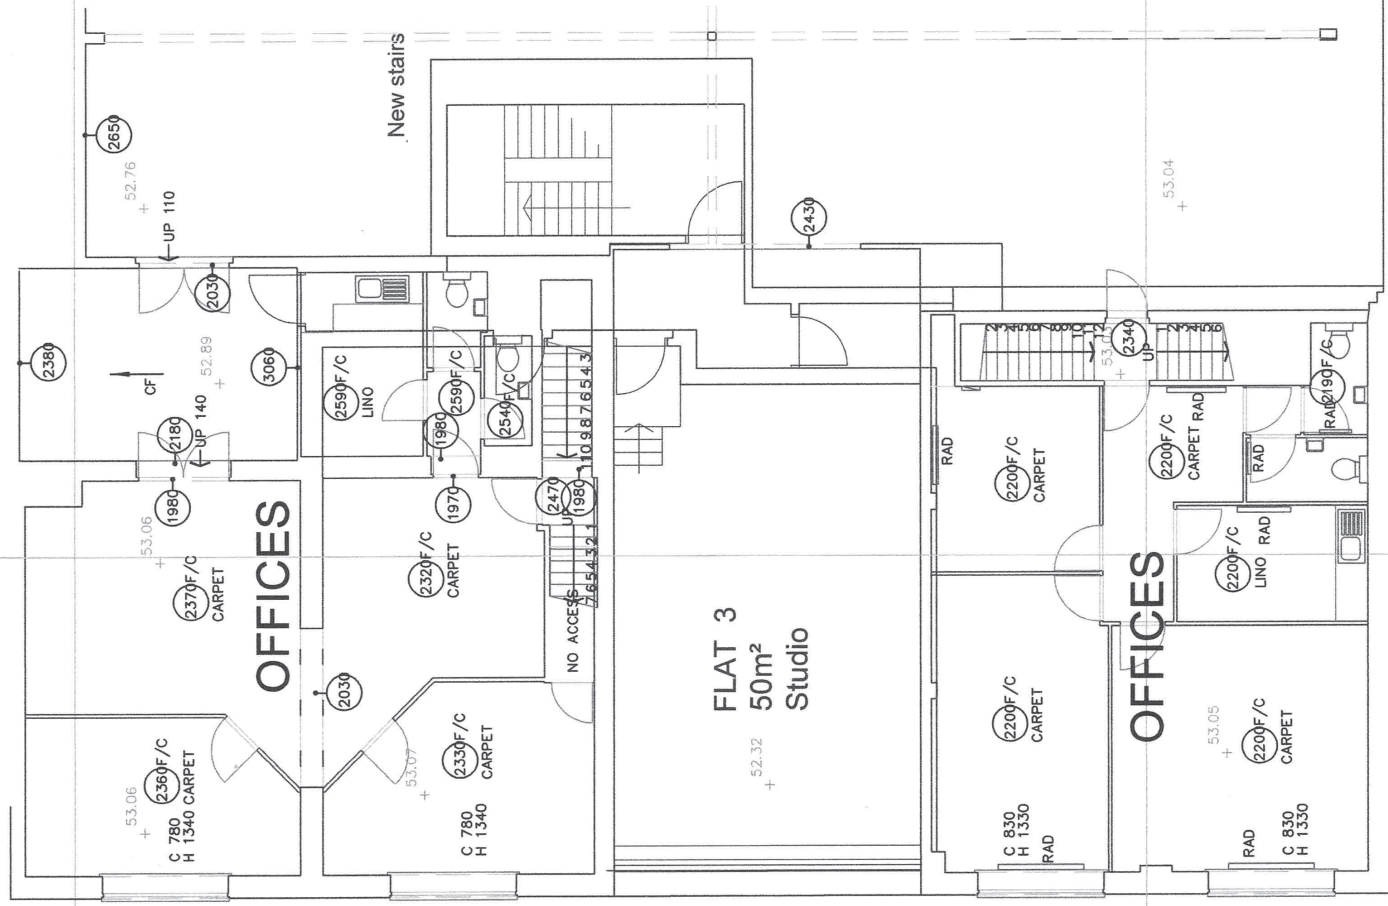

FIRST FLOOR

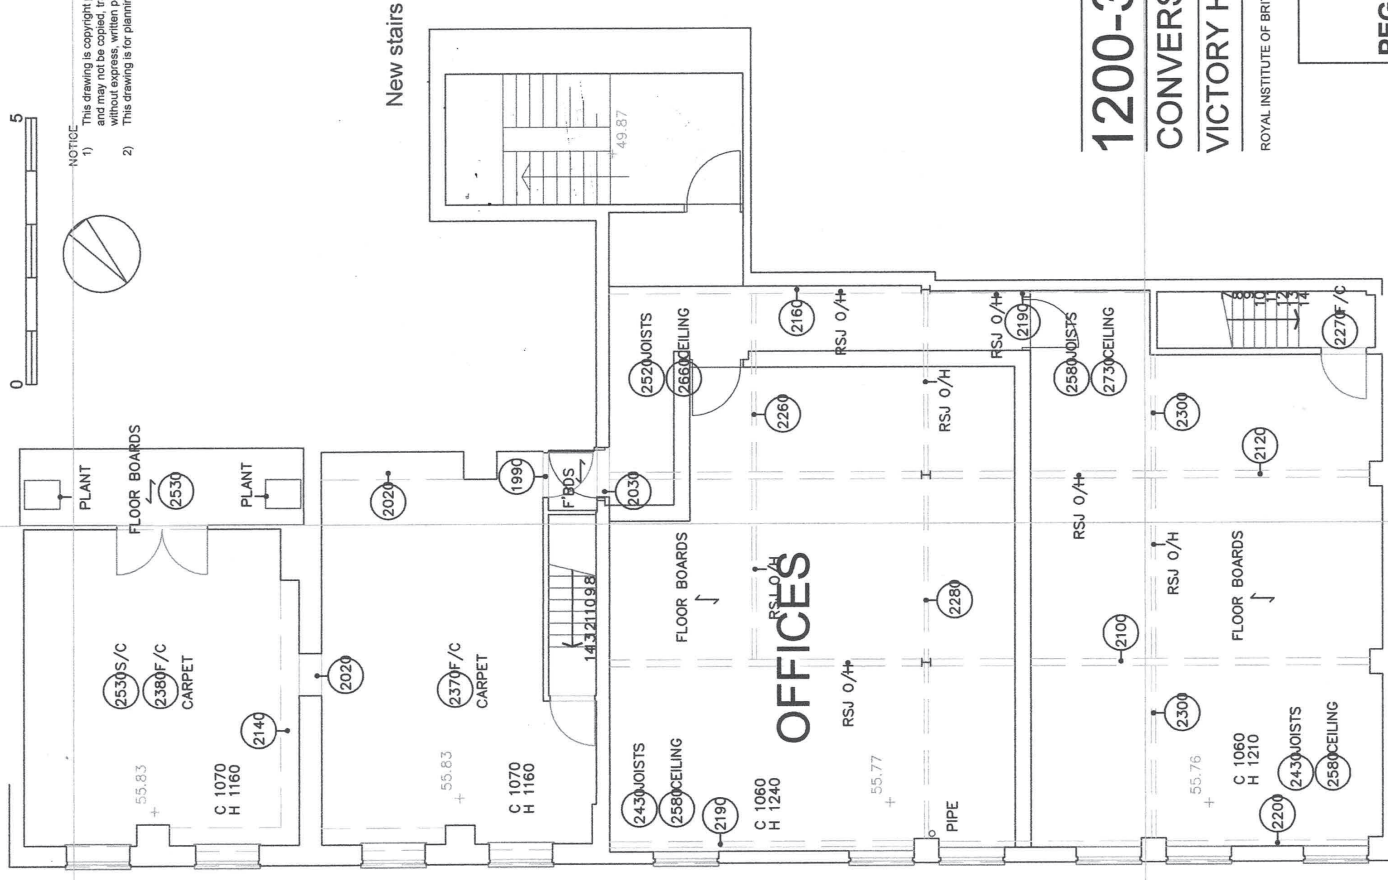

SECOND FLOOR

NOTICE

- This drawing is copyright property of Pegley D'Arcy Limited and may not be copied, transmitted or otherwise used without express written permission.
- This drawing is for planning purposes only.



1200-33

21 October 2016
1:100 @ A3

CONVERSION 1:100

VICTORY HOUSE UB10 0PQ

ROYAL INSTITUTE OF BRITISH ARCHITECTS CHARTERED PRACTICE

PEGLEY D'ARCY
ARCHITECTS

78 YORK STREET, LONDON W1H 1DP
T: 0207 112 7960 www.pegley-darcy.com M: 07989 667363
© PEGLEY D'ARCY LIMITED CONR 0239366 REGISTERED IN LONDON