


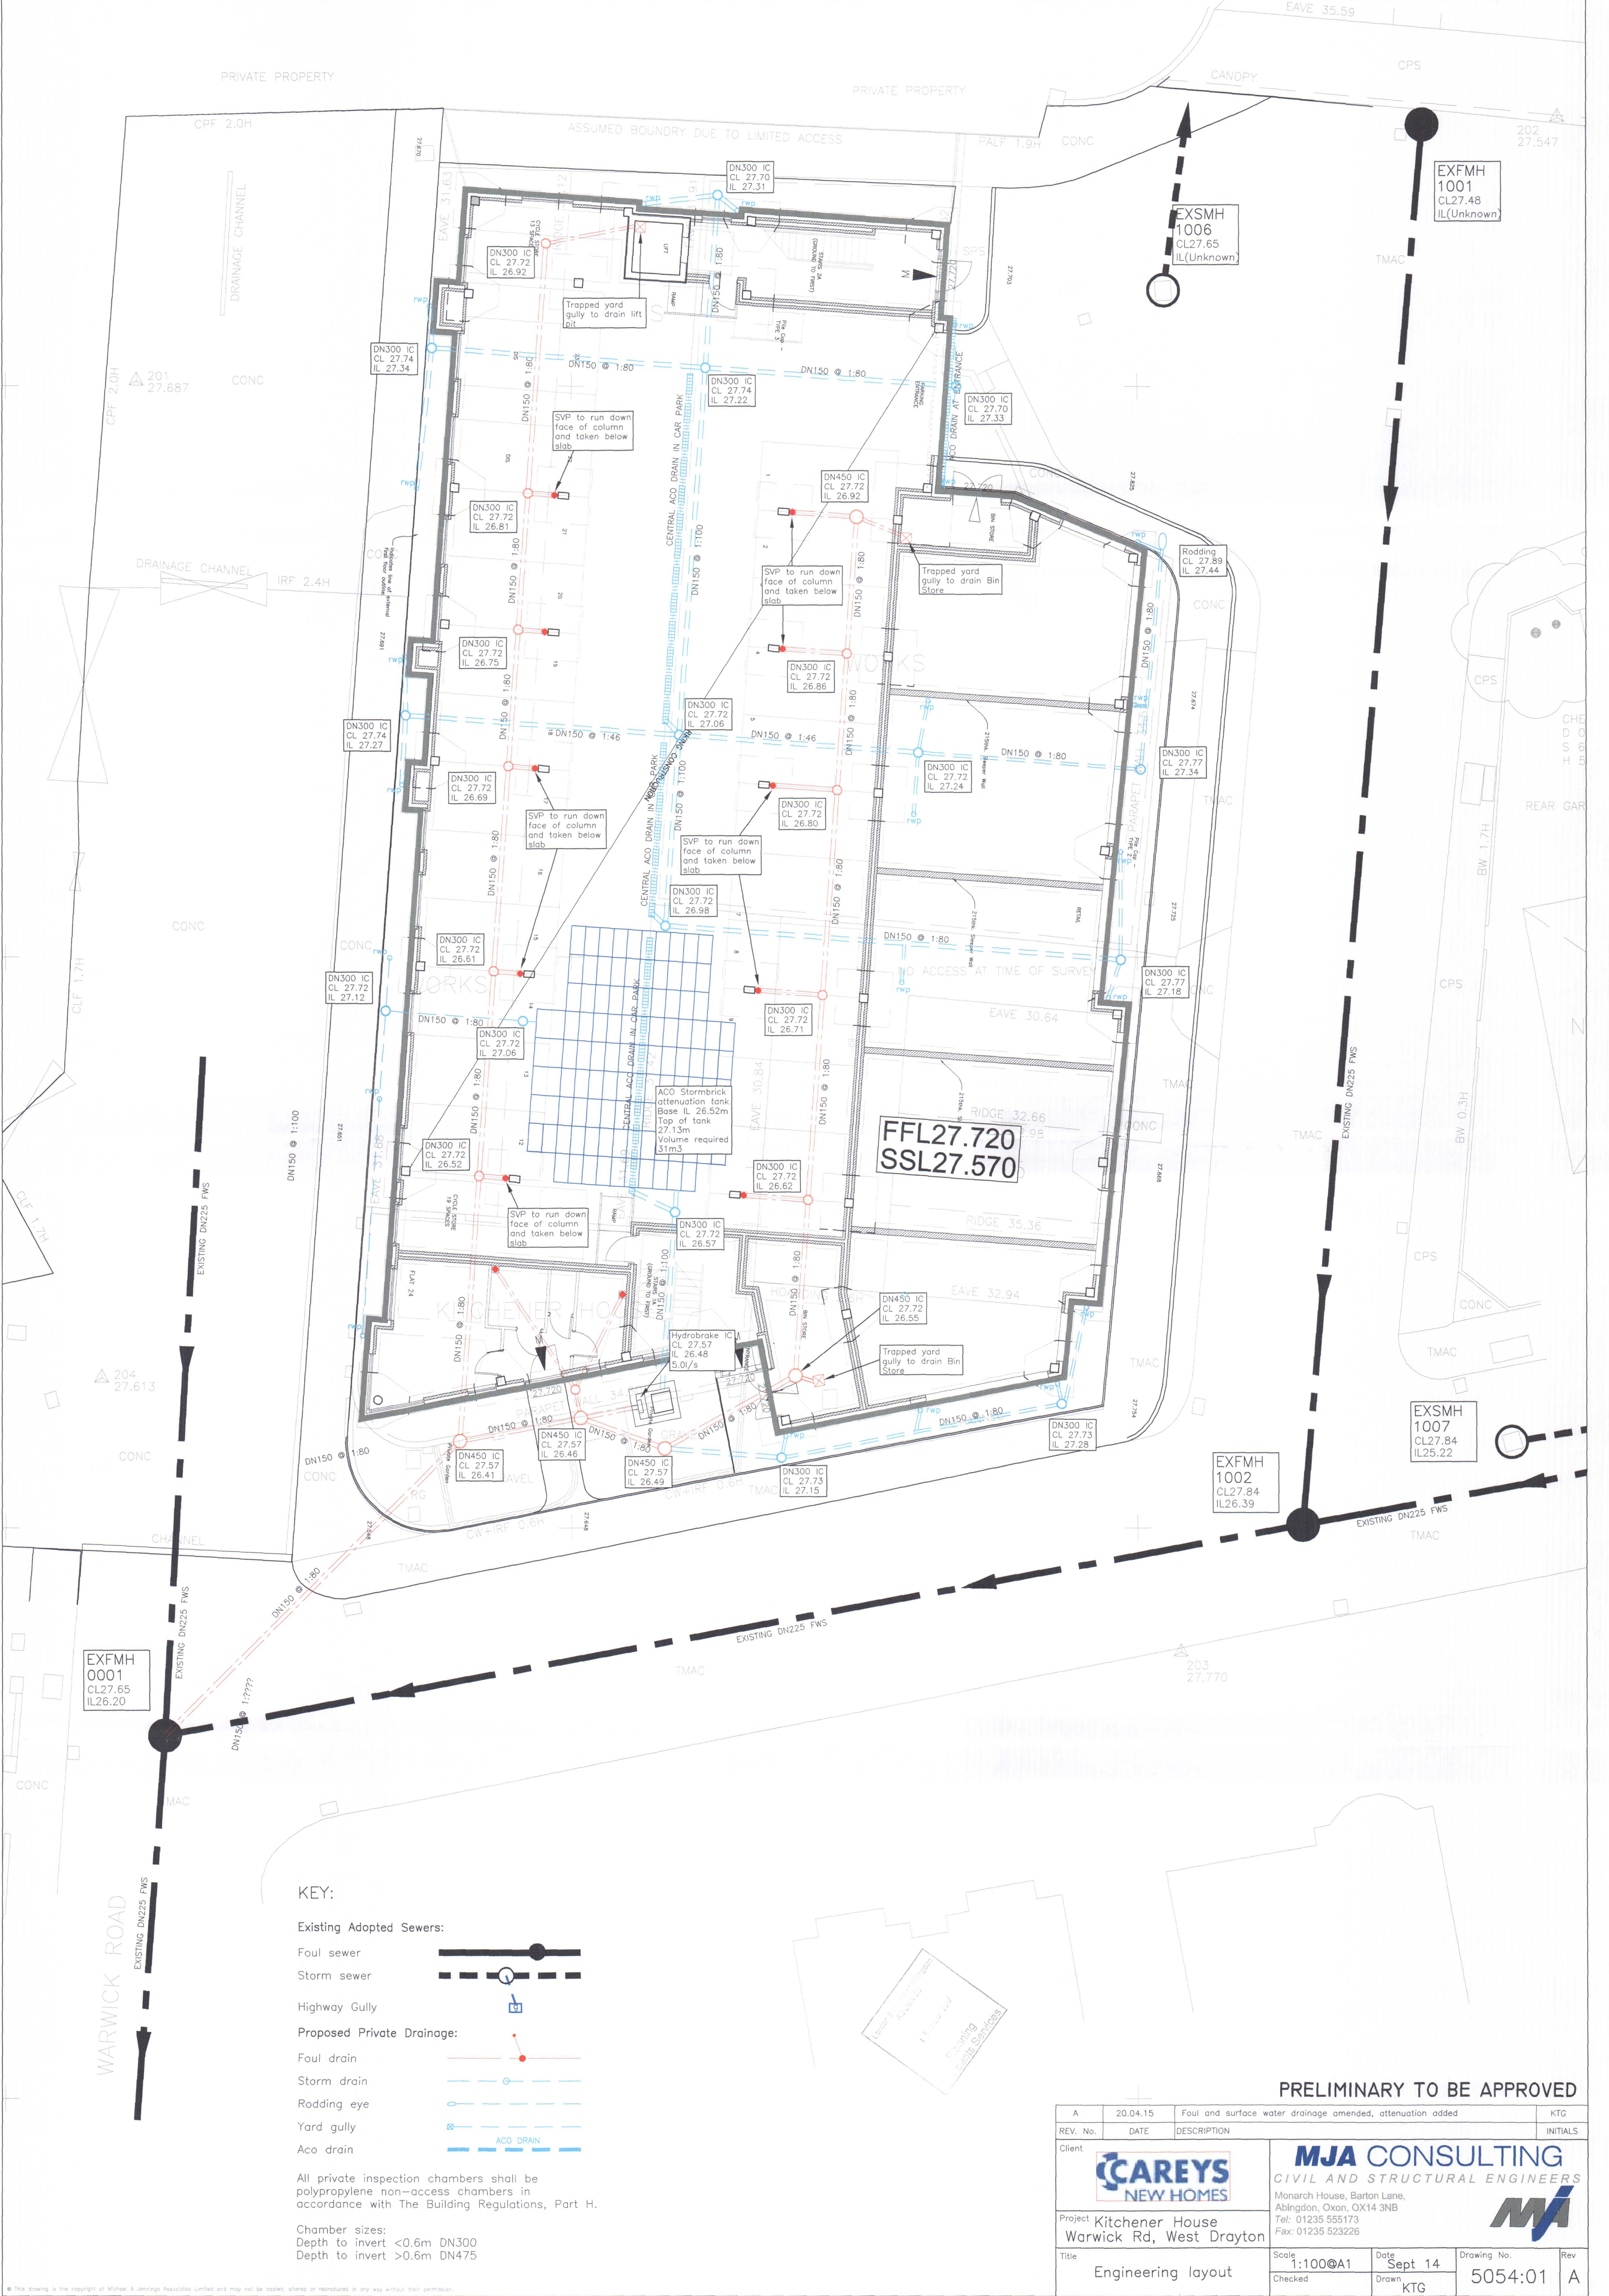

KEY:

Existing Adopted Sewers:

Foul sewer

Storm sewer

Highway Gully

Proposed Private Drainage:

Foul drain

Storm drain

Rodding eye

Yard gully

Aco drain

All private inspection chambers shall be polypropylene non-access chambers in accordance with The Building Regulations, Part H.

Chamber sizes:
Depth to invert <0.6m DN300
Depth to invert >0.6m DN475

PRELIMINARY TO BE APPROVED

A	20.04.15	Foul and surface water drainage amended, attenuation added	KTG
REV. No.	DATE	DESCRIPTION	INITIALS
Client	CAREYS NEW HOMES		
Project	Kitchener House Warwick Rd, West Drayton		
Title	Engineering layout		
Scale	1:100@A1	Date	Sept 14
Checked		Drawn	KTG
Drawing No.	5054:01	Rev	A

MJA CONSULTING

CIVIL AND STRUCTURAL ENGINEERS

Monarch House, Barton Lane,
Abingdon, Oxon, OX14 3NB
Tel: 01235 555173
Fax: 01235 523226

