




KEY:

Existing Adopted Sewers:

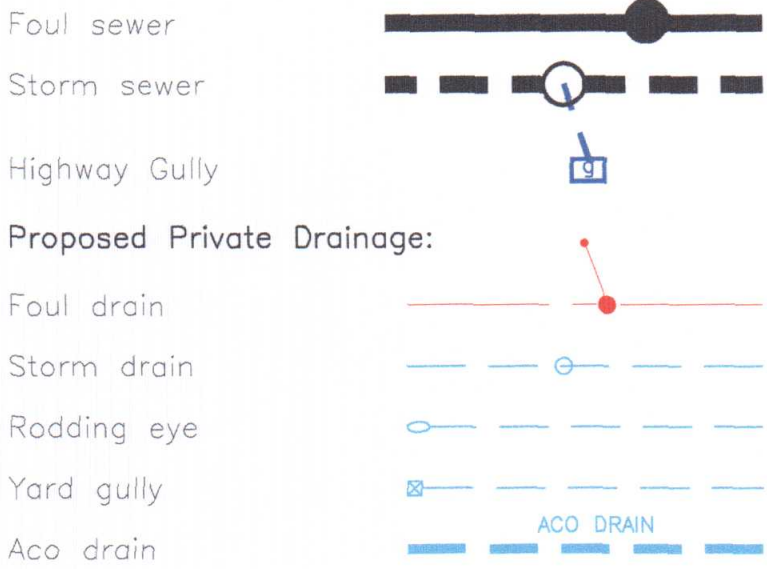

All private inspection chambers shall be polypropylene non-access chambers in accordance with The Building Regulations, Part H.

Chamber sizes:
Depth to invert <0.6m DN300
Depth to invert >0.6m DN475

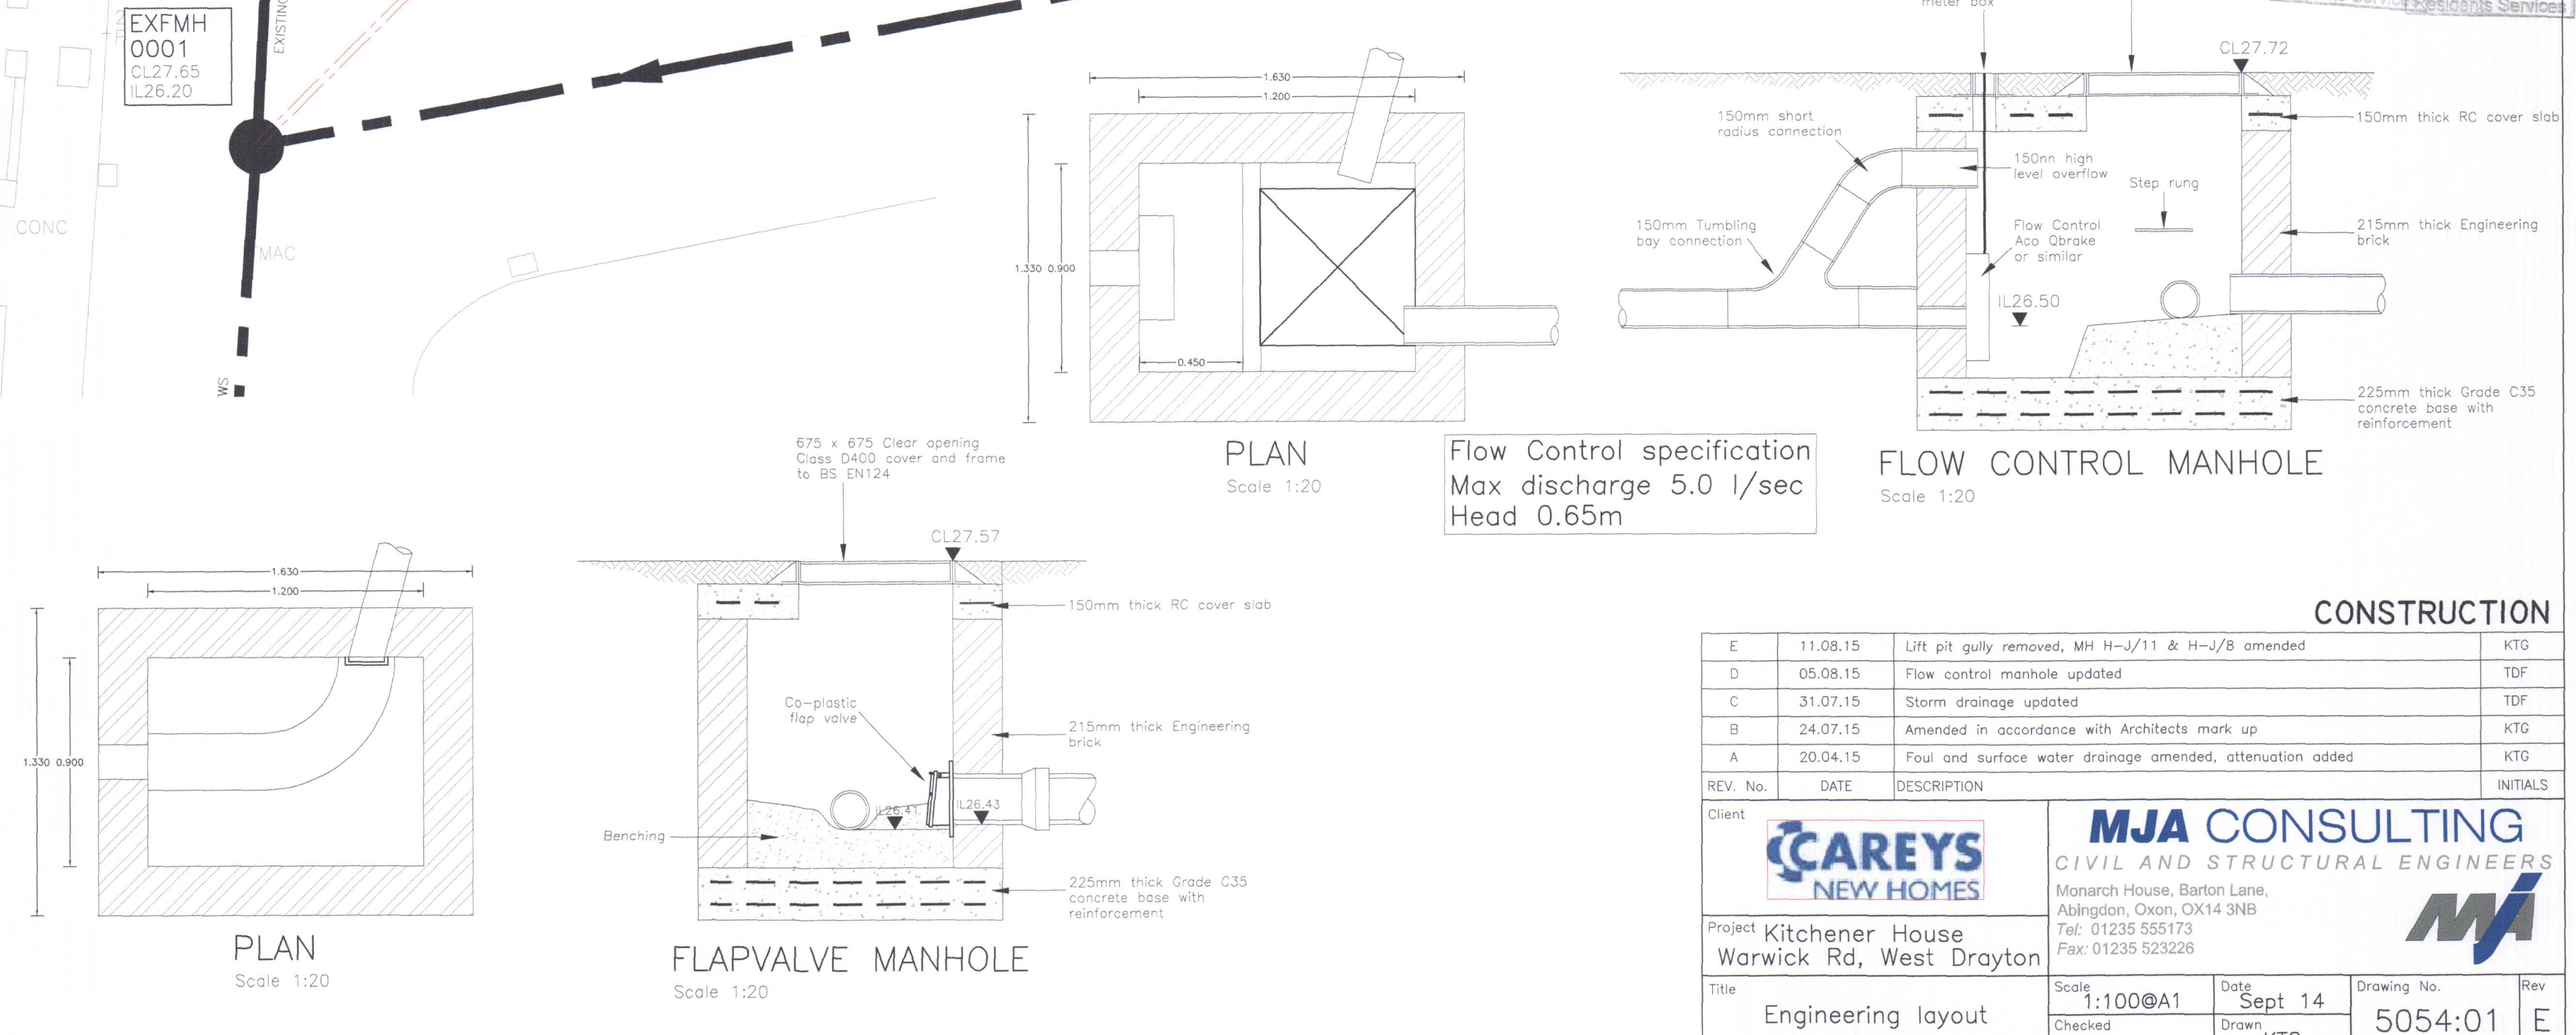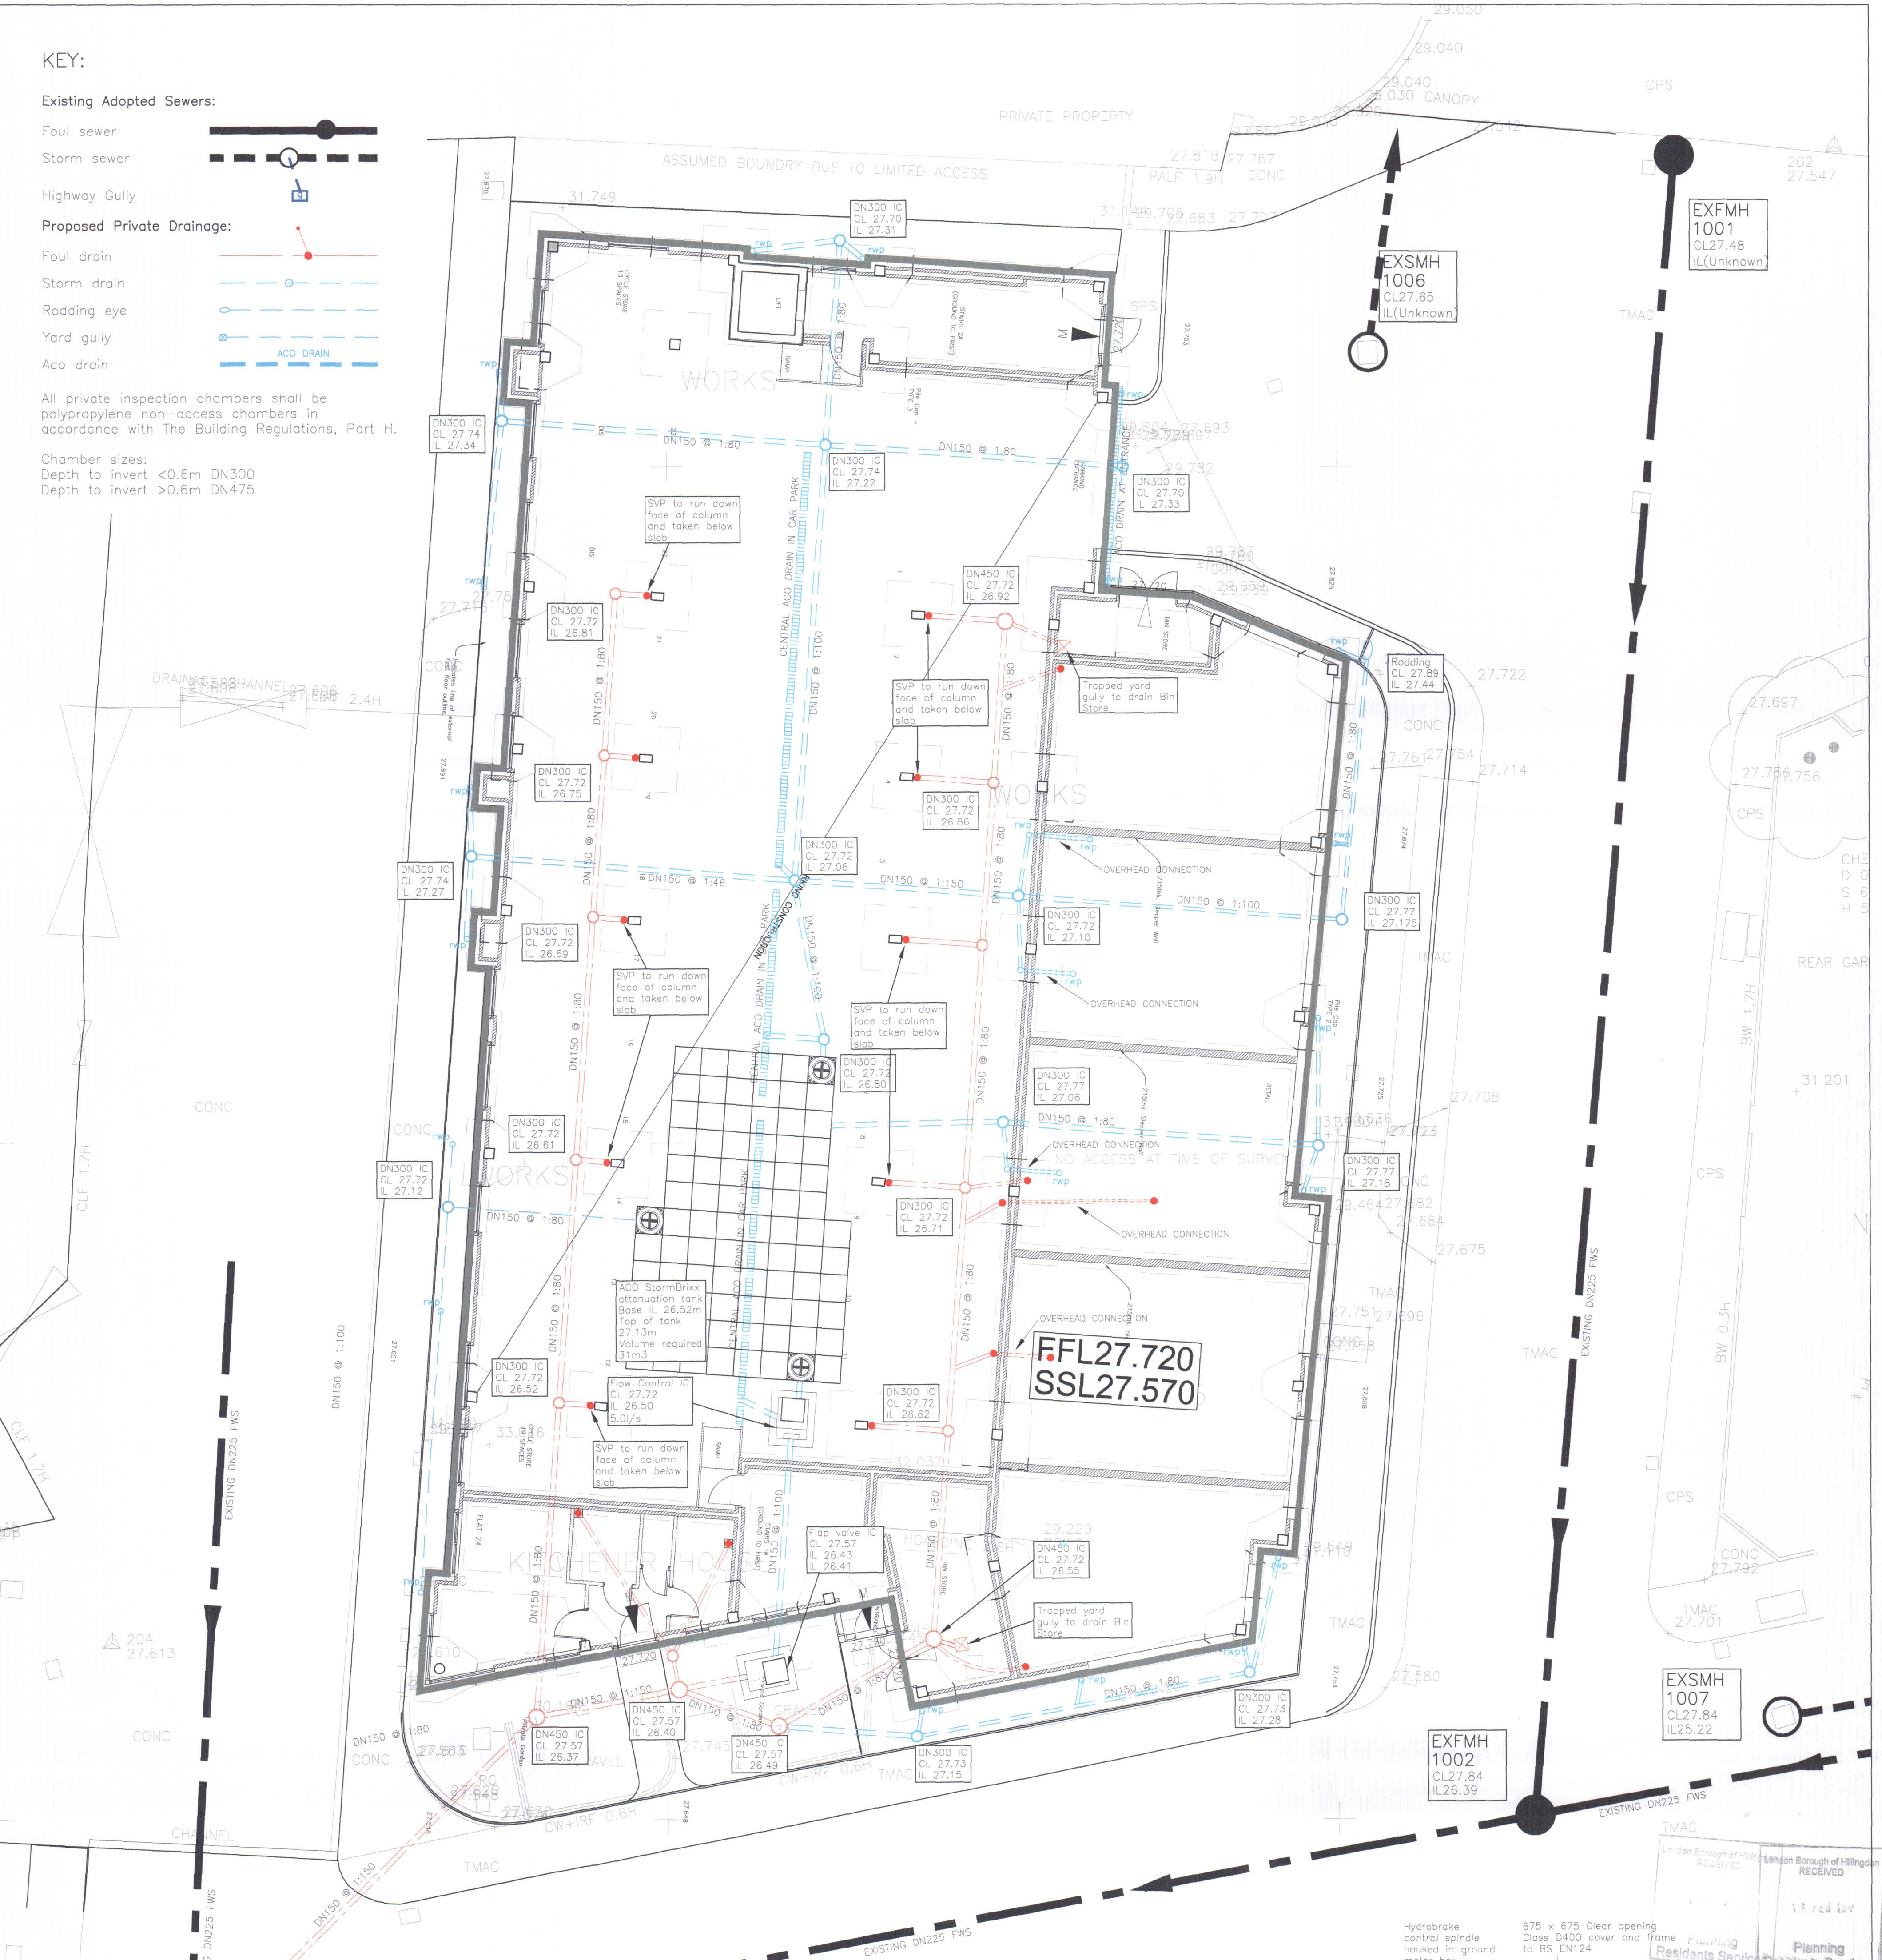

CONSTRUCTION				
E	11.08.15	Lift pit gully removed, MH H-J/11 & H-J/8 amended	KTG	
D	05.08.15	Flow control manhole updated	TDF	
C	31.07.15	Storm drainage updated	TDF	
B	24.07.15	Amended in accordance with Architects mark up	KTG	
A	20.04.15	Foul and surface water drainage amended, attenuation added	KTG	
REV. No.	DATE	DESCRIPTION	INITIALS	
Client				
Project		Kitchener House Warwick Rd, West Drayton		
Title		Engineering layout		
Scale		1:100@A1	Date	Sept 14
Checked			Drawn	KTG
Drawing No.		5054:01		Rev
				E