


Visirail Sight Gap Guardrail Panel

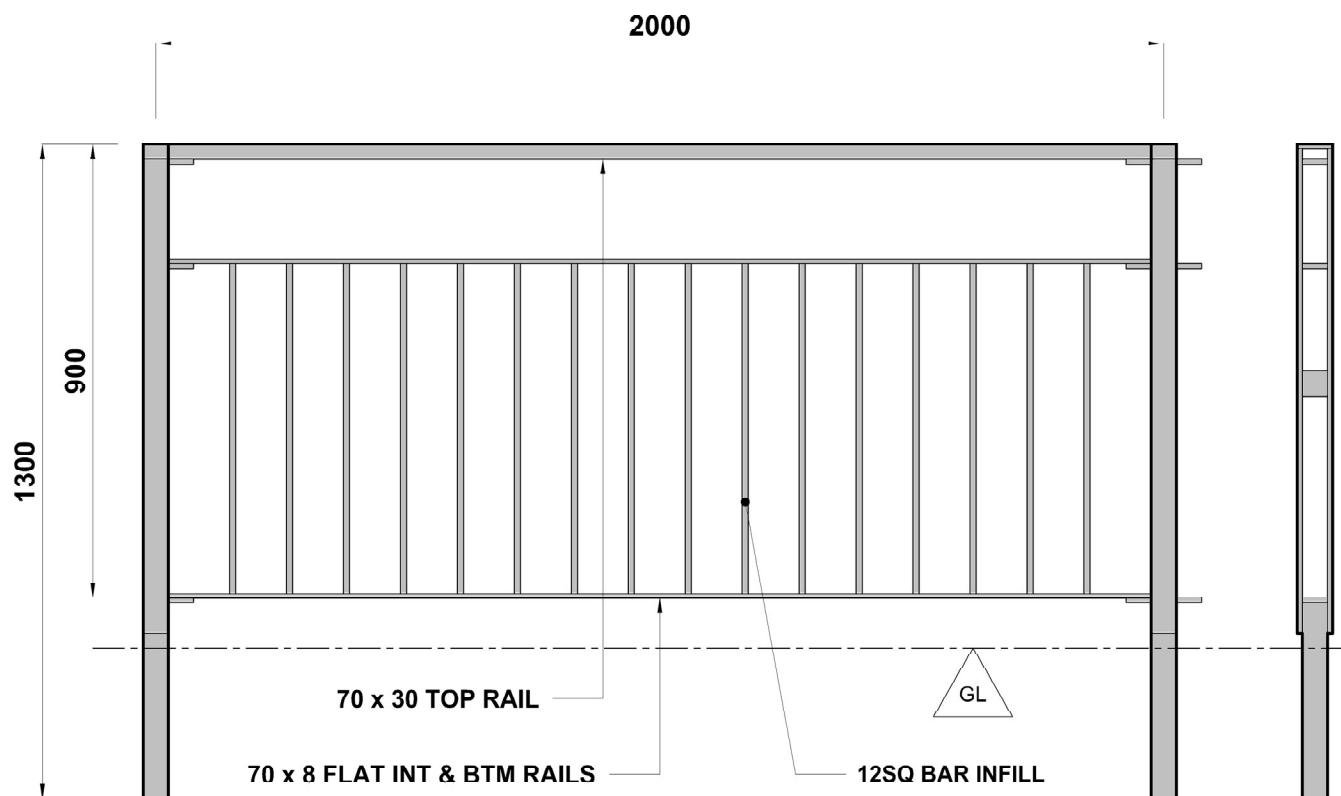

FM02012

EMS 562074



Panel Design and Construction to **BS 7818:1995**

Standard Finishes : i) Hot Dip Galvanised to **BS EN ISO 1461:2009**

ii) Hot Dip Galvanised and Polyester Powder Coated

Panel Description	
VS2 Panel (28133)	VS8 Panel (17531)
VS8 Panel (28135)	

Panel Type	Infill Layout
V2	Optimum Sight Angle : 2.5° to 5°
V4	Optimum Sight Angle : 5° to 14°
V8	Optimum Sight Angle : More than 14°

Sheet Reference **VS2MSG** : Issue Number 1.0 : Copyright Fabrikat (Nottingham) Ltd 2015

Fabrikat (Nottingham) Limited
Hamilton Road, Sutton-in-Ashfield, Nottinghamshire, England NG17 5LN
T: 01623 442200 F: 01623 442233

www.fabrikat.co.uk

fabrikat