


SCALE 1:40

SCALE 1:40


BOUNDARY VARIES IN WIDTH

A
225 Existing Elevation Front
Scale: 1:50 at A1

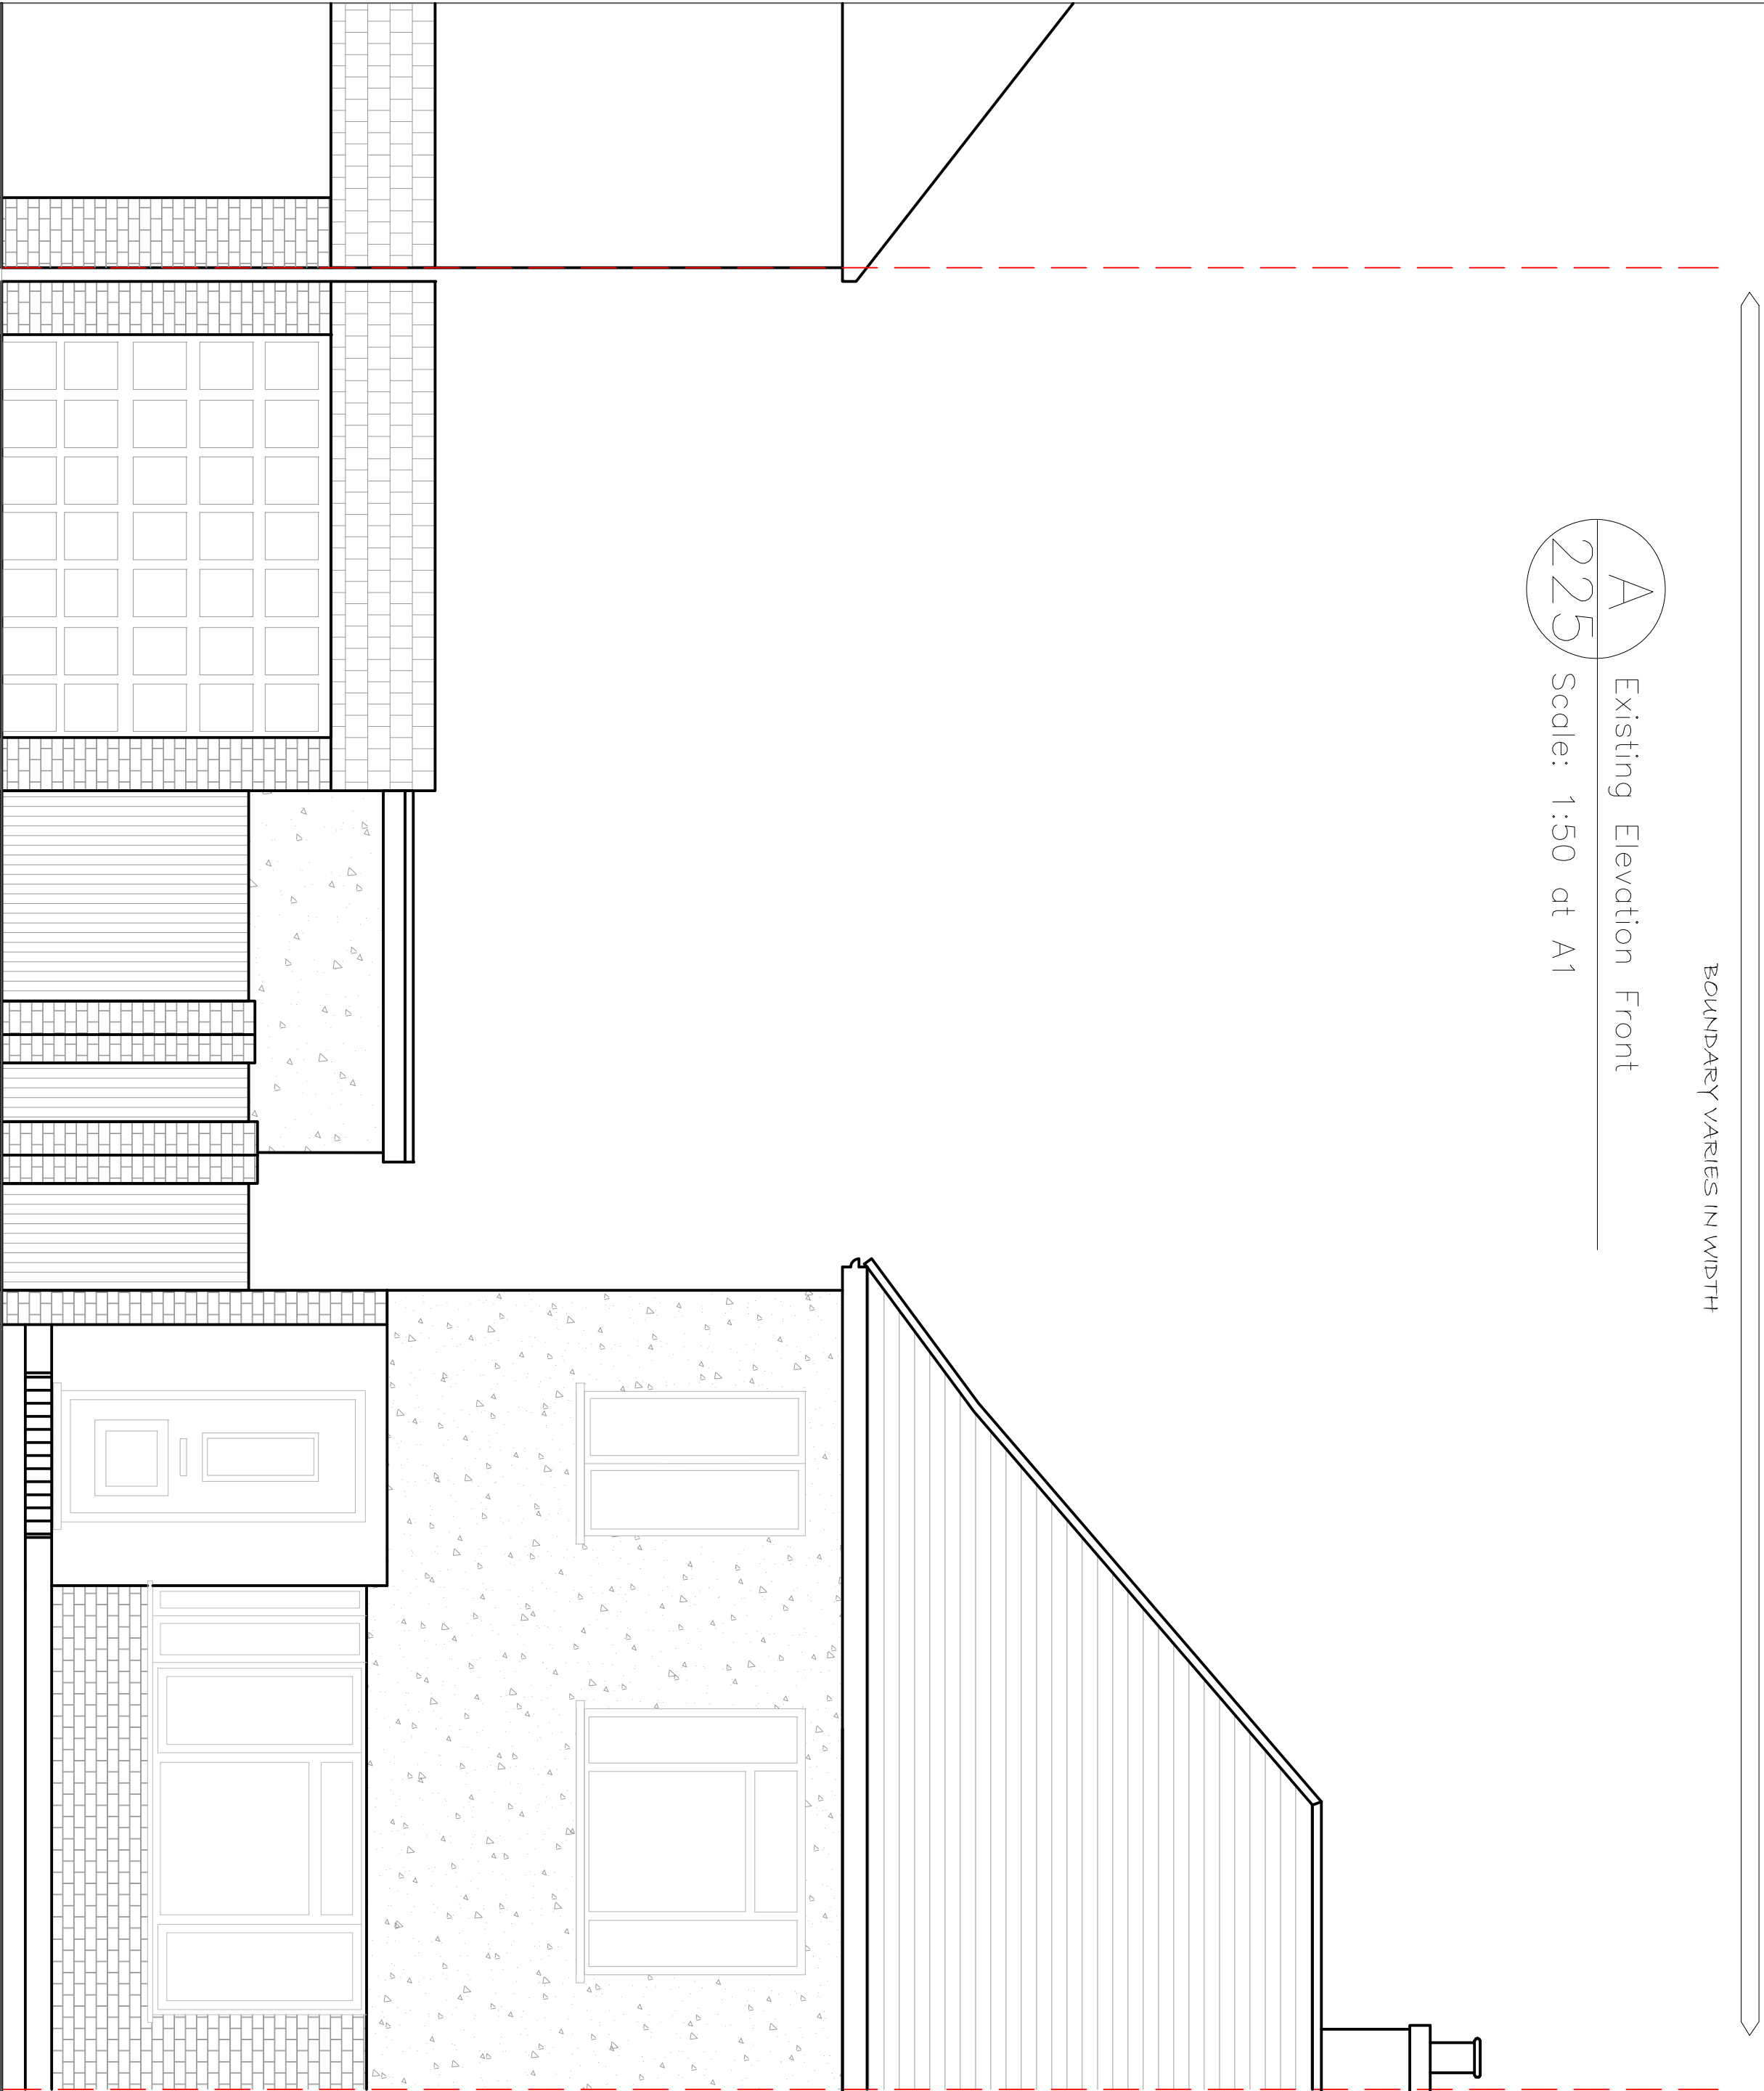

BOUNDARY VARIES IN WIDTH

A
226 Existing Elevation Rear
Scale: 1:50 at A1

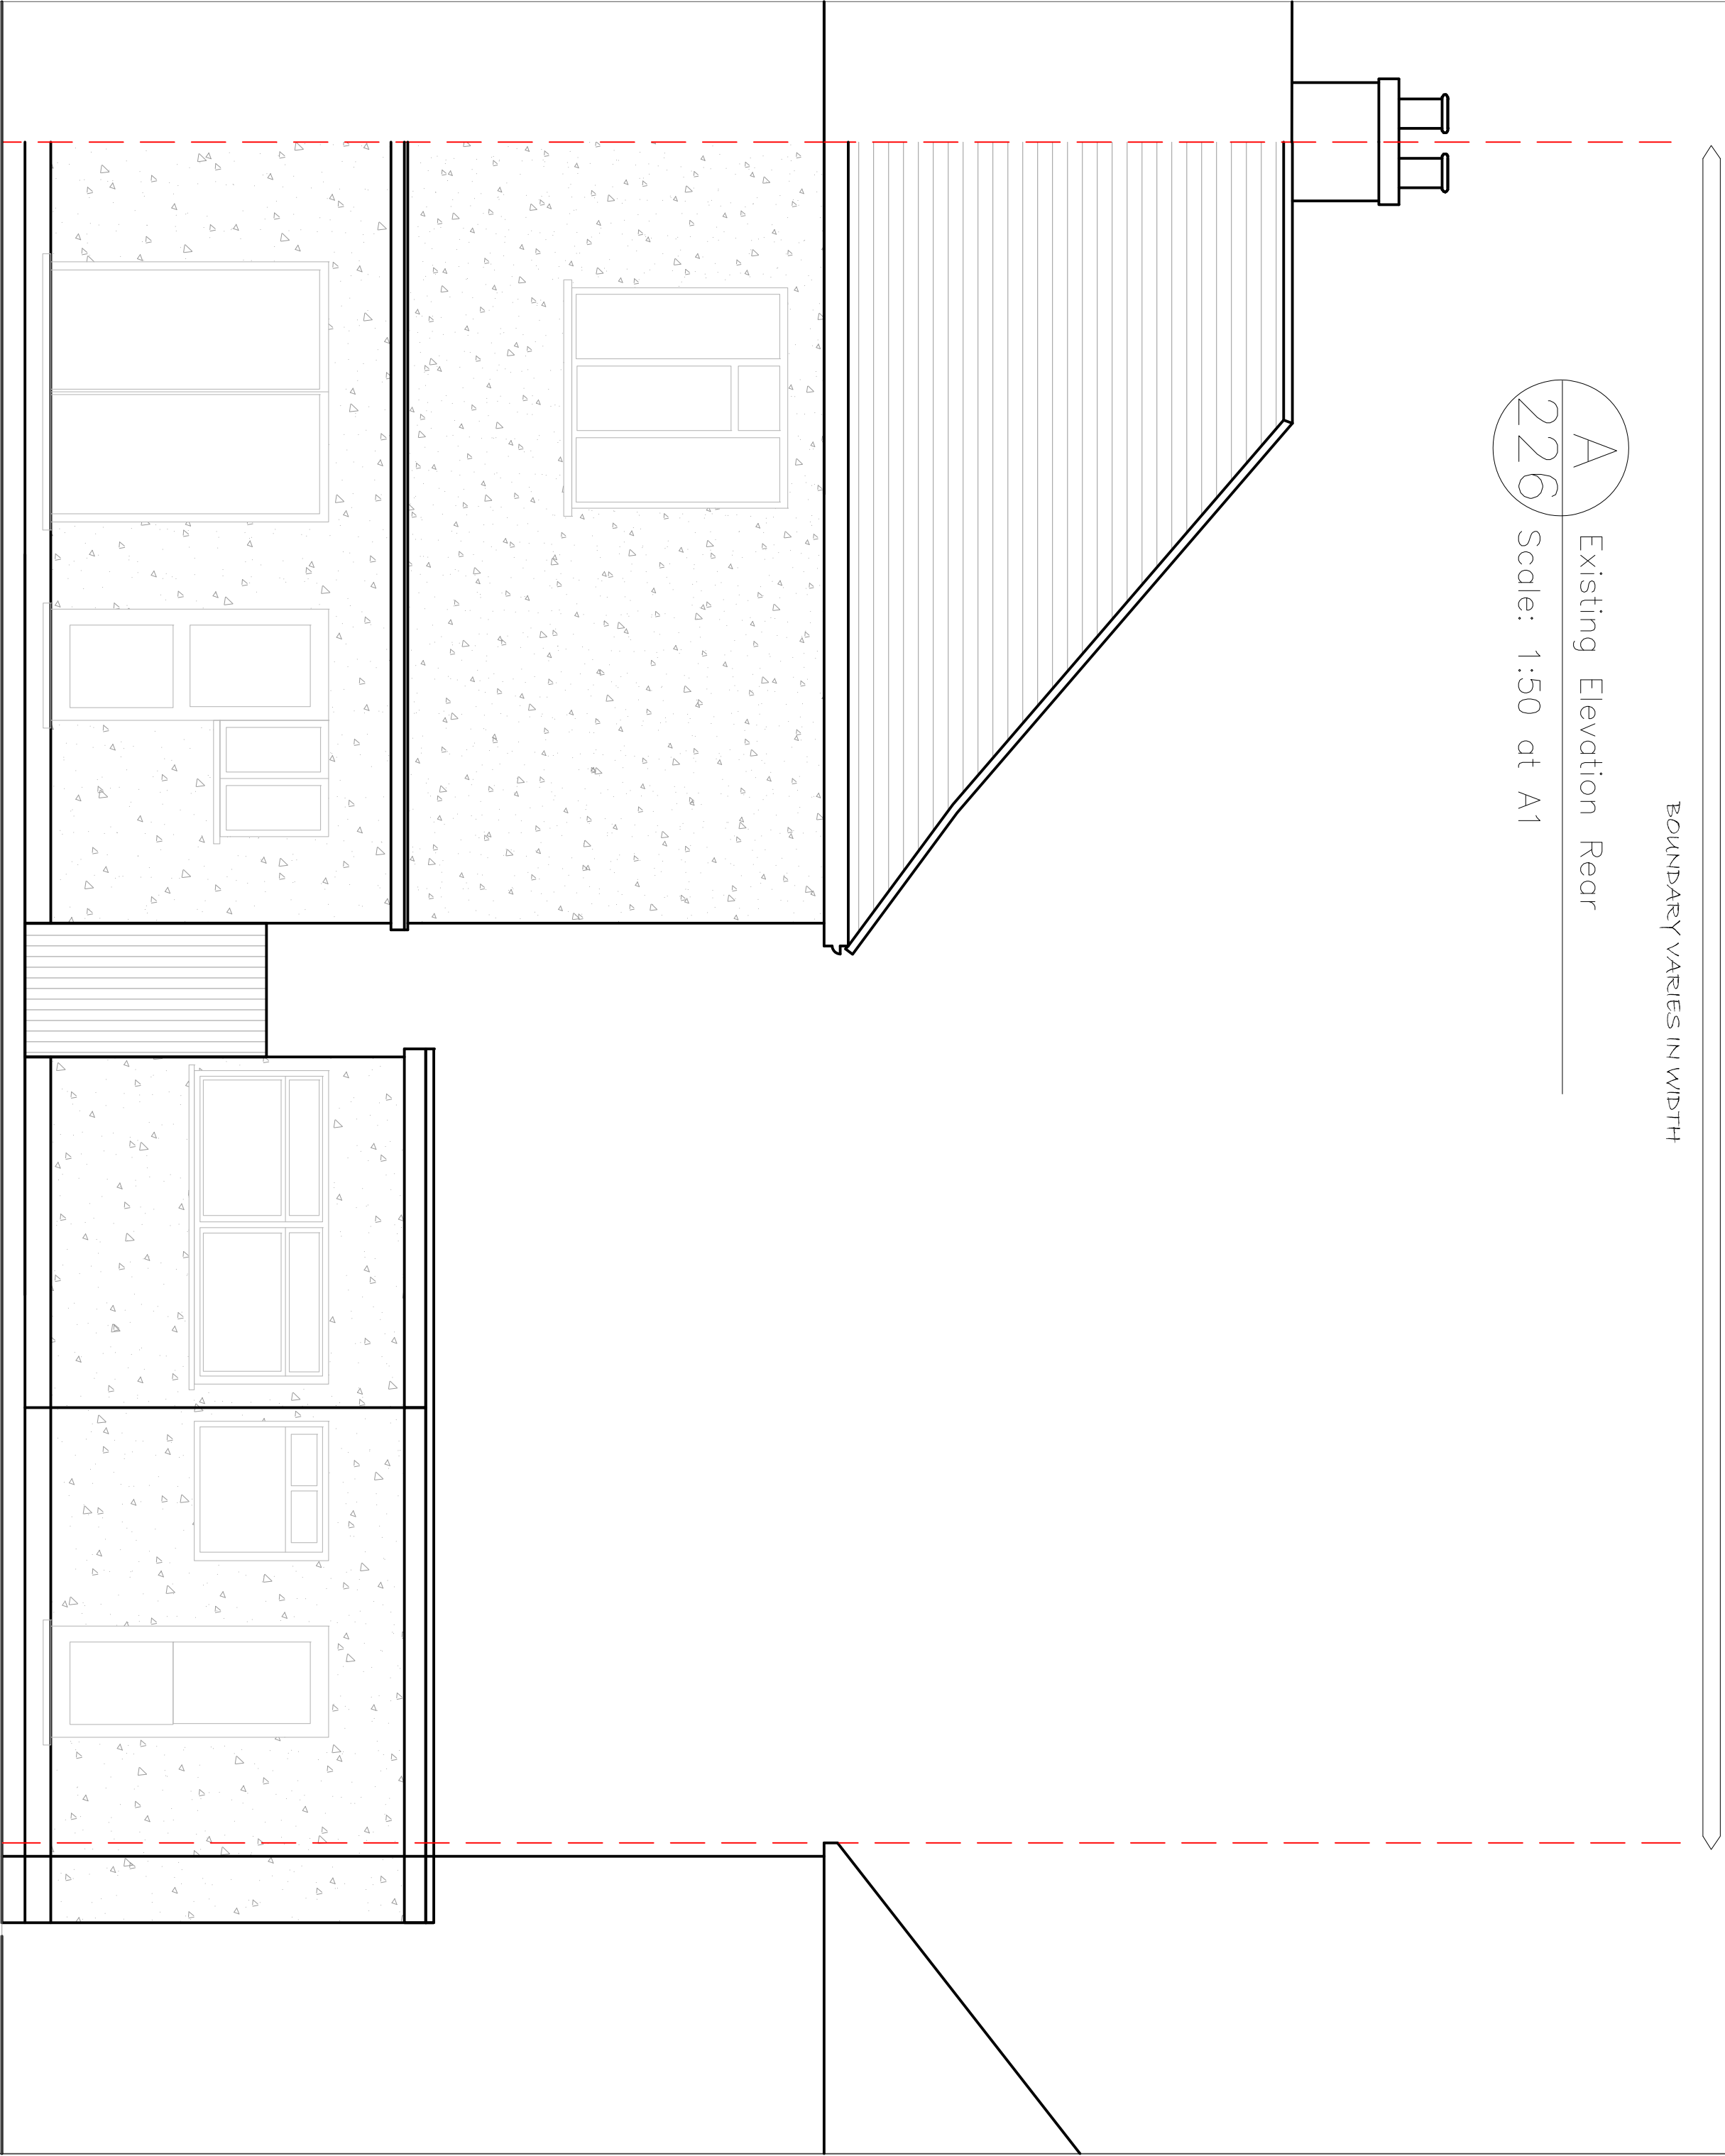

ELEVATION – FRONT OF PROPERTY



ELEVATION – REAR OF PROPERTY



Date of Drawing: 16th June 220
Existing Elevations Front and Rear

Client:
AMANDA & GUY LONG
31 BURNHAM AVENUE
ICKENHAM
MIDDLESEX
UB10 8RT

A1
Original Scale 1:40

Dwg. No. 225226ELE

Issue 4



SCALE 1:40

A

Existing Elevation Detached Side

227

Scale: 1:50 at A1

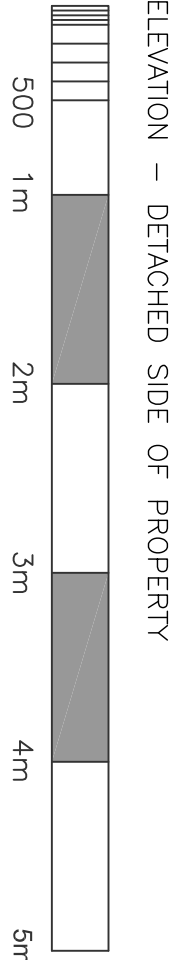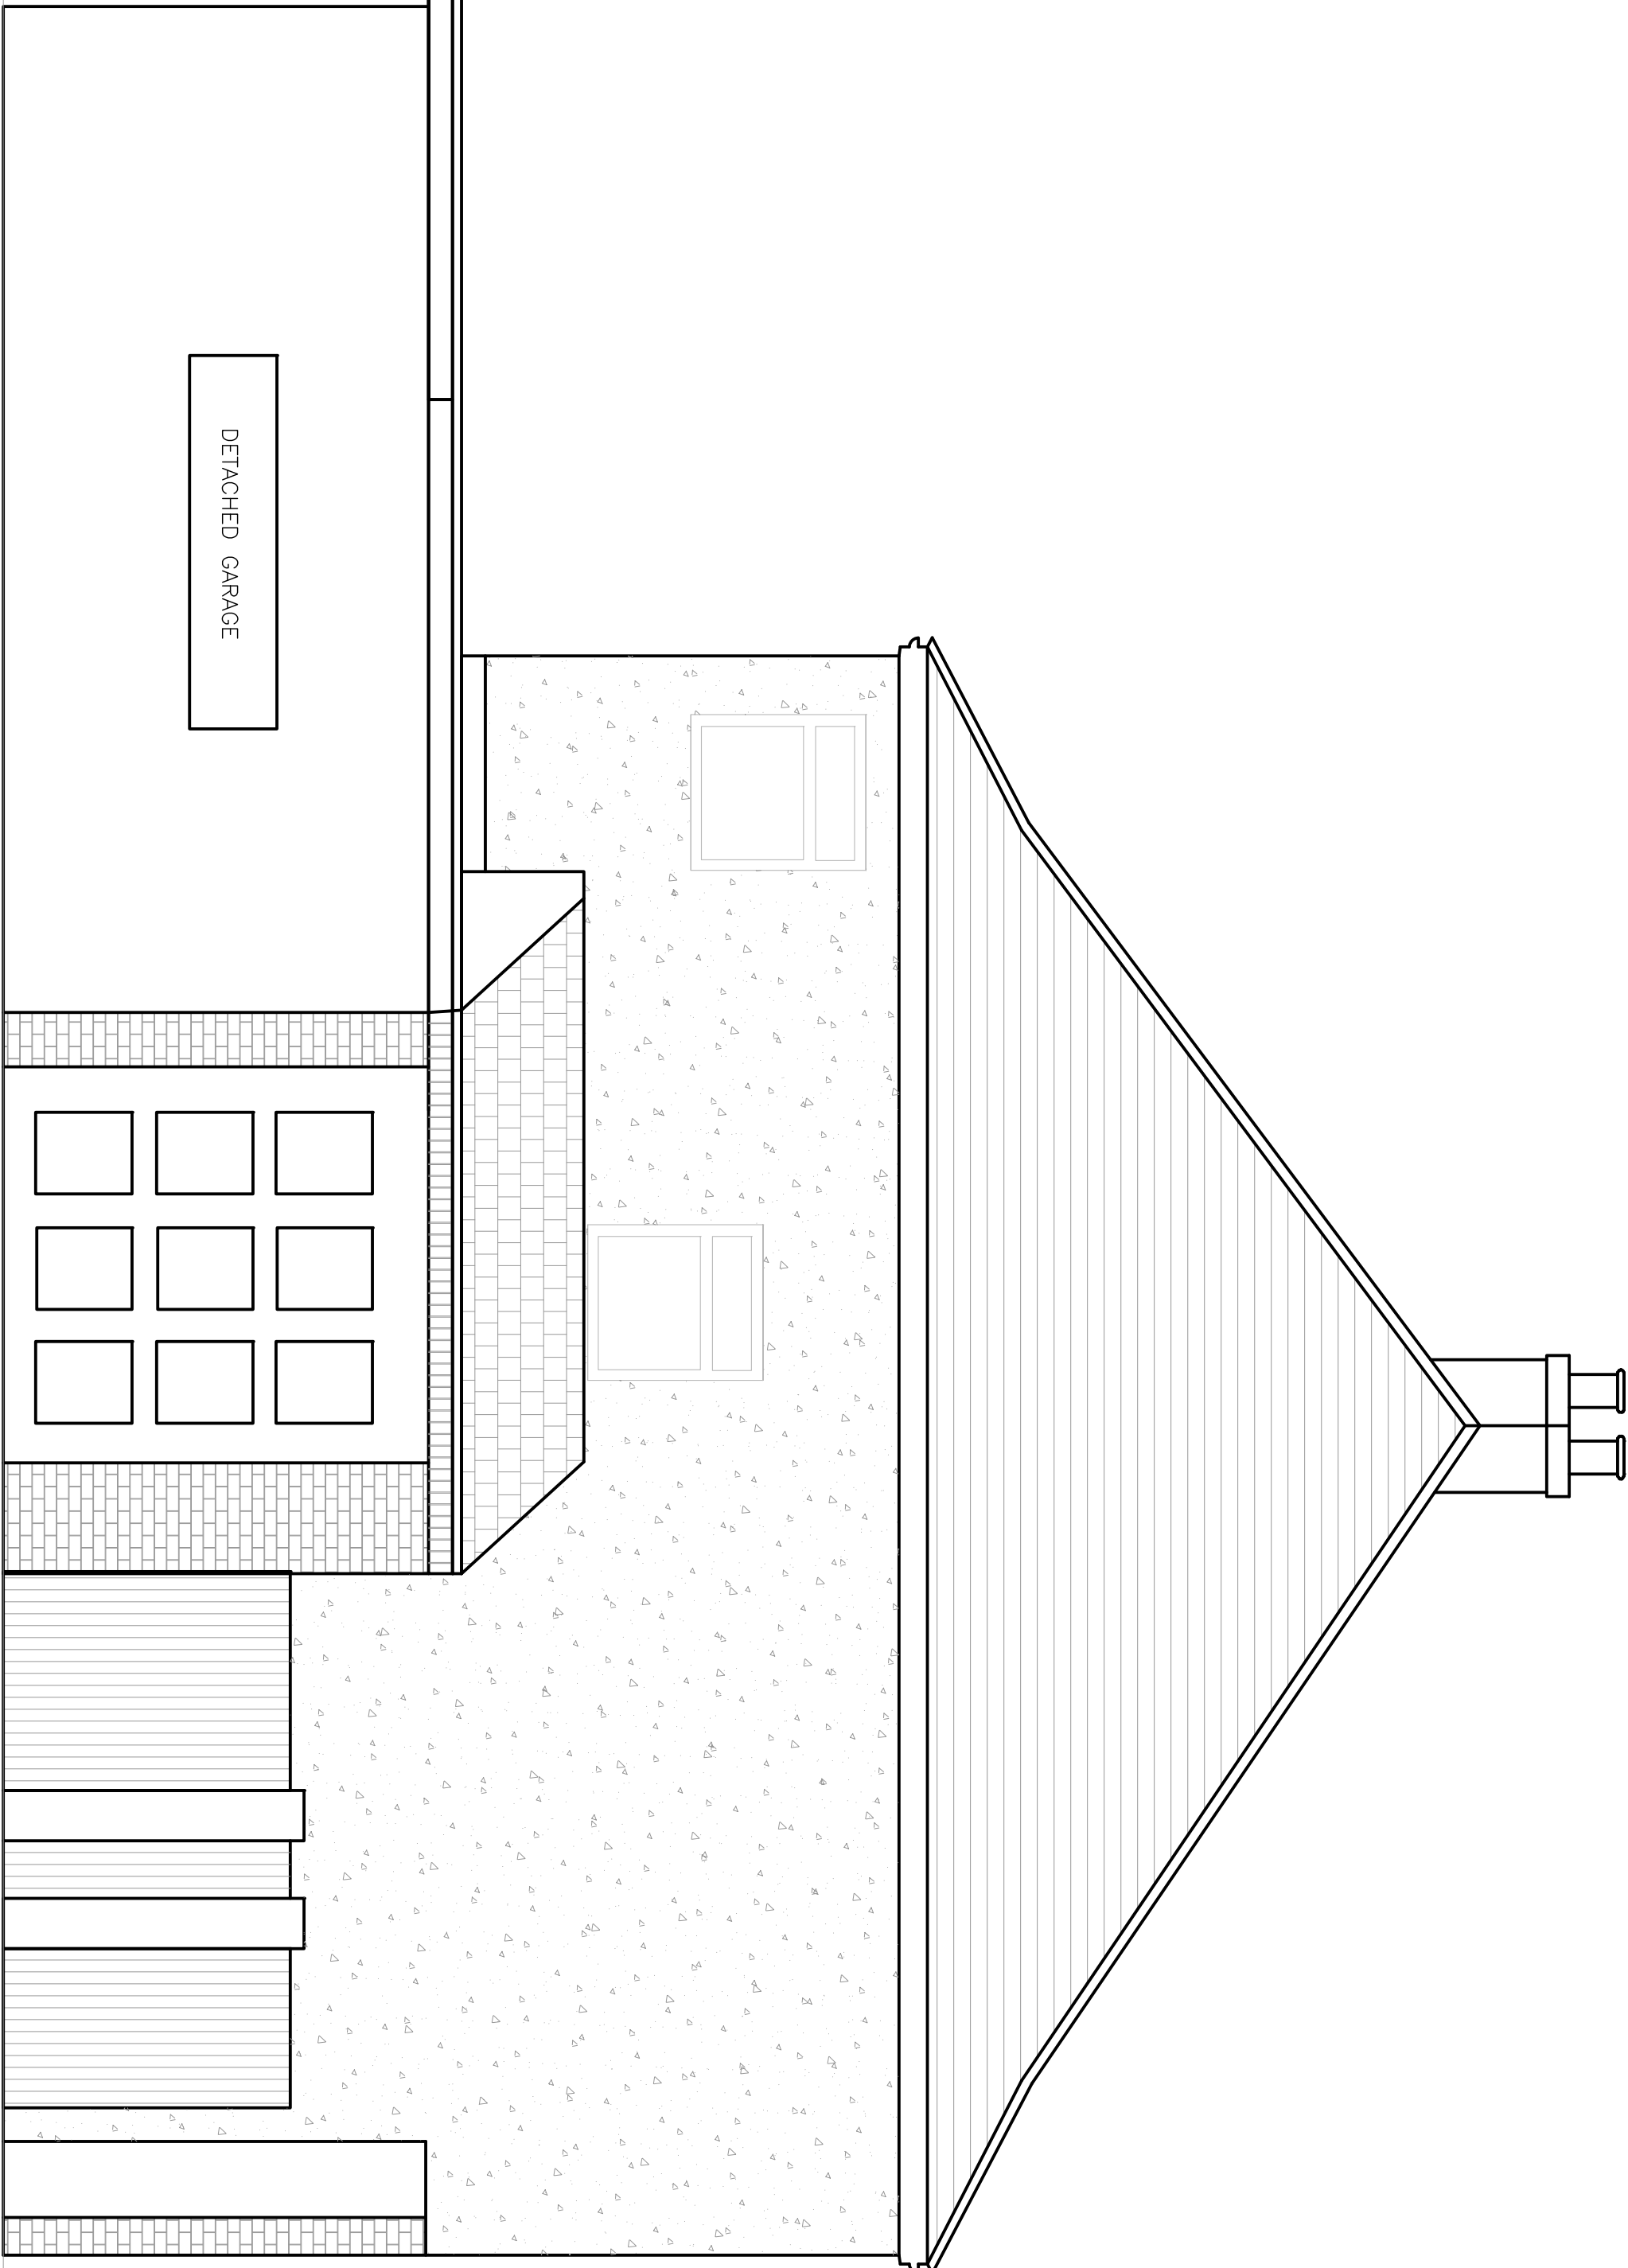



SCALE 1:40

A

Existing Elevation Attached Side

228

Scale: 1:50 at A1

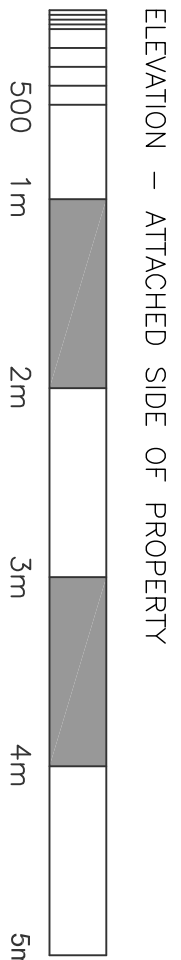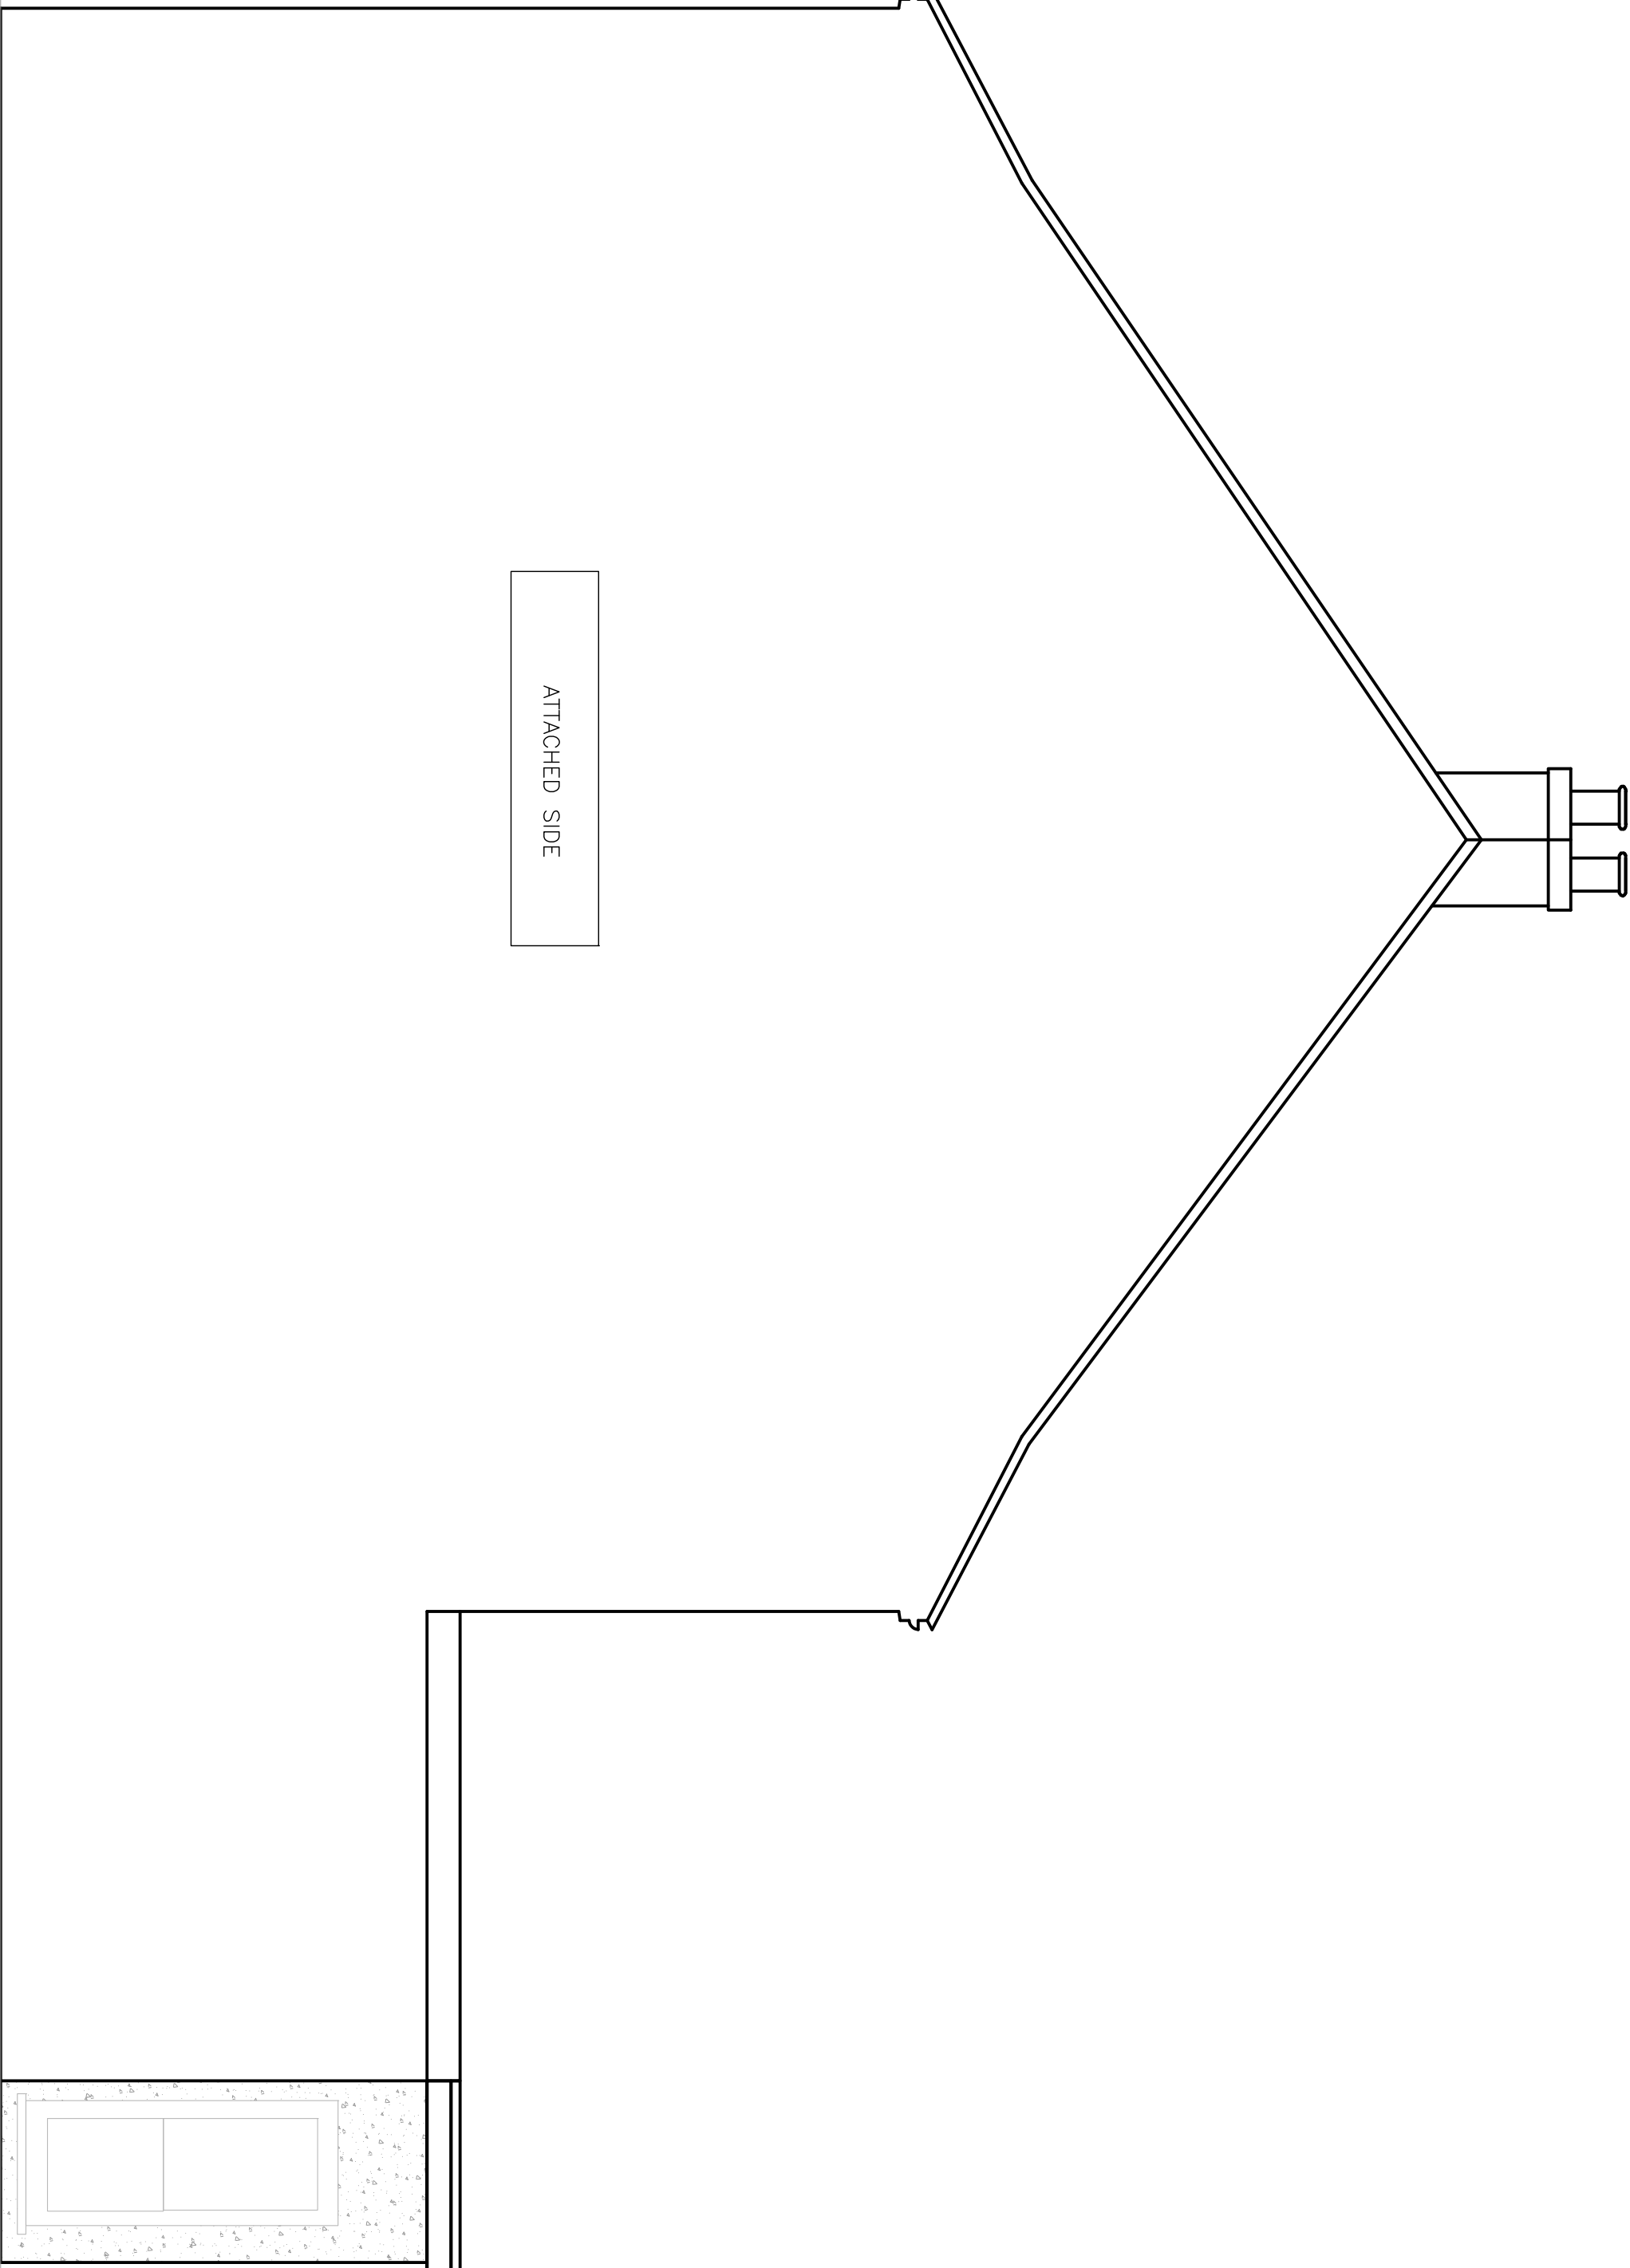

Date of Drawing: 16th June 2020
Existing Elevations Attached and Detached Sides

Client:
AMANDA & GUY LONG
31 BURNHAM AVENUE
ICKENHAM
MIDDLESEX
UB10 8RT

A1
Original Scale 1:40

Dwg. No. 227228ELE

Issue 4