



SCALE 1:40

A
229 Existing Plan View Ground Floor
Scale: 1:50 at A1

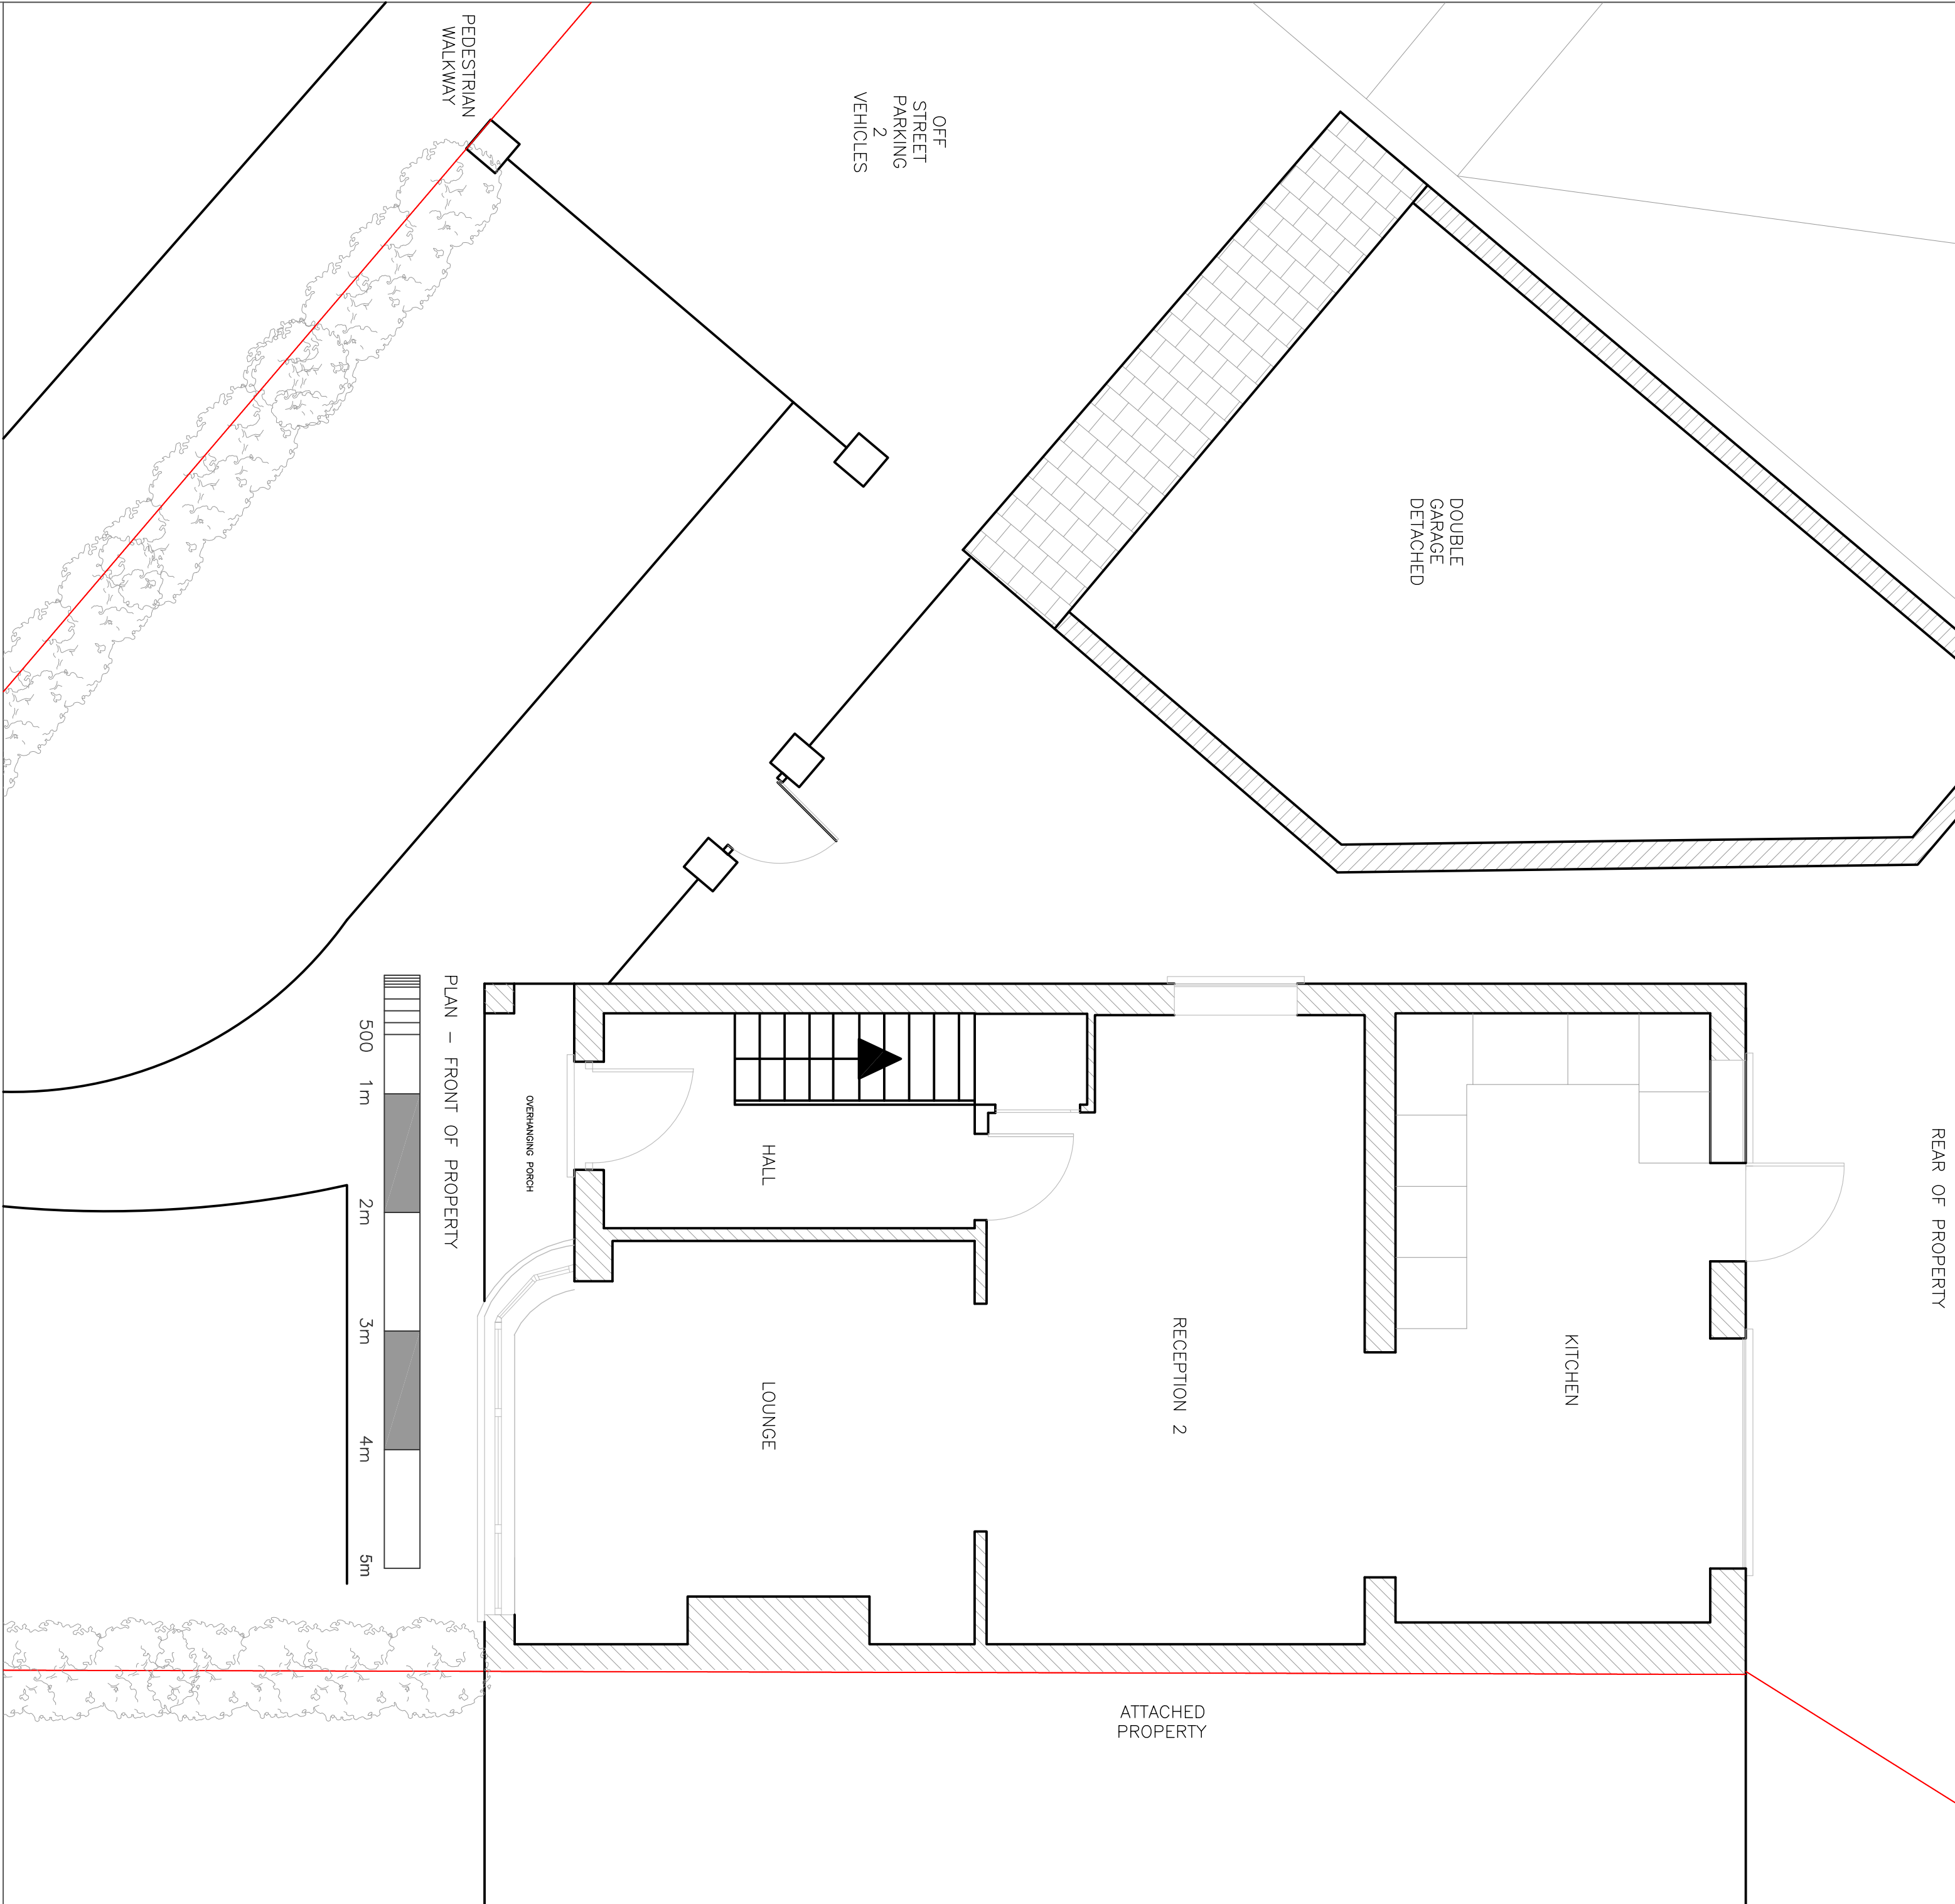

SCALE 1:40

A
230 Existing Plan View First Floor
Scale: 1:50 at A1

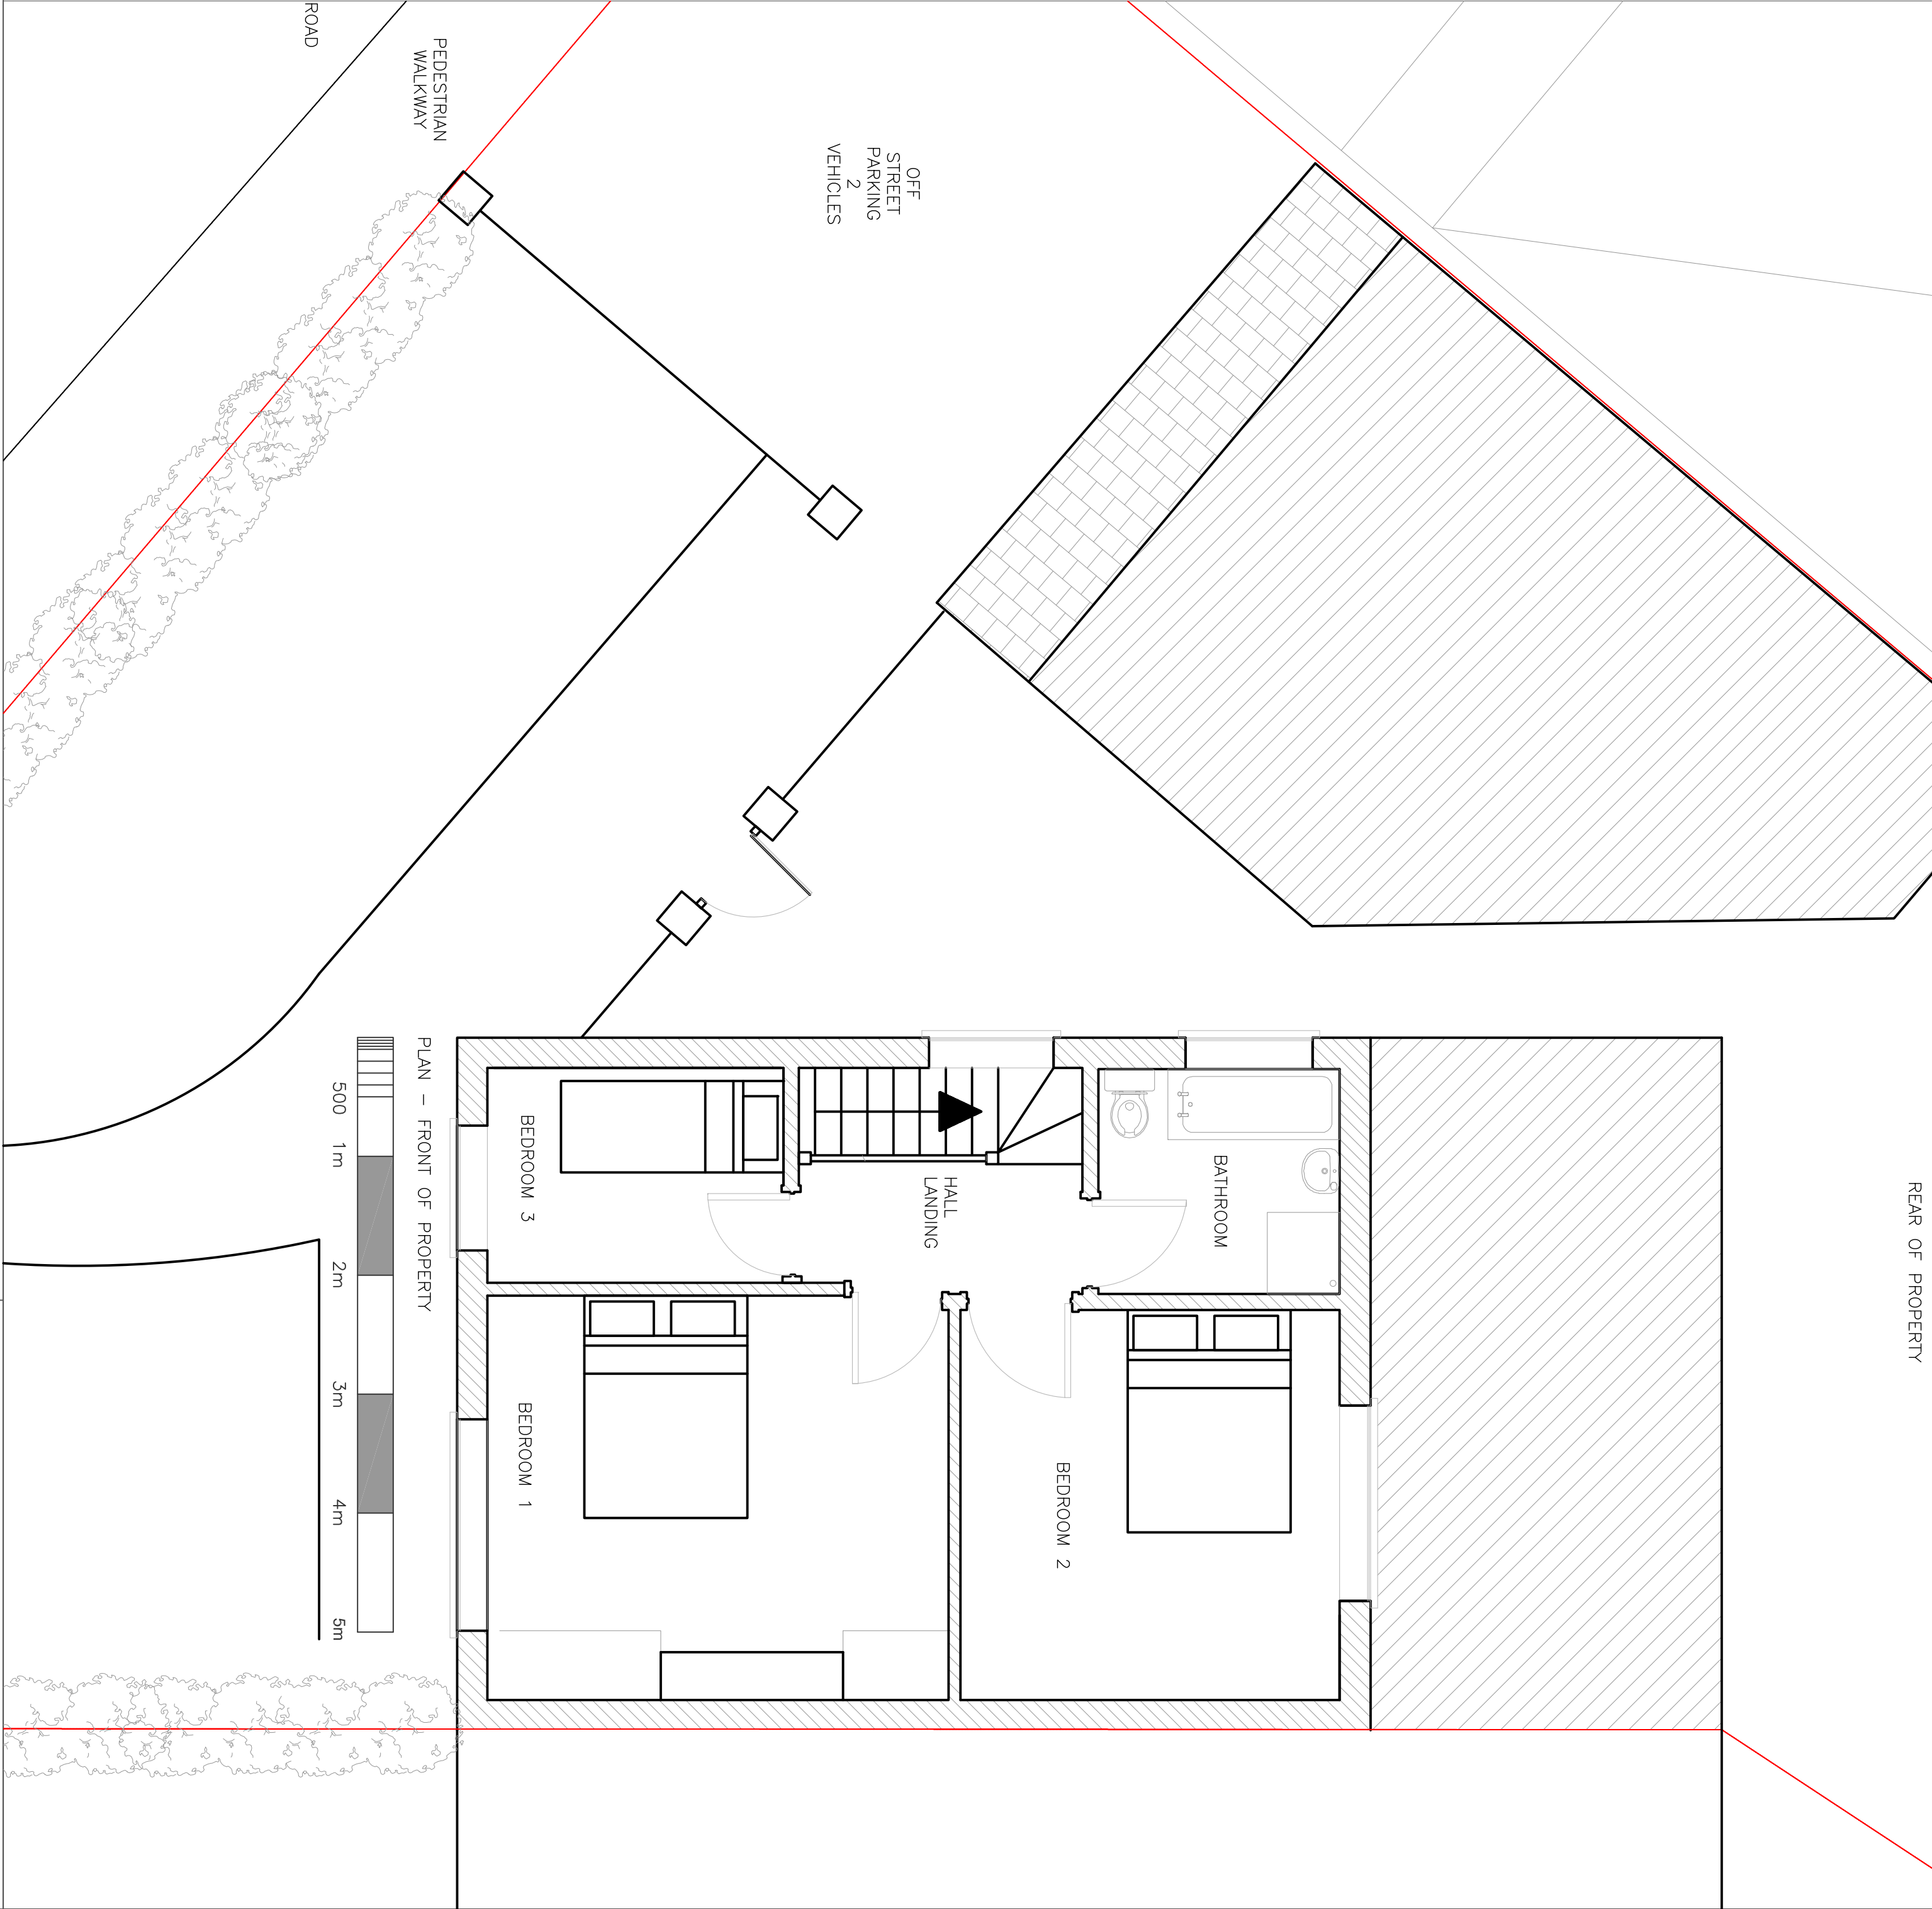

Date of Drawing: 16th June 2020
Existing house plan view of ground and first floors

Client:
AMANDA & GUY LONG
31 BURNHAM AVENUE
ICKENHAM
MIDDLESEX
UB10 8RT

A1
Original Scale 1:40