
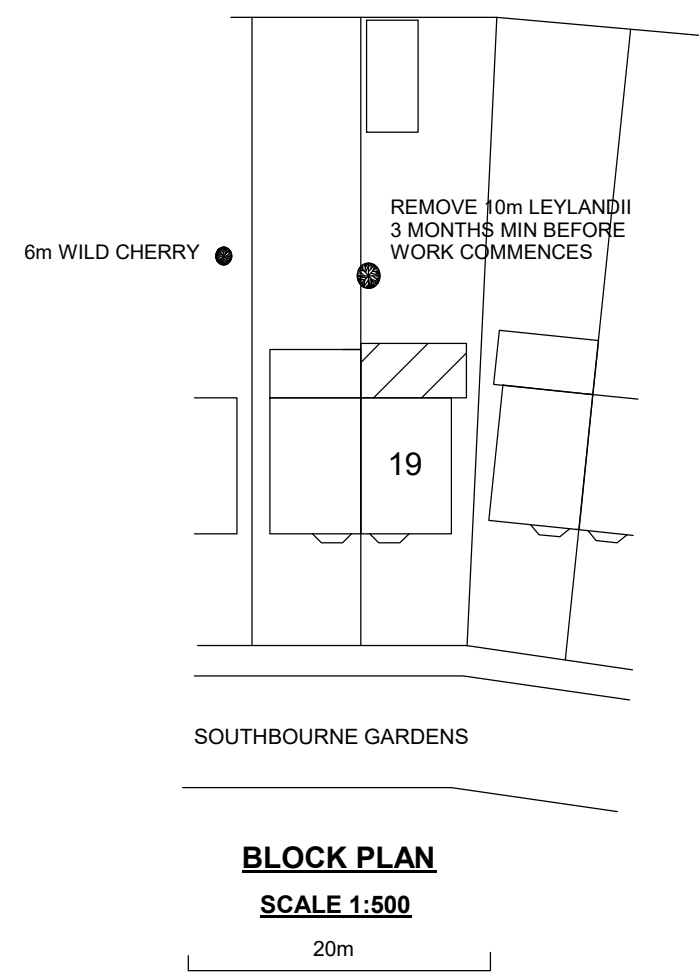
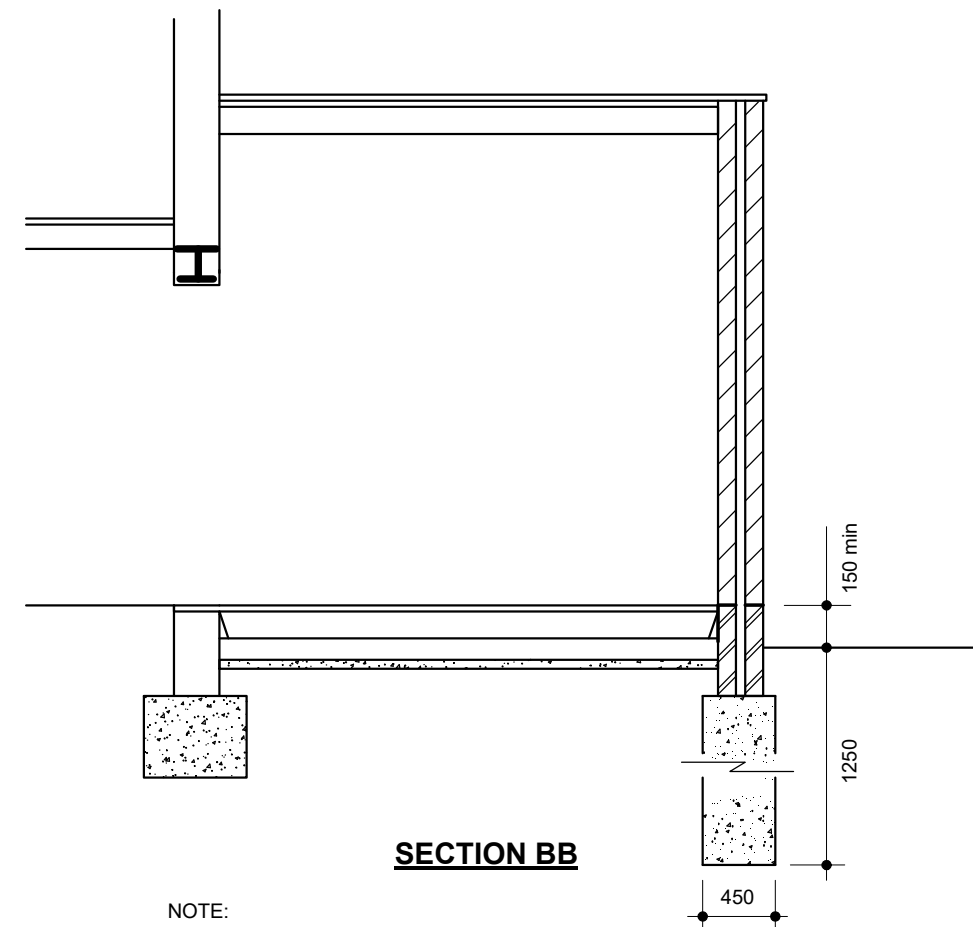
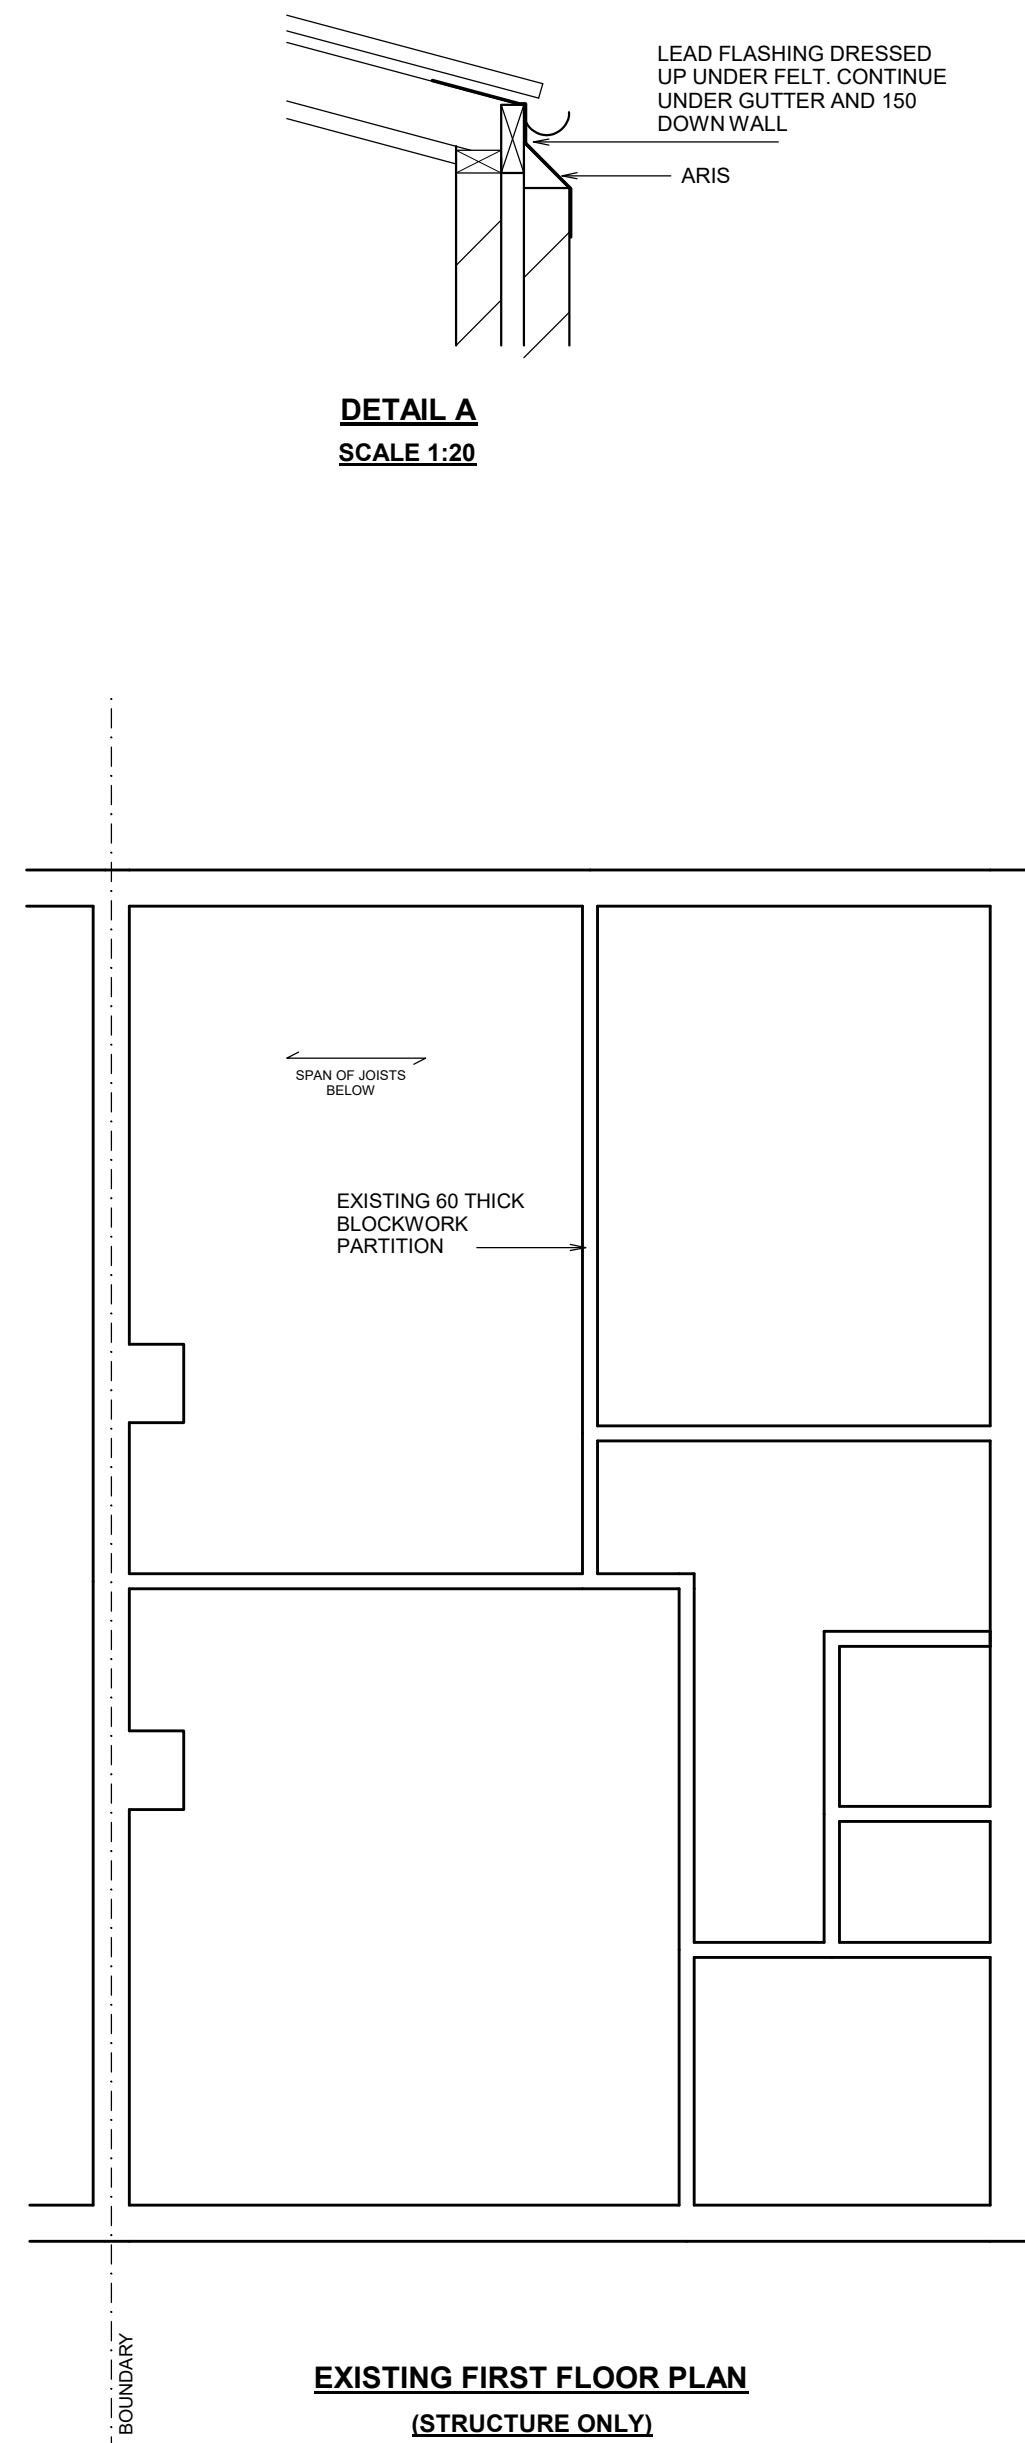


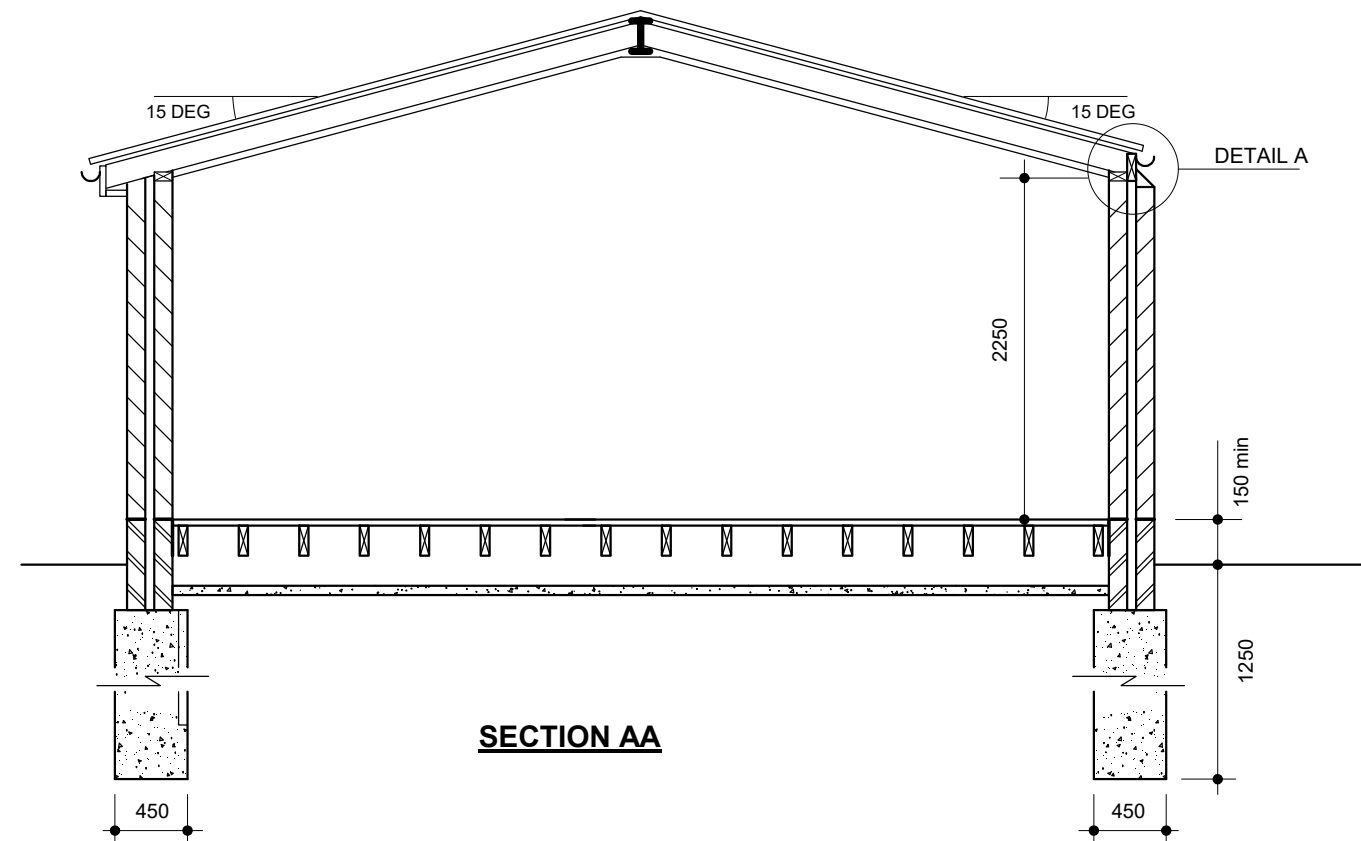

All new radiators to be fitted with thermostatic valves. All work to gas pipework, boilers & appliances to be carried out, tested and certified by Gas Safe registered person.

[illegible]