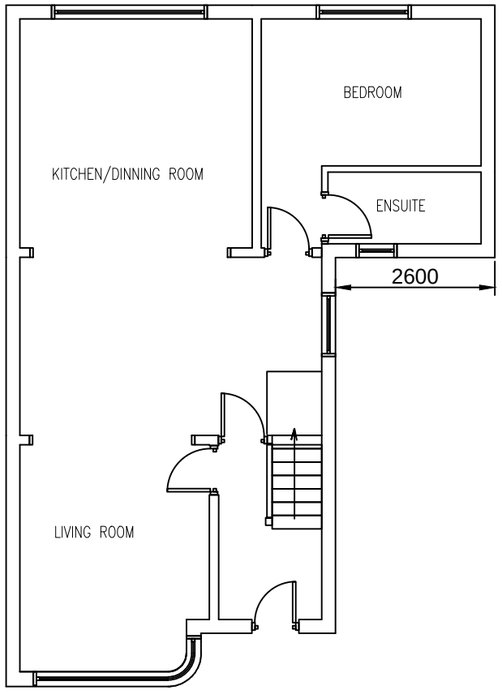

EXISTING GROUND FLOOR PLAN

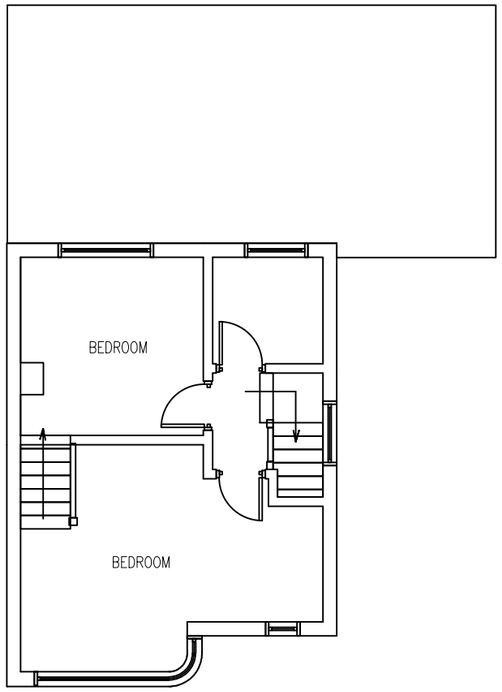

EXISTING FIRST FLOOR PLAN

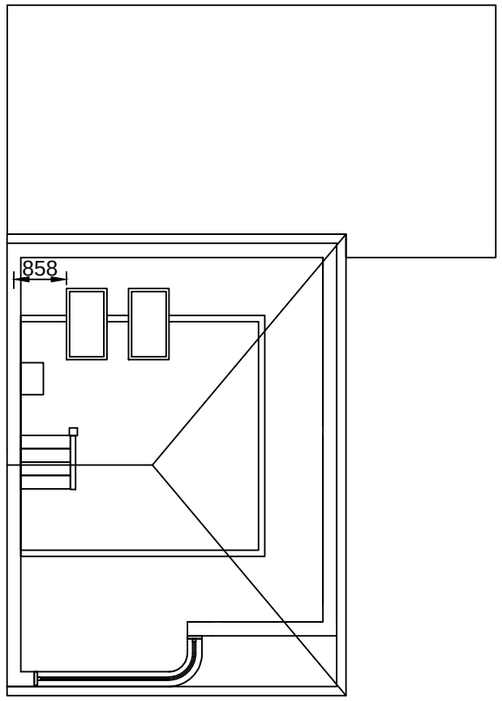

EXISTING 2nd/LOFT PLAN

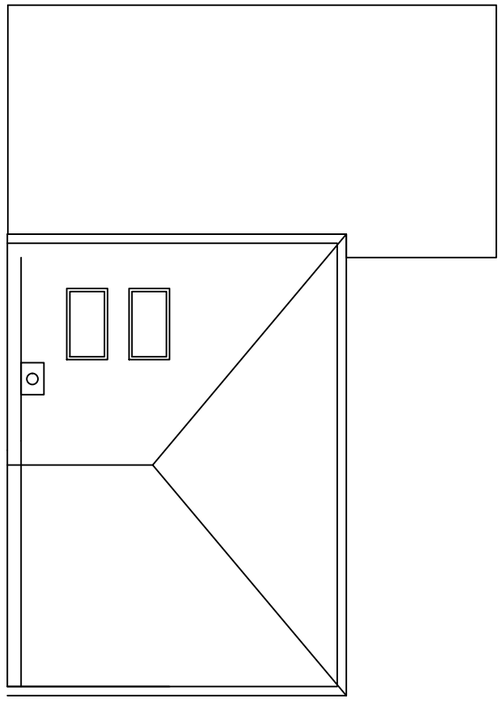

EXISTING ROOF PLAN

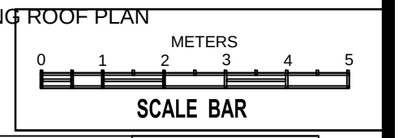

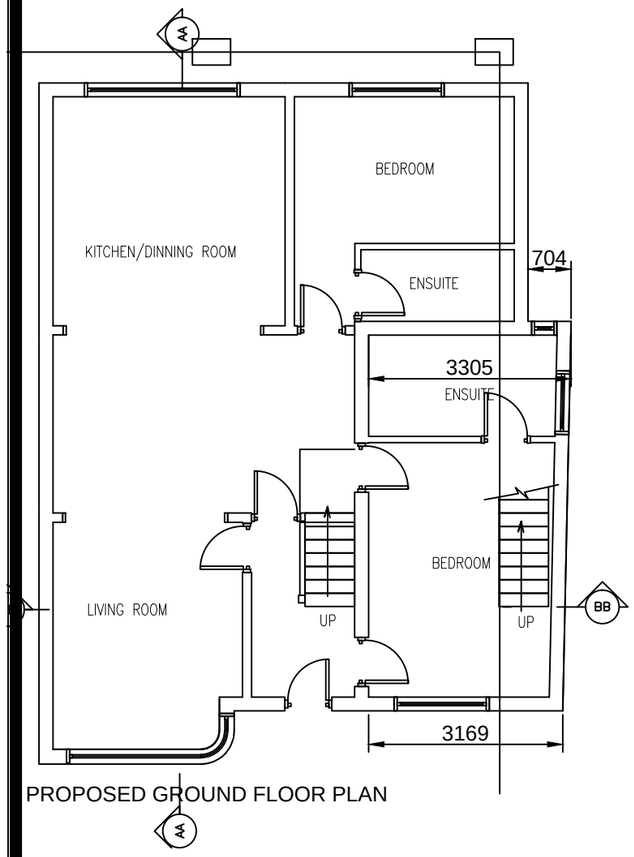

PROPOSED GROUND FLOOR PLAN

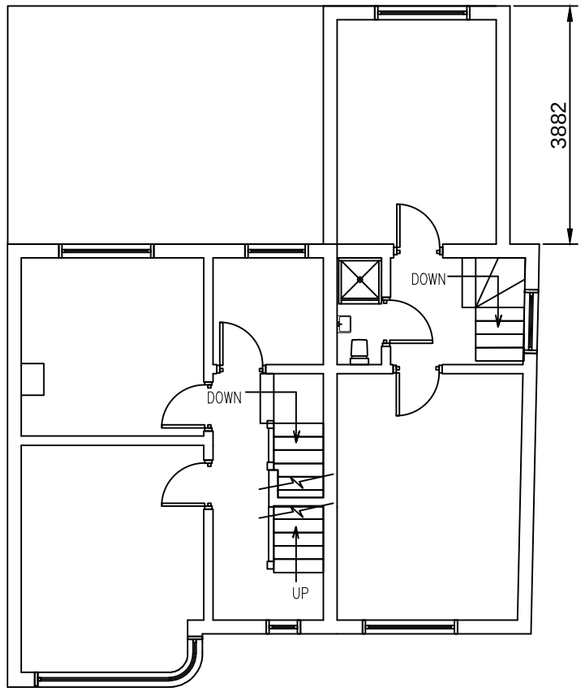

PROPOSED FIRST FLOOR PLAN

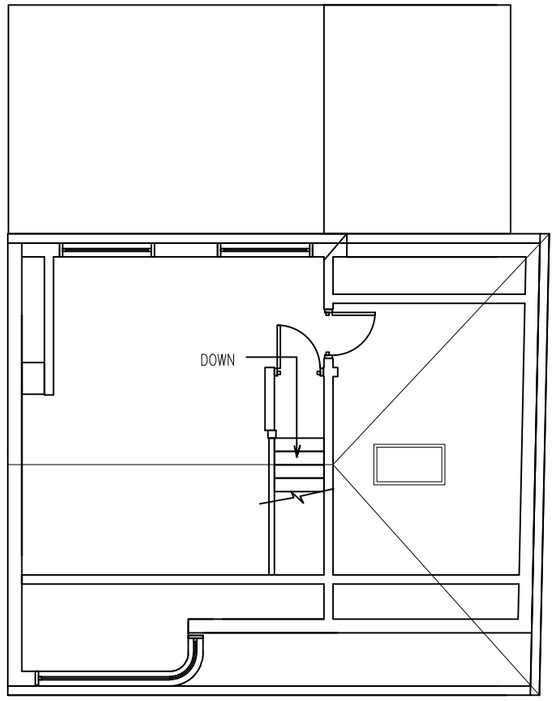

PROPOSED 2nd/LOFT PLAN

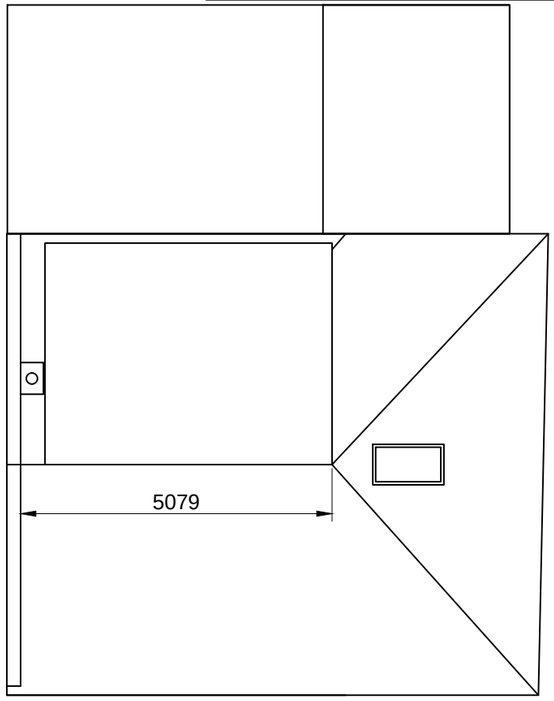

PROPOSED ROOF PLAN

RICS

J B A S S O C I A T E S
CHARTERED SURVEYORS & ENGINEERS
140 Morton Way, Southgate, London N14 7AL
Tel: 07967 966 097

ALL DRAWINGS REMAIN THE COPYRIGHT OF JB ASSOCIATES.

PROJECT	SCALE	DATE	DRAWING NO.	REVISION
2 BRIDGWATER ROAD, RUISLIP, MIDDX, HA4. **PROPOSED TWO STOREY SIDE EXTENSION FIRST FLOOR REAR EXTENSION AND LOFT EXTENSION**	1:100@A3	9/6/2015	F/4	D

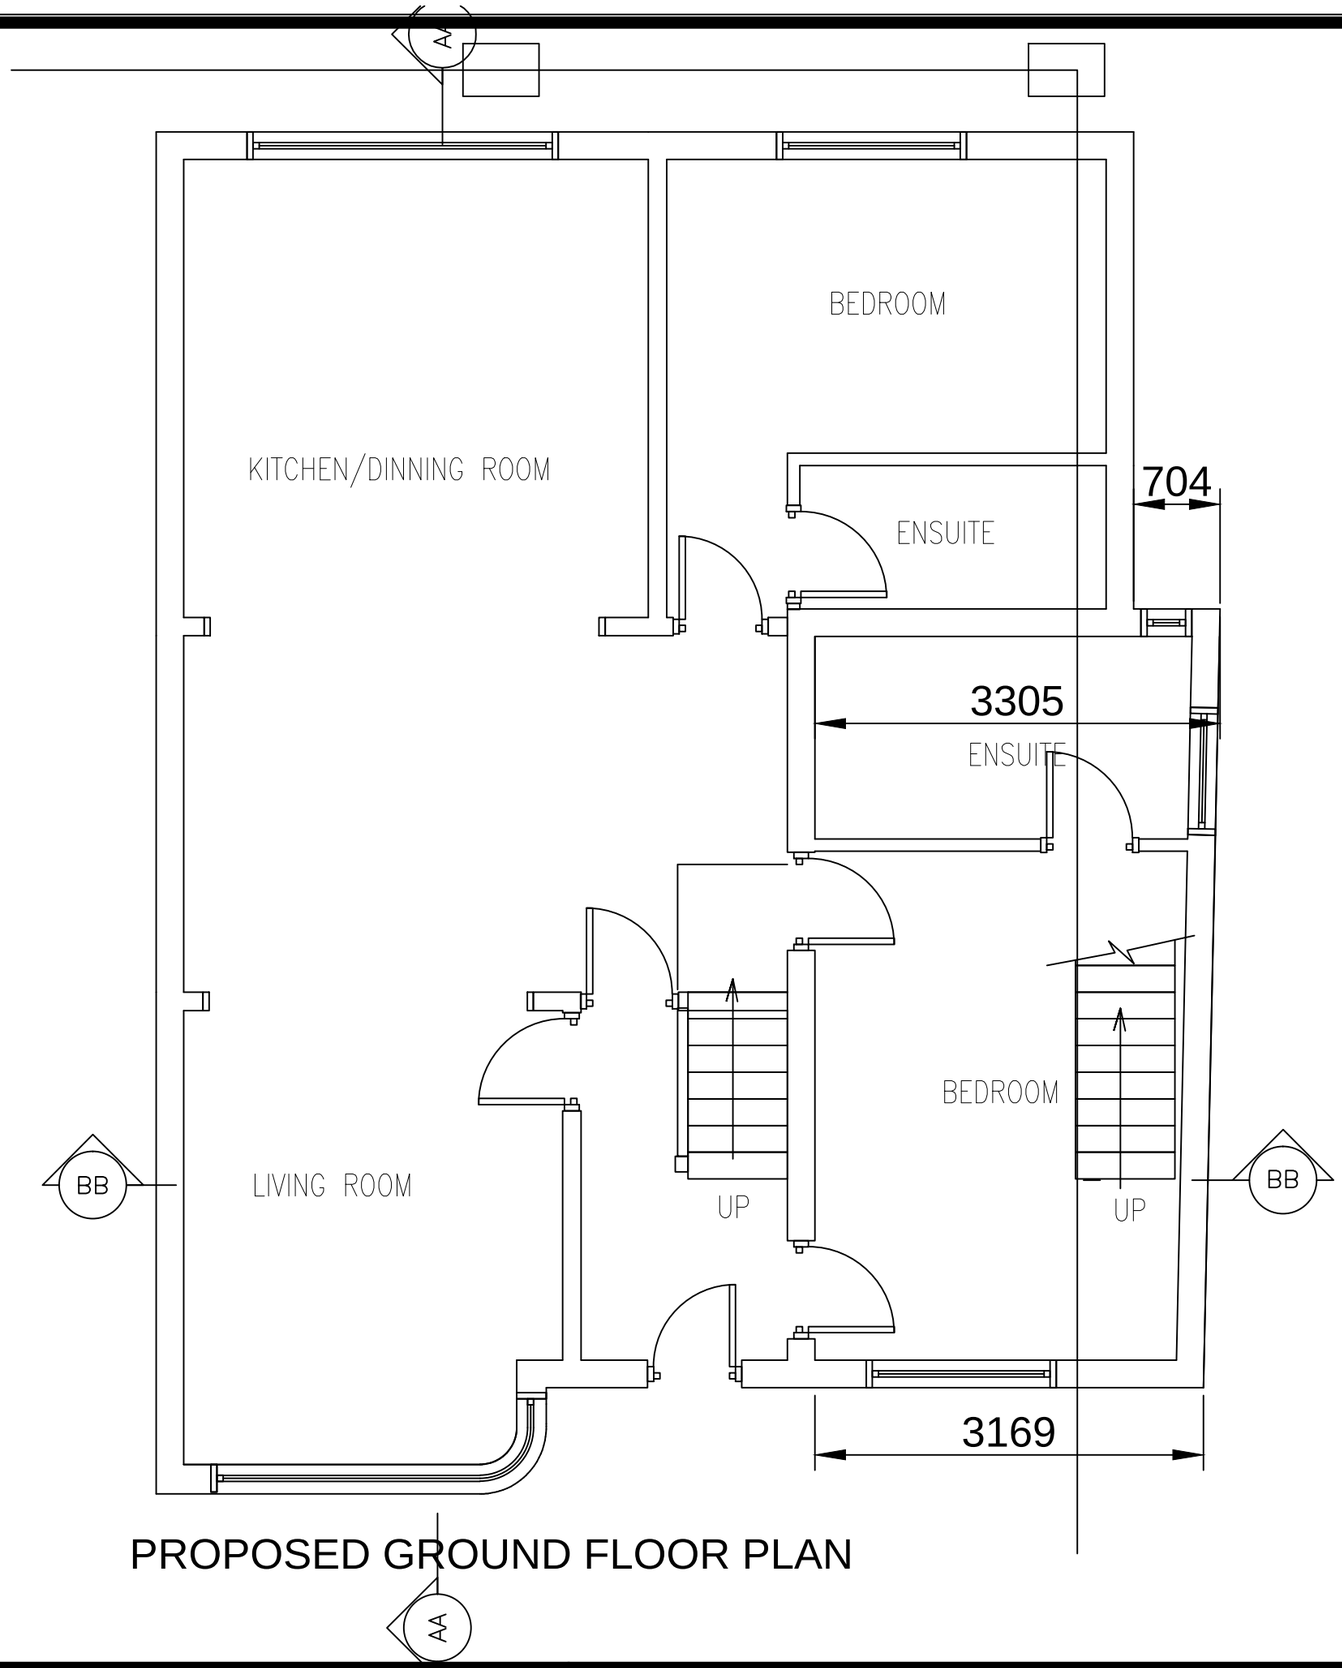

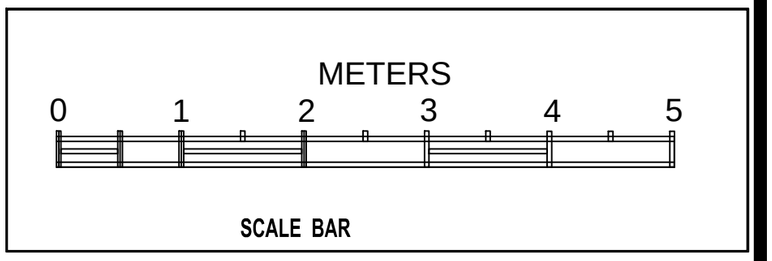

PROPOSED GROUND FLOOR PLAN

J B A S S O C I A T E S
CHARTERED SURVEYORS & ENGINEERS
140 Morton Way, Southgate, London N14 7AL
Tel: 07967 966 097

ALL DRAWINGS REMAIN THE COPYRIGHT OF JB ASSOCIATES.

RICS

PROJECT	SCALE	DATE	DRAWING NO.	REVISION
2 BRIDGWATER ROAD, RUISLIP, MIDDX, HA4. **PROPOSED TWO STOREY SIDE EXTENSION FIRST FLOOR REAR EXTENSION AND LOFT EXTENSION**	1:50@A3	9/6/2015	F/5	C

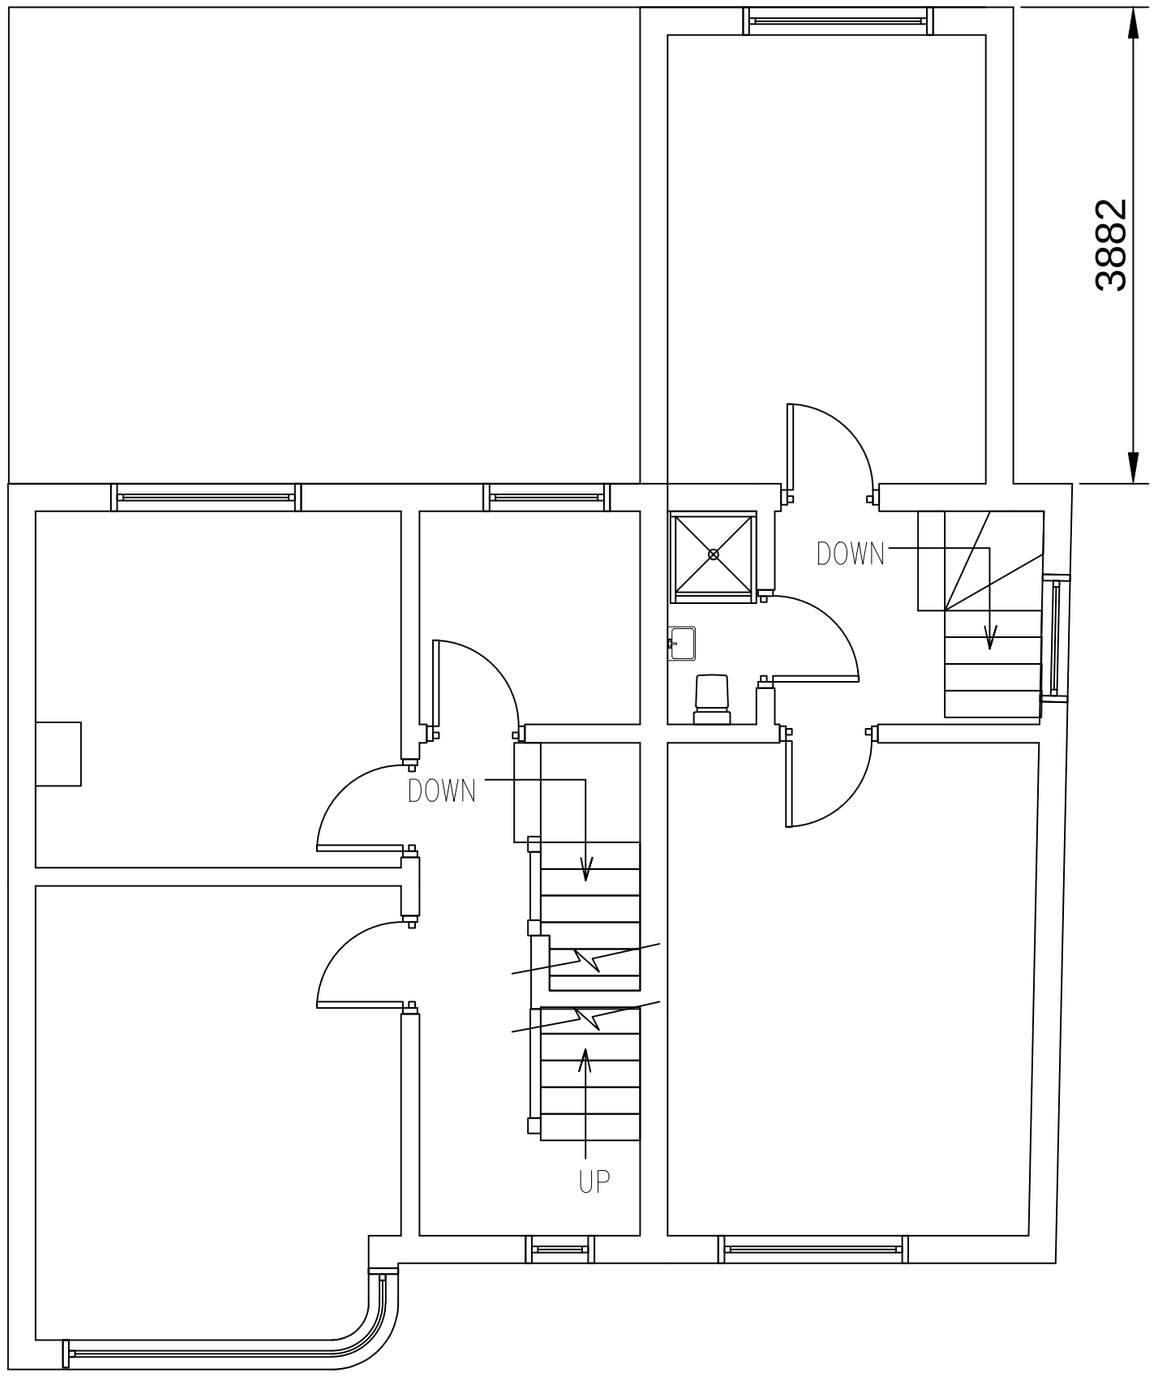

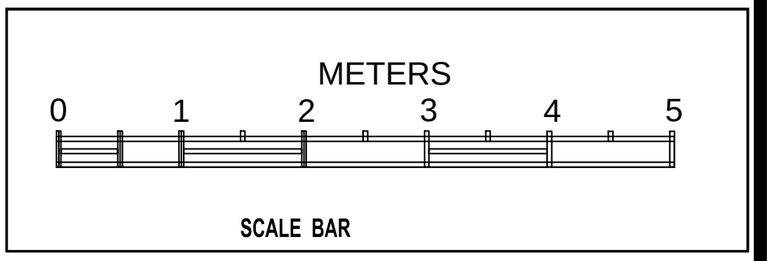

PROPOSED FIRST FLOOR PLAN

RICS

J B A S S O C I A T E S
CHARTERED SURVEYORS & ENGINEERS
140 Morton Way, Southgate, London N14 7AL
Tel: 07967 966 097

ALL DRAWINGS REMAIN THE COPYRIGHT OF JB ASSOCIATES.

PROJECT	SCALE	DATE	DRAWING NO.	REVISION
2 BRIDGWATER ROAD, RUISLIP, MIDDX, HA4. PROPOSED TWO STOREY SIDE EXTENSION FIRST FLOOR REAR EXTENSION AND LOFT EXTENSION	1:50@A3	9/6/2015	F/6	C

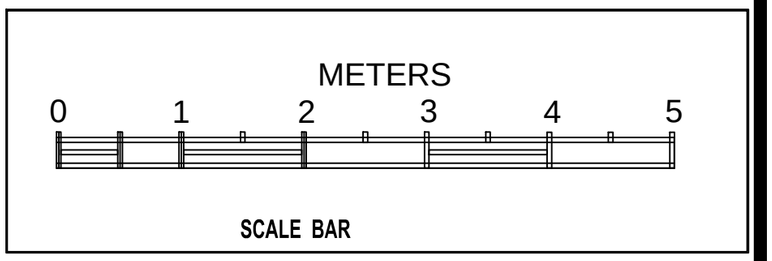

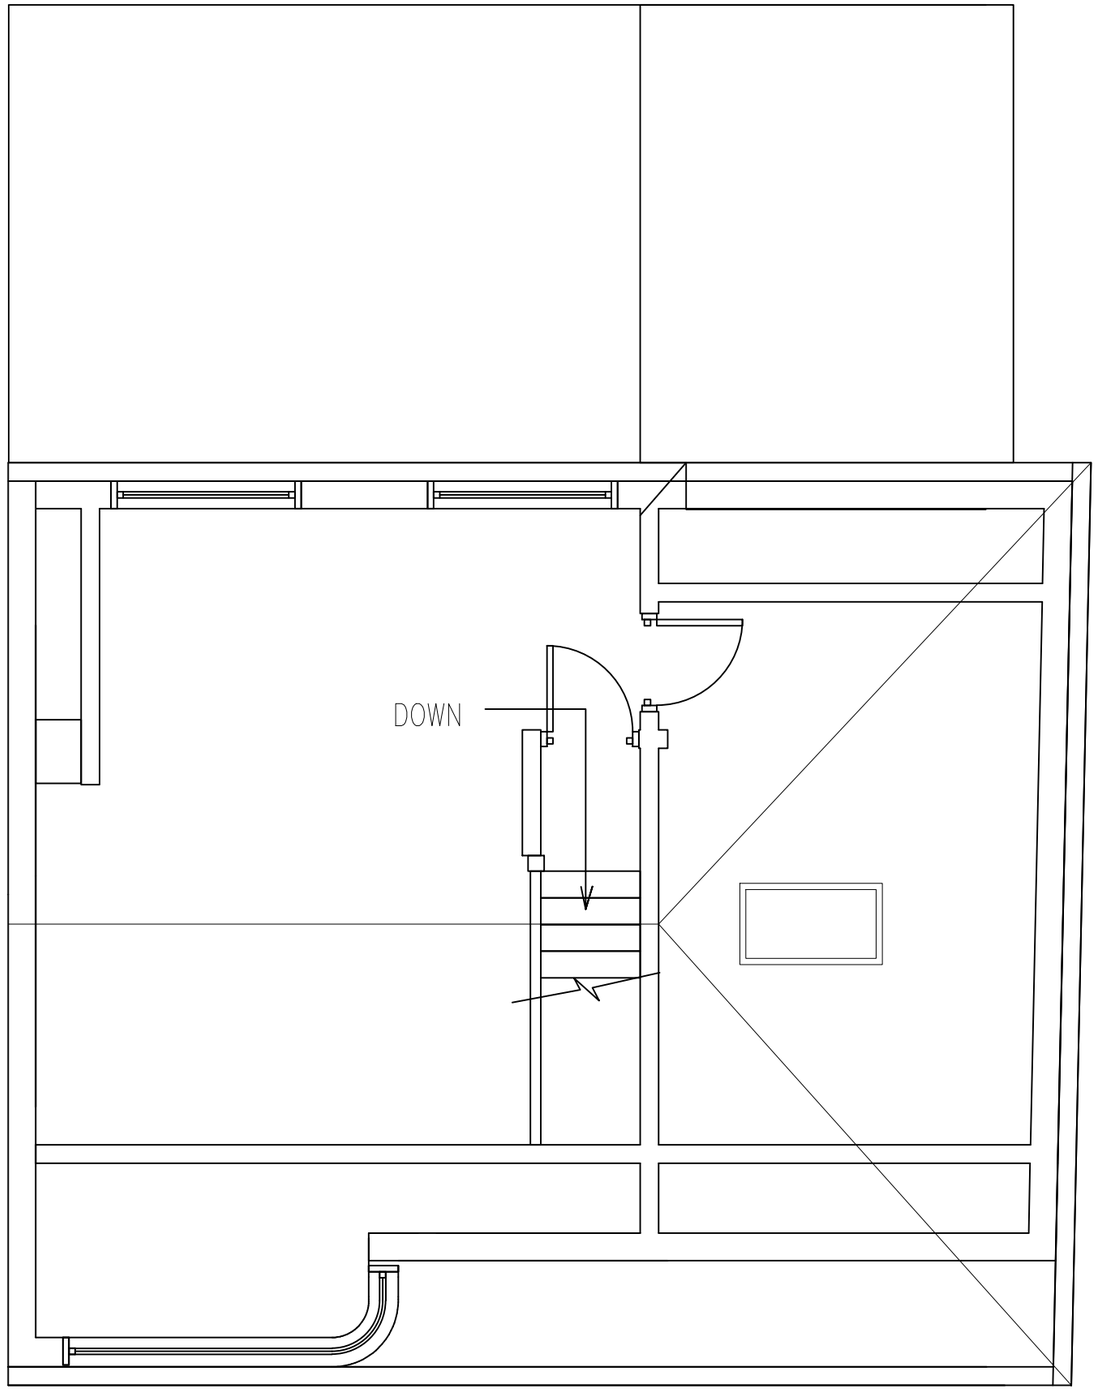

PROPOSED 2nd/LOFT PLAN

J B A S S O C I A T E S
CHARTERED SURVEYORS & ENGINEERS
140 Morton Way, Southgate, London N14 7AL
Tel: 07967 966 097
ALL DRAWINGS REMAIN THE COPYRIGHT OF JB ASSOCIATES.

PROJECT	SCALE	DATE	DRAWING NO.	REVISION
2 BRIDGWATER ROAD, RUISLIP, MIDDX, HA4. **PROPOSED TWO STOREY SIDE EXTENSION FIRST FLOOR REAR EXTENSION AND LOFT EXTENSION**	1:50@A3	9/6/2015	F/7	C

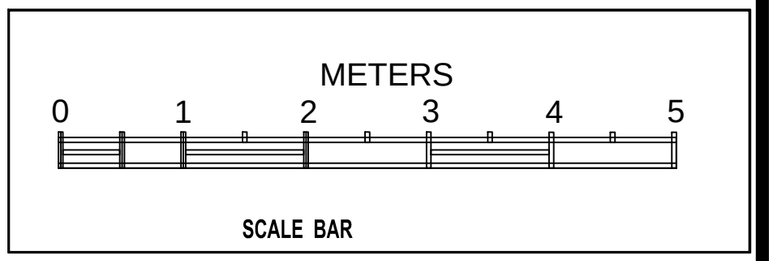

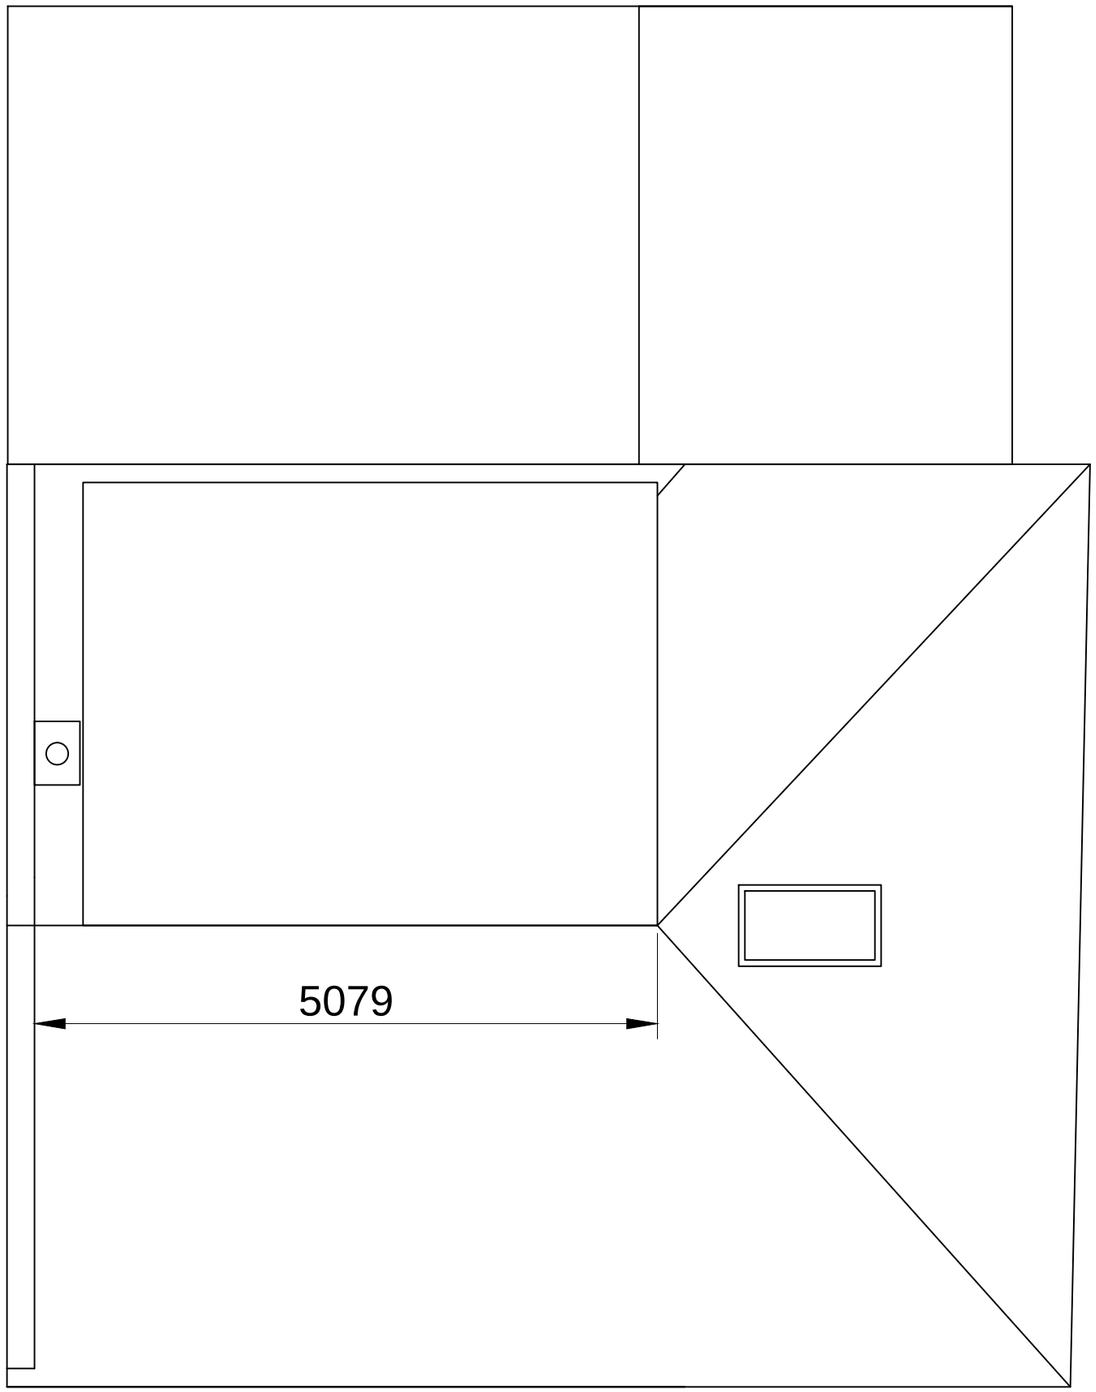

PROPOSED ROOF PLAN

J B A S S O C I A T E S
CHARTERED SURVEYORS & ENGINEERS
140 Morton Way, Southgate, London N14 7AL
Tel: 07967 966 097
ALL DRAWINGS REMAIN THE COPYRIGHT OF JB ASSOCIATES.

PROJECT	SCALE	DATE	DRAWING NO.	REVISION
2 BRIDGWATER ROAD, RUISLIP, MIDDX, HA4. PROPOSED TWO STOREY SIDE EXTENSION FIRST FLOOR REAR EXTENSION AND LOFT EXTENSION	1:50@A3	9/6/2015	F/8	C

EXISTING SIDE ELEVATION

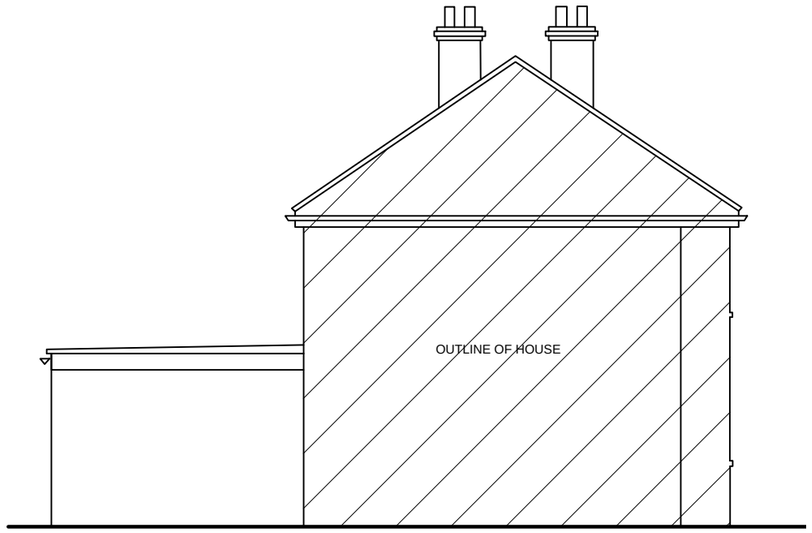

EXISTING SIDE ELEVATION ADJACENT TO NO. 4 BRIDGEWATER

EXISTING REAR ELEVATION

EXISTING FRONT ELEVATION

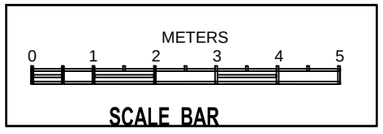

RICS

J B A S S O C I A T E S
CHARTERED SURVEYORS & ENGINEERS
140 Morton Way, Southgate, London N14 7AL
Tel: 07967 966 097
ALL DRAWINGS REMAIN THE COPYRIGHT OF JB ASSOCIATES.

PROJECT	SCALE	DATE	DRAWING NO.	REVISION
2 BRIDGWATER ROAD, RUISLIP, MIDDX, HA4. **PROPOSED TWO STOREY SIDE EXTENSION FIRST FLOOR REAR EXTENSION AND LOFT EXTENSION**	1:100@A3	9/6/2015	F/9	C

Pitched roof,
Clay tiled to
match existing

Mansard cheeks,to
be Clay tiled to
match existing

New windows
to be white
UPvC to match
existing

New brickwork to
match existing

PROPOSED SIDE ELEVATION

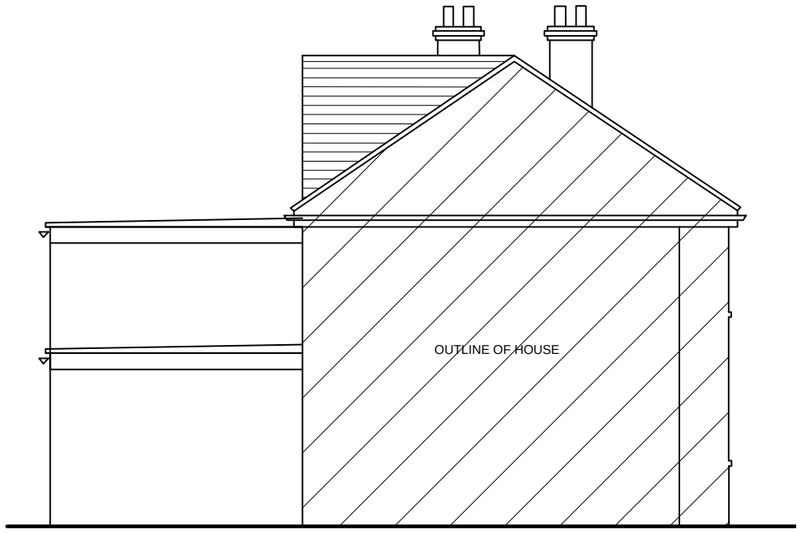

PROPOSED SIDE ELEVATION ADJACENT TO NO. 4 BRIDGEWATER

Pitched roof,
Clay tiled to
match existing

Mansard cheeks,to
be Clay tiled to
match existing

New windows
to be white
UPvC to match
existing

New brickwork to
match existing

PROPOSED REAR ELEVATION

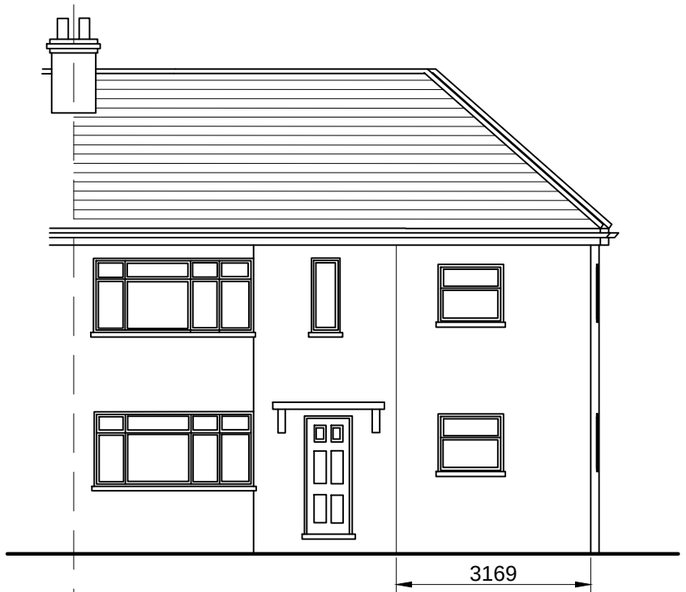

PROPOSED FRONT ELEVATION

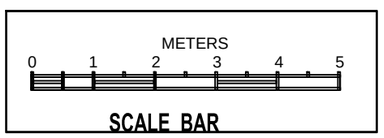

RICS

J B A S S O C I A T E S
CHARTERED SURVEYORS & ENGINEERS
140 Morton Way, Southgate, London N14 7AL
Tel: 07967 966 097

ALL DRAWINGS REMAIN THE COPYRIGHT OF JB ASSOCIATES.

PROJECT	SCALE	DATE	DRAWING NO.	REVISION
2 BRIDGWATER ROAD, RUISLIP, MIDDX, HA4. **PROPOSED TWO STOREY SIDE EXTENSION FIRST FLOOR REAR EXTENSION AND LOFT EXTENSION**	1:100@A3	**9/6/2015**	F/10	C

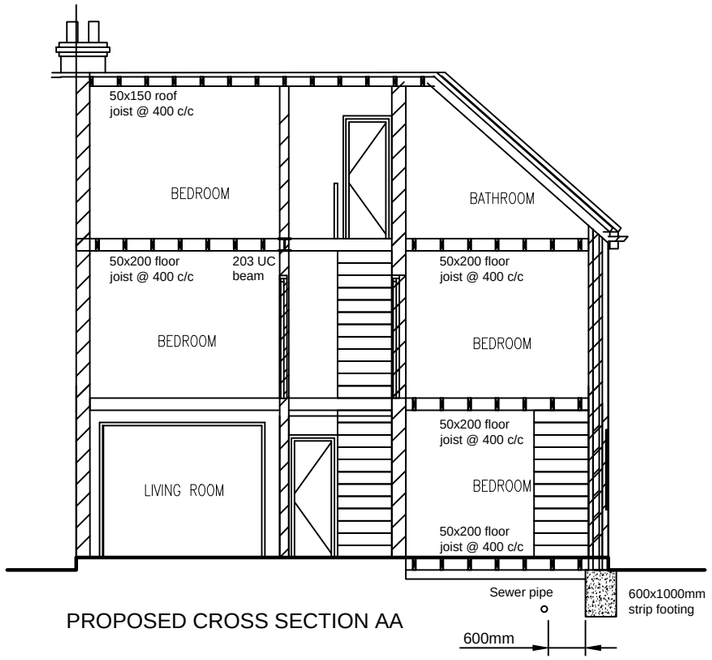

PROPOSED CROSS SECTION AA

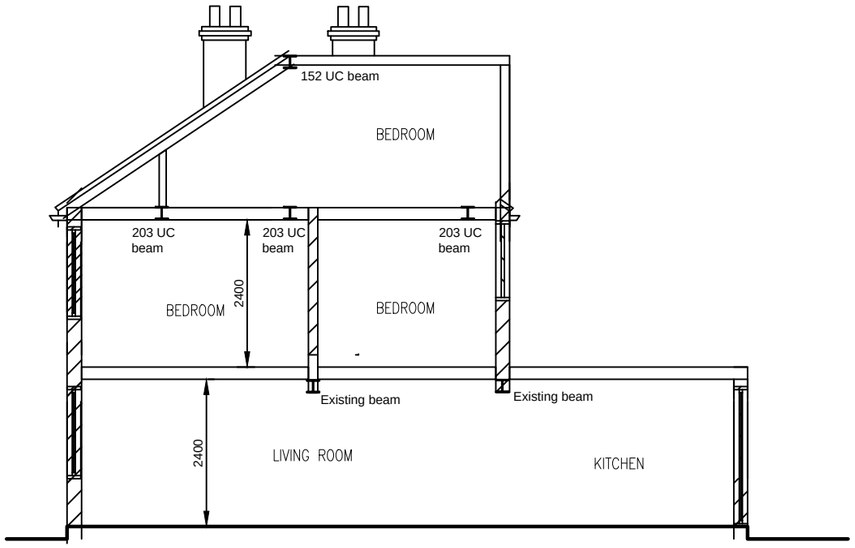

PROPOSED CROSS SECTION BB

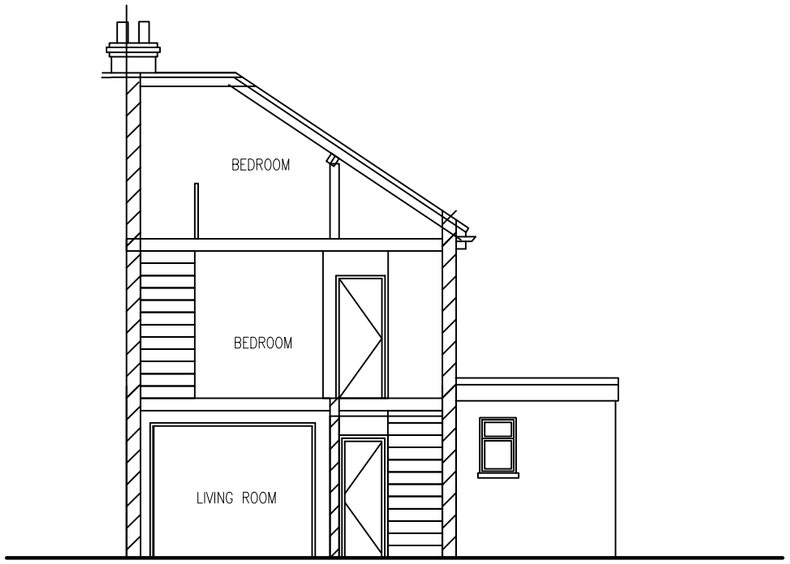

EXISTING CROSS SECTION AA

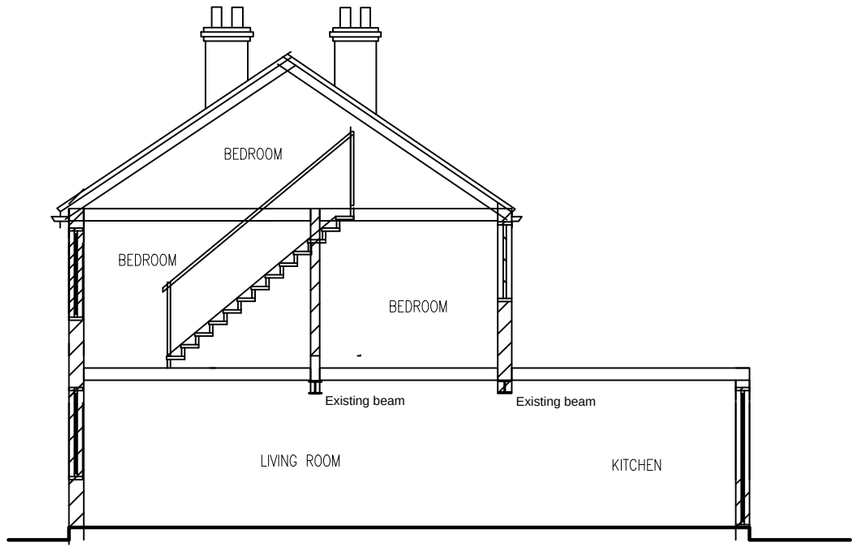

EXISTING CROSS SECTION BB

METERS
0 1 2 3 4 5
SCALE BAR

RICS

J B A S S O C I A T E S
CHARTERED SURVEYORS & ENGINEERS
140 Morton Way, Southgate, London N14 7AL
Tel: 07967 966 097

ALL DRAWINGS REMAIN THE COPYRIGHT OF JB ASSOCIATES.

PROJECT	SCALE	DATE	DRAWING NO.	REVISION
2 BRIDGWATER ROAD, RUISLIP, MIDDX, HA4. **PROPOSED TWO STOREY SIDE EXTENSION FIRST FLOOR REAR EXTENSION AND LOFT EXTENSION**	1:100@A3	9/6/2015	F/11	C