


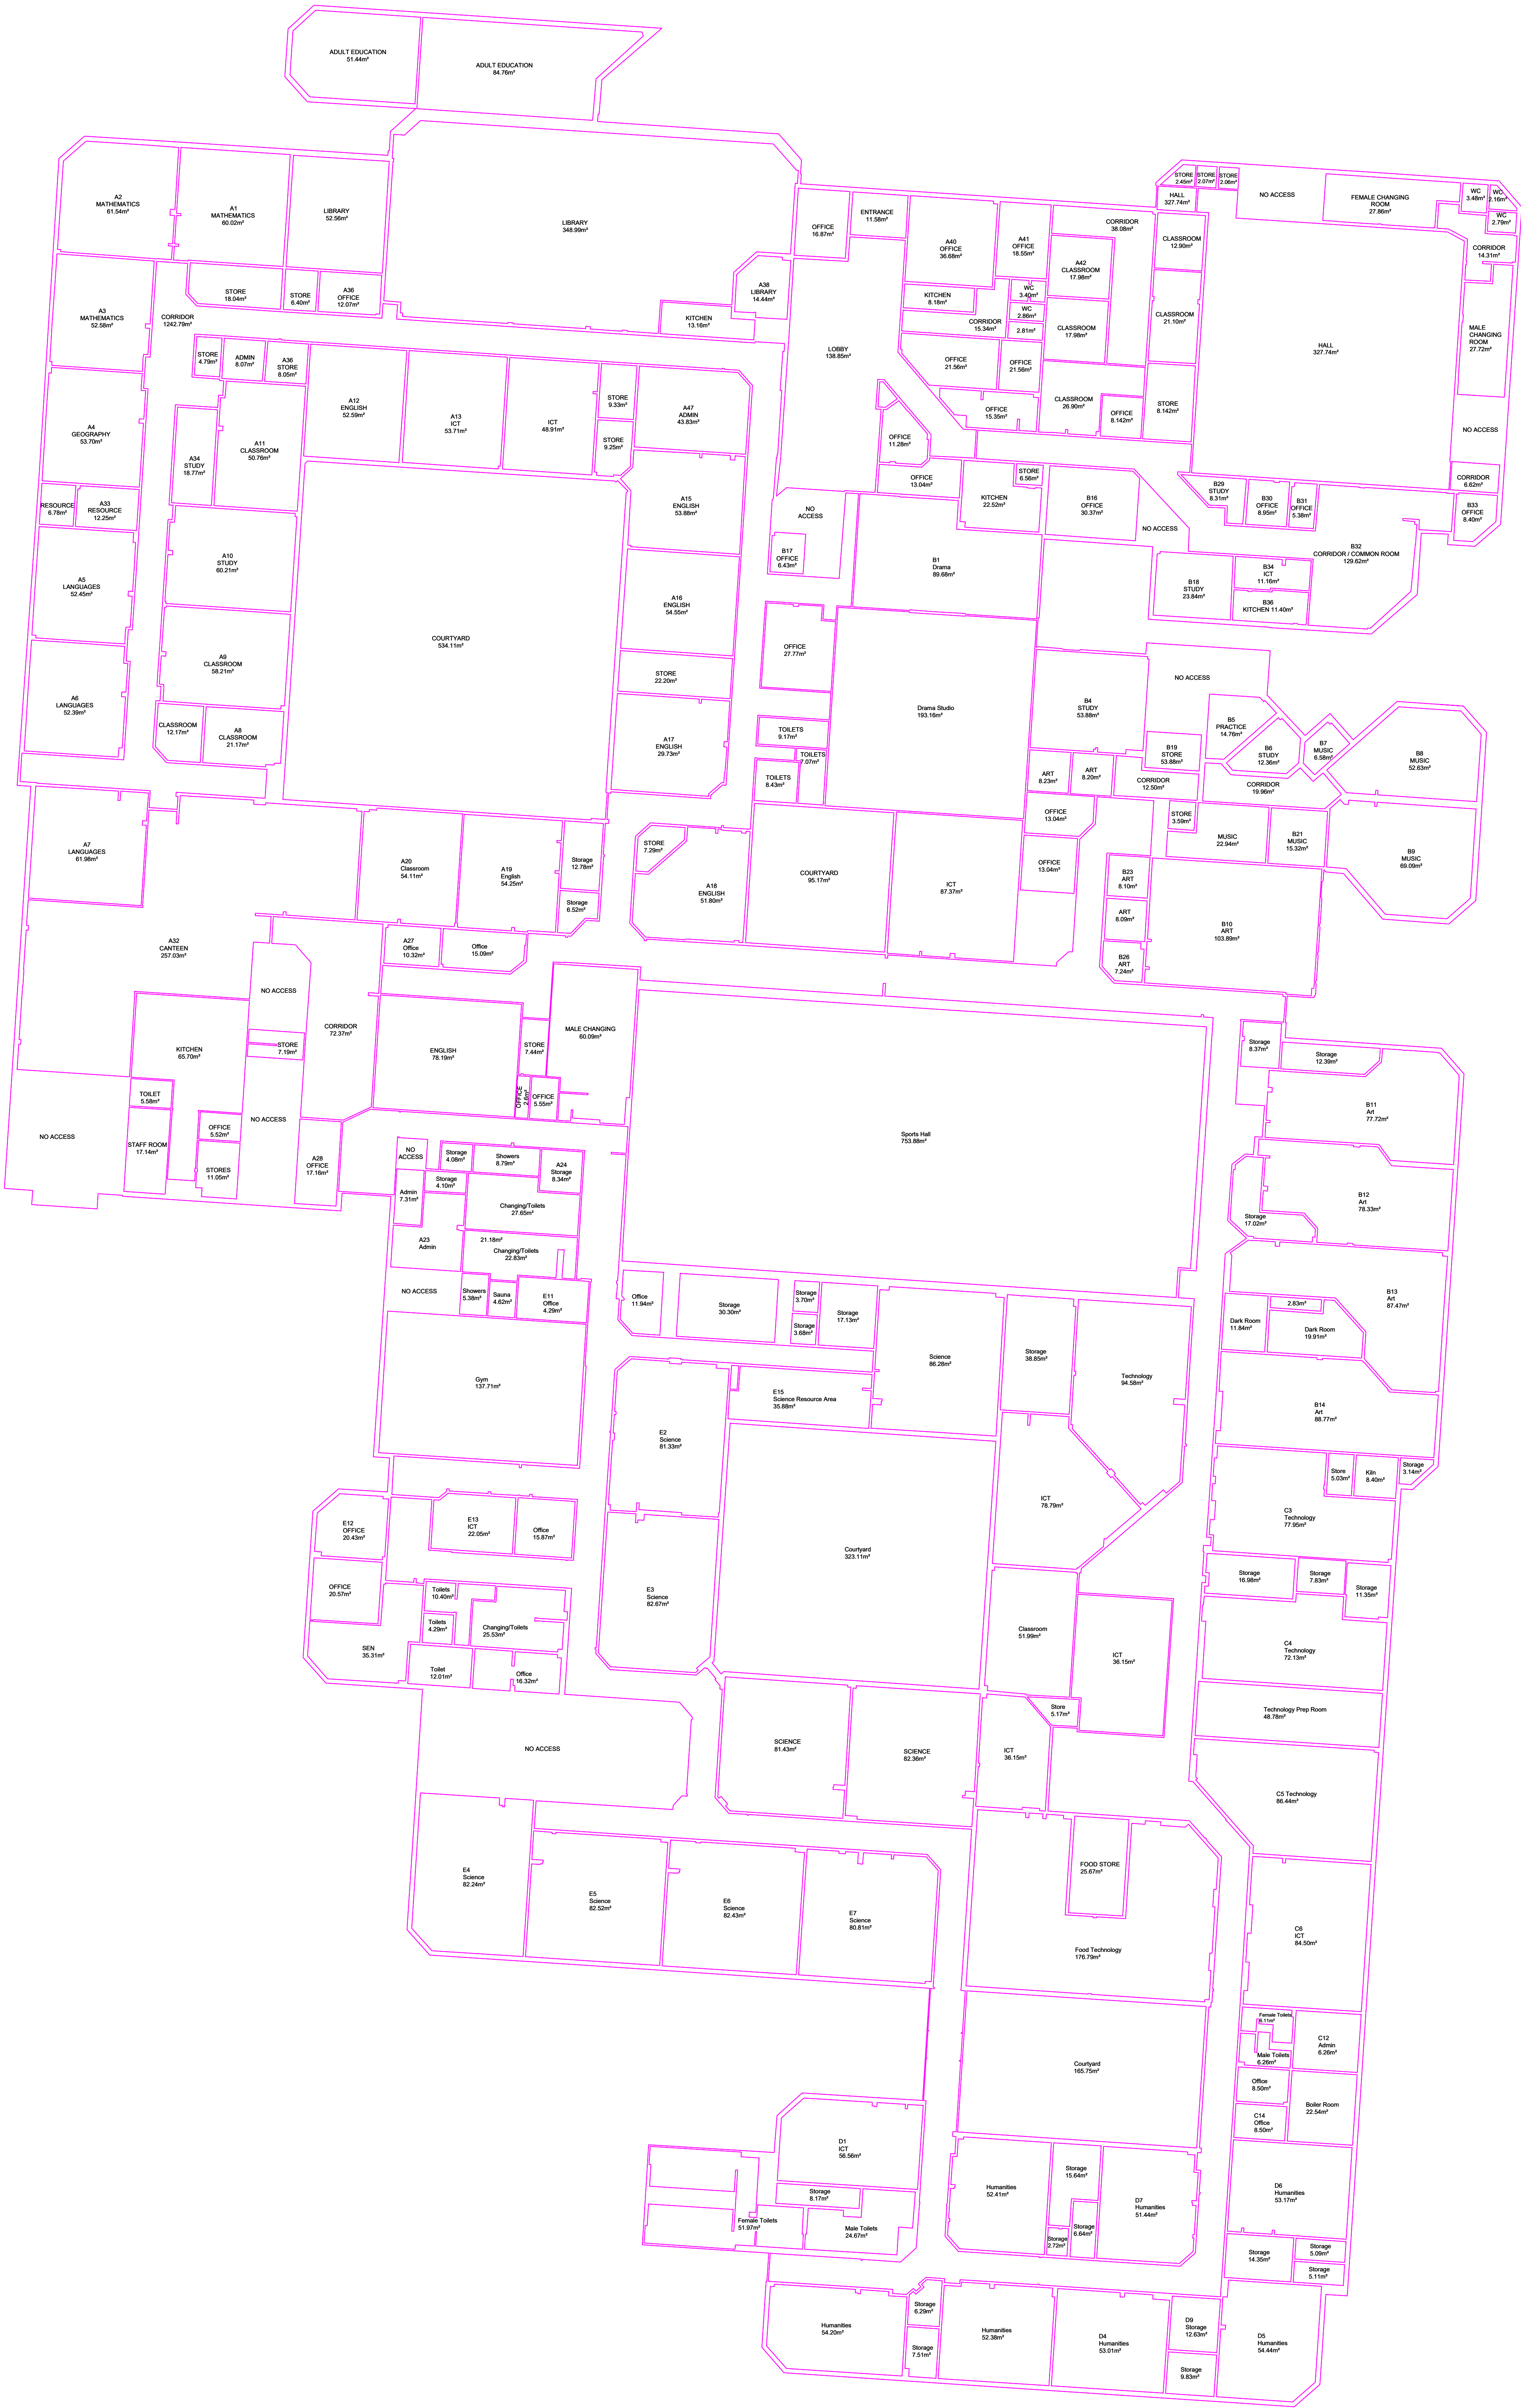

GEO18-043



LEGEND

AV	Air Valve	MH	Manhole General
BB	Belisha Beacon	MK	Marker Post
BI	Ilum.Bollard	MRF	Metal Railing Fence
BL	Bollard	MS	Manhole Surface Water
BM	Bench Mark	NB	Notice Board
BP	Brick Pillar	OHC	Over Head Cable
BRK	Brick	P	Post
BS	Beam Soffit	PB	Post Box
BW	Brick Wall	PT	Pitch Level
CB	Telephone Box	RE	Rodding Eye
CBF	Close Boarded Fence	RG	Road Gully
CC	CCTV Camera	RN	Road Name Plate
Ce	Cats Eye	RP	Reflector Post
CL	Ceiling Level	PRF	Post & Rail Fence
CLF	Chain Link Fence	RS	Road Sign
CONC	Concrete	PWF	Post & Wire Fence
CPS	Concrete Paving	Sap	Sapling
DK	Drop Kerb	SMP	Sheet Metal Piling
EB	Electricity Box	SL	Soffit Level
EP	Electricity Pole	Stu	Stump
FB	Flower Bed	SP	Sign Post
FH	Fire Hydrant	SV	Stop Valve
FL	Floor Level	SW	Stay Wire
FS	Flag Staff	TB	Top of Beam
FP	Footpath	TL	Traffic Light
H	Head Level	TP	Telegraph Pole
IC	Inspection Cover	TPS	Tactile Paving
IL	Invert Level	TSR	Tubular Steel Railings
IRF	Iron Railing Fence	TV	Cable TV Point
KW	Kerb Weir Inlet	TC	Traffic Camera
LB	Litter Bin	VP	Vent
LP	Lamp Post	WL	Water level
MB	Manhole Telecom	WMF	Wire Mesh Fence
MC	Manhole Cable	WO	Washout
ME	Manhole Electricity	WPR	Wooden Post & Rail
MF	Manhole Foul		

NOTES

1. The Grid is OSGB OSTN15

Rev	Date	Description	Checked

geopoint.
Geospatial Engineering & Surveying

Client	Mace				
Project	Harlington School, Pinkwell Lane, Hayes, UB3 1PB				
Title	Ground Floor Areas				
Drawing No.	GEO18-043				
Scale	1/200 A0			Date	16/03/2018
Drawn	AS/DGK	Checked	AS/DGK	Approved	AS
Geopoint Ltd. Unit 8 Court Farm Aldermaston Reading					