

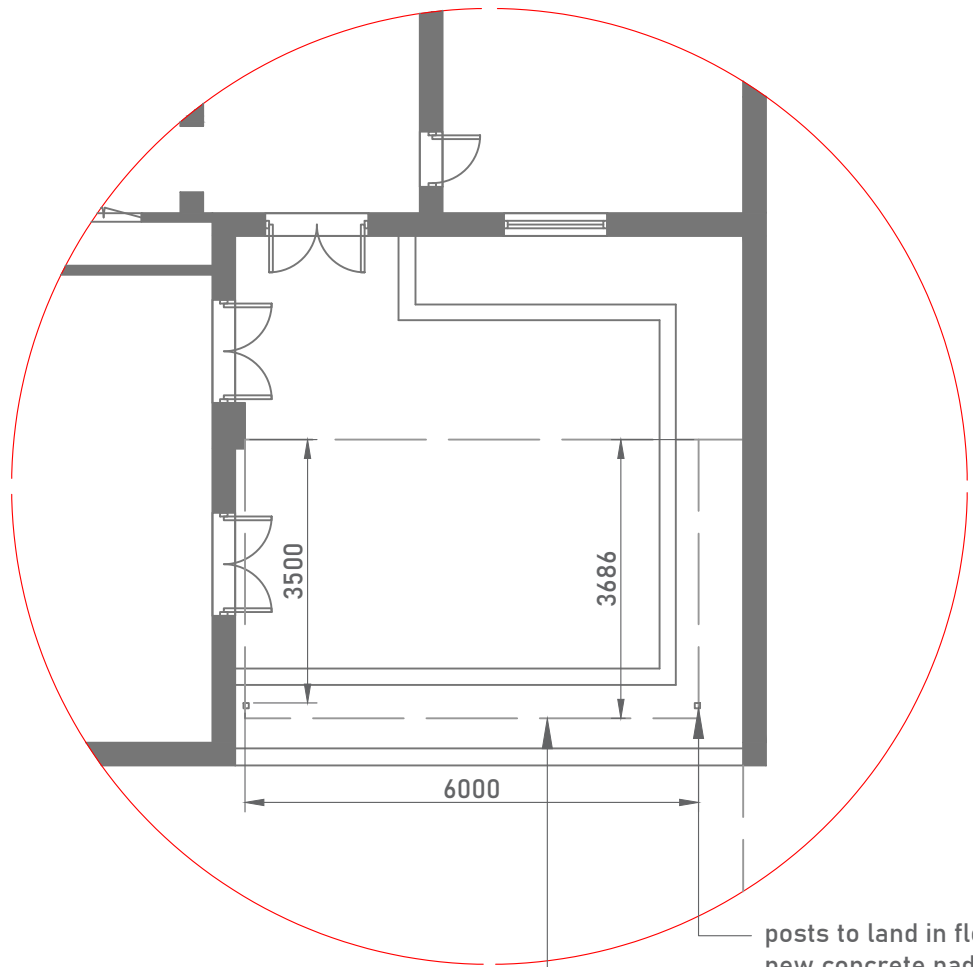


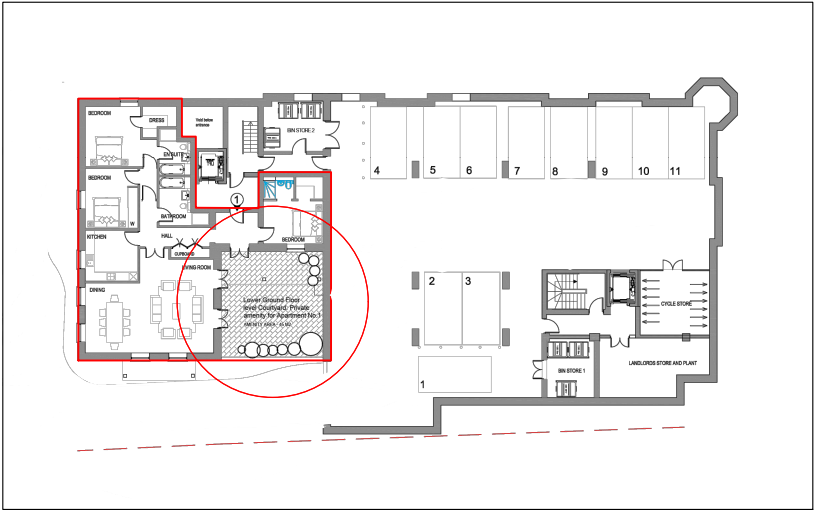

LOWER GROUND FLOOR PLAN

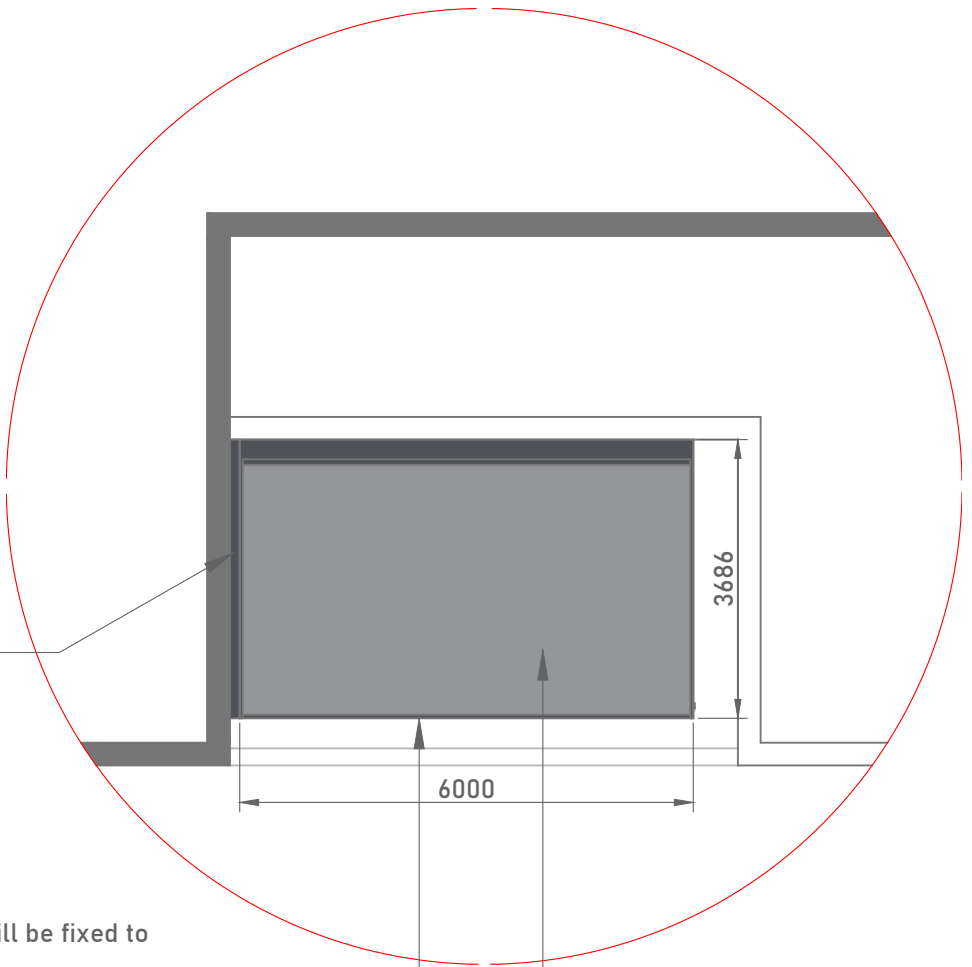

UPPER GROUND FLOOR PLAN

dotted line illustrates canopy above

posts to land in flowerbed, will be fixed to new concrete padstones

trim to seal this side of cadiz to wall

awning fabric in P8-001 'Pepper/White'
aluminium powder coated posts and profiles in WT29/80081 'Iron Glimmer Effect'

Single storey 'cadiz' awning located on the rear elevation of the property in the private garden.
The structure will feature aluminium powder coated posts and profiles in WT29/80081 'Iron Glimmer Effect' and fabric in P8-001 'Pepper/White'

-	-	-
no.	revision/issue	date

eden VERANDAS

Eden Verandas Ltd.
Unit 13, Southwood Business Park,
Armstrong Mall,
Farnborough,
GU14 0NR
01252451580
www.edenverandas.co.uk info@edenverandas.co.uk

job title
**Mr Ramrakha,
1 Pinnacle Apartments,
6 Maxwell Road,
Northwood,
Middlesex, HA6 2YF**

drawing title
**Plans
As Proposed**

drawing status
PLANNING

job no.	drawing no.
75109	75109-04
date	
10/09/2026	
scale	
1:100 @A3	