


1:1250 SCALE BAR (m)



0 25 50 75 100 125

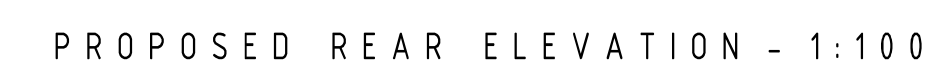

- NOTES**
1. All dimensions are to be checked on site prior to the commencement of work and any deviations are to be reported to the construction manager before construction.
 2. All work is to comply with current Building Regulations and allied legislation.
 3. All contractors and sub-contractors must ensure that they have the latest issue of this drawing and details before the commencement of work.
 4. All materials to be used and installed in strict conformance with the relevant manufacturers instructions and recommendations.
 5. All works on site, managed and implemented as a result of the designs included on this drawing, are to be given full consideration for compliance with the current BS EN 12445 CEN Regulations in respect of design and implementation on site and no works are to be undertaken if it is considered to be in compliance with the Building Regulations' cannot be achieved.
 6. All dimensions shown in millimetres.
 7. Footprint of buildings shown at 10m above ground.

A	05/01/2022	Front elevation amended	
rev:	date:	description:	501.97
scale:	1 : 100	A1	date: 12-07-2021
drawing no:	1020-P4-2 ^A		drawn: A
drawing:	PROPOSED FLOOR PLANS, ELEVATIONS, SITE AND LOCATION PLAN		
project:	LAND AT BEAUFORT, TILE KILN LANE HAREFIELD, UXBRIDGE, UB9 6LU		
client:	MR & MRS JARIWALA		



DUSEK DESIGN ASSOCIATES LTD
ARCHITECTURE + PLANNING

01895 831 103
info@dusek.co.uk
www.dusek.co.uk

print history: Monday, 10 January, 2022 10:37:1

S:\JUSEK\SS\FRIENDS\1020 BEAUFORT, TILE KILN LANE, PUSLIP\F4\1020-P4-1(2).d

1:500 SCALE BAR (m)



0 10 20 30 40 50