




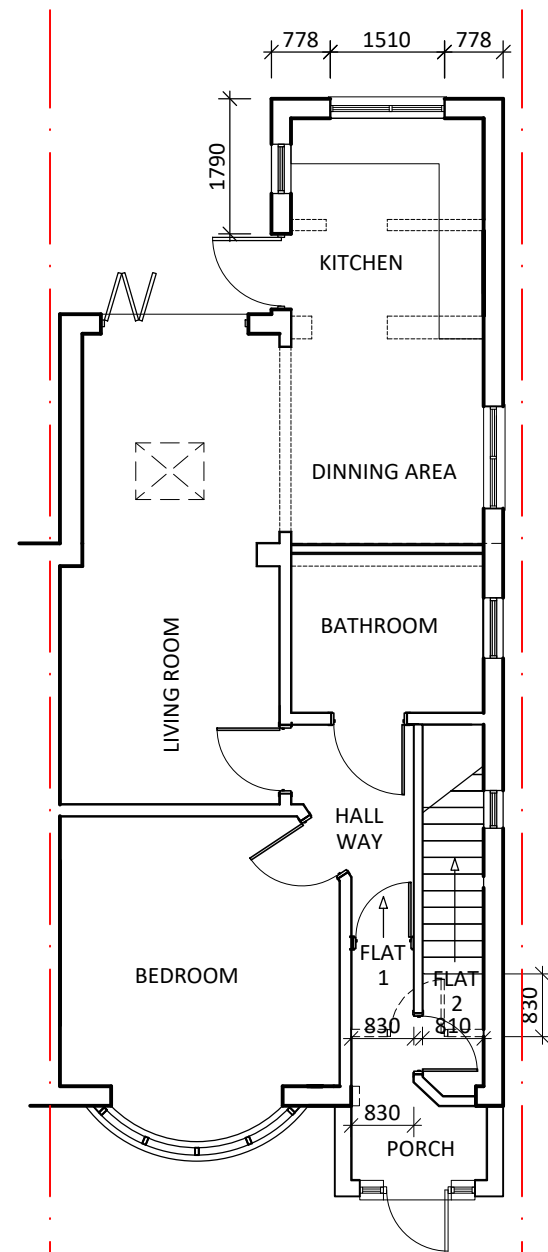


PROPOSED GROUND FLOOR PLAN
GROUND FLOOR FLAT (1B/2P - 56.55m²)

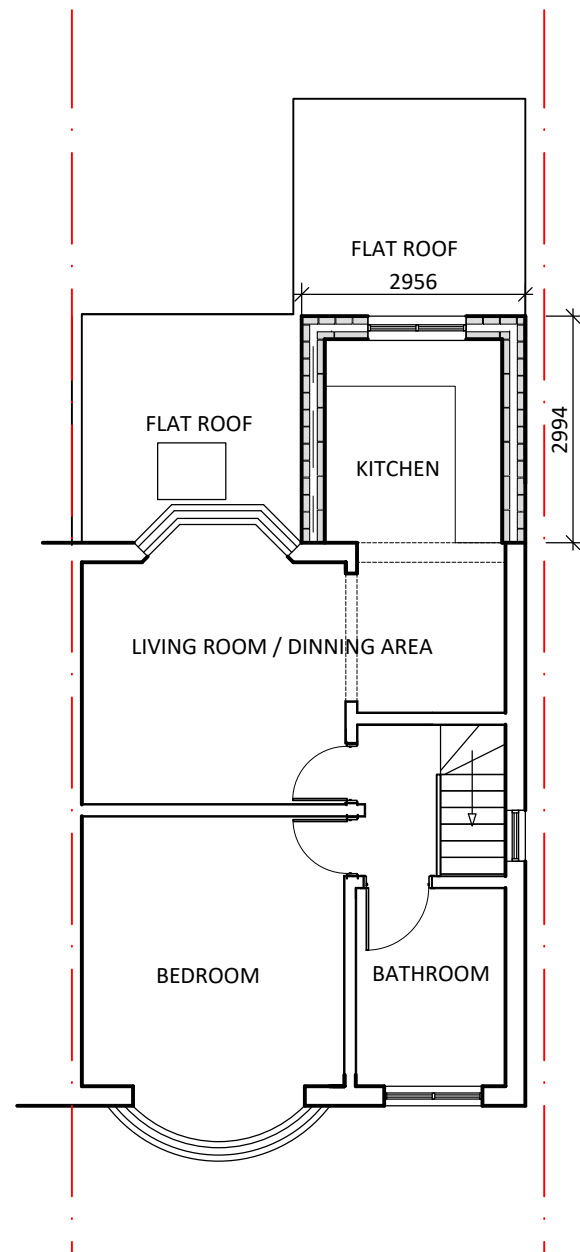

PROPOSED FIRST FLOOR PLAN
FIRST FLOOR FLAT (1B/2P - 52.5m²)

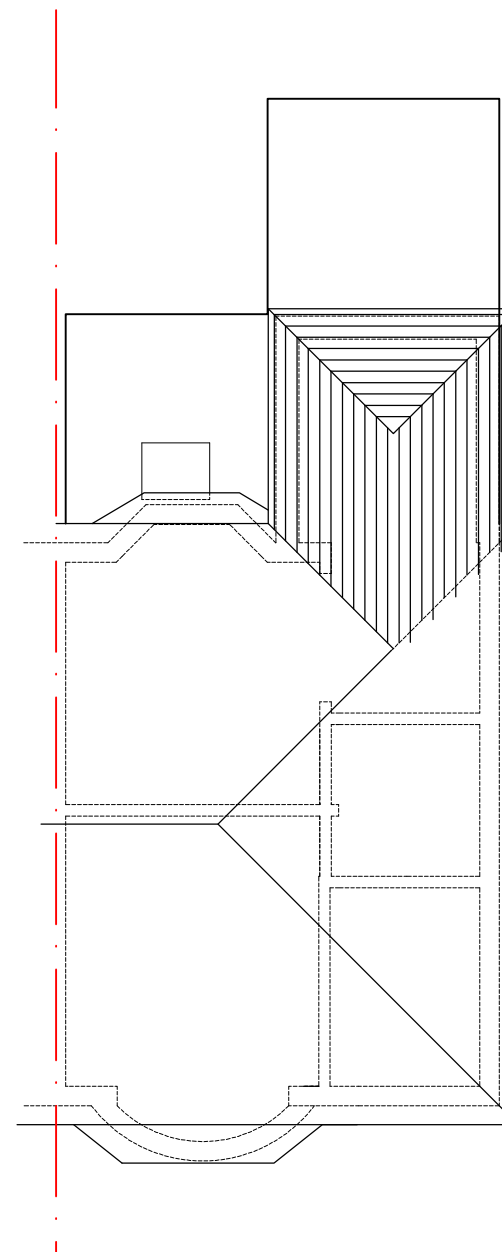

PROPOSED ROOF FLOOR PLAN

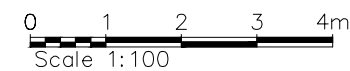

Rev.	Revision	Date	Drawn	Checked
 WHITE ROCK DEVELOPMENT Ltd Architecture Design Build Project Management M&E Design CDM Advisor		139 Vicarage Farm Road Hounslow, Middlesex TW5 0AA Telephone: 0208 577 7277 Email: info@whiterock developments.com		

Client **MR GILL**
Project **REAR EXTENSION ON FIRST FLOOR & CONVERSION**
Location **28 NIELD ROAD, HAYES, UB3 1SF**
Title **PROPOSED FLOOR PLANS**

PLANNING

Scale A3@1:100	Date 24.12.2020	Drawn V.P	Checked
For construction purposes dimensions shall not be scaled & figured dimensions must be verified on site before work commences. This drawing is Copyright ©	Job No. WRD - 065	Drawing No. 105	Revision A