

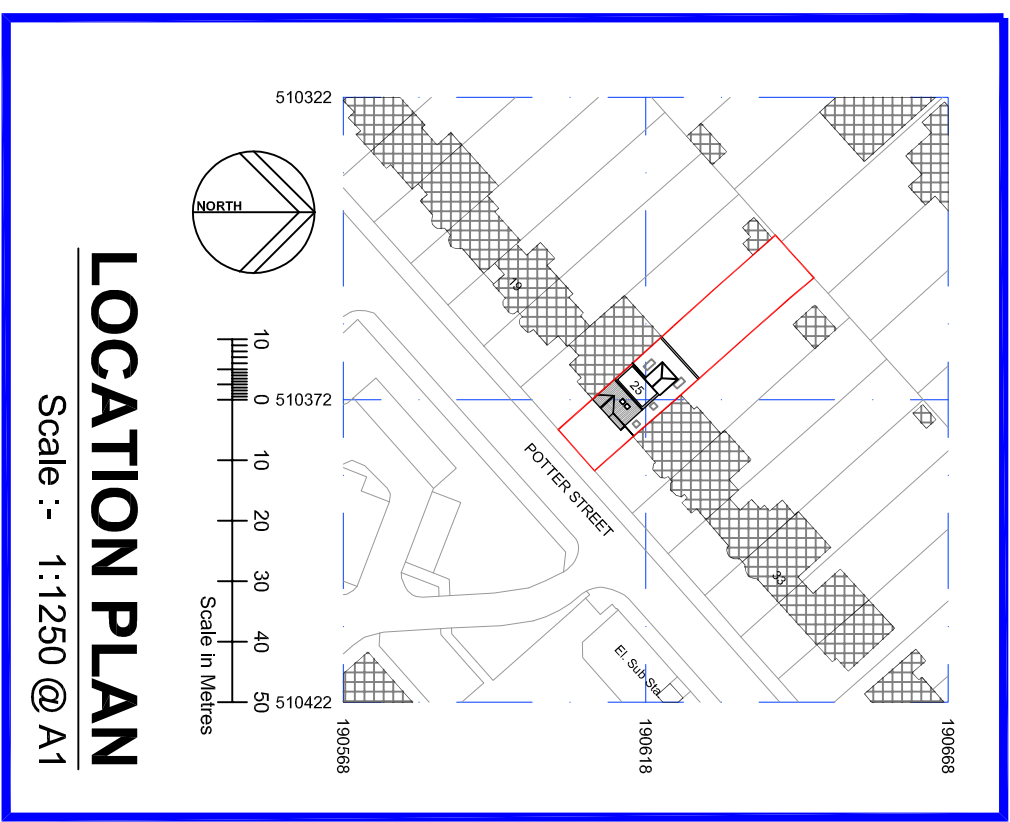


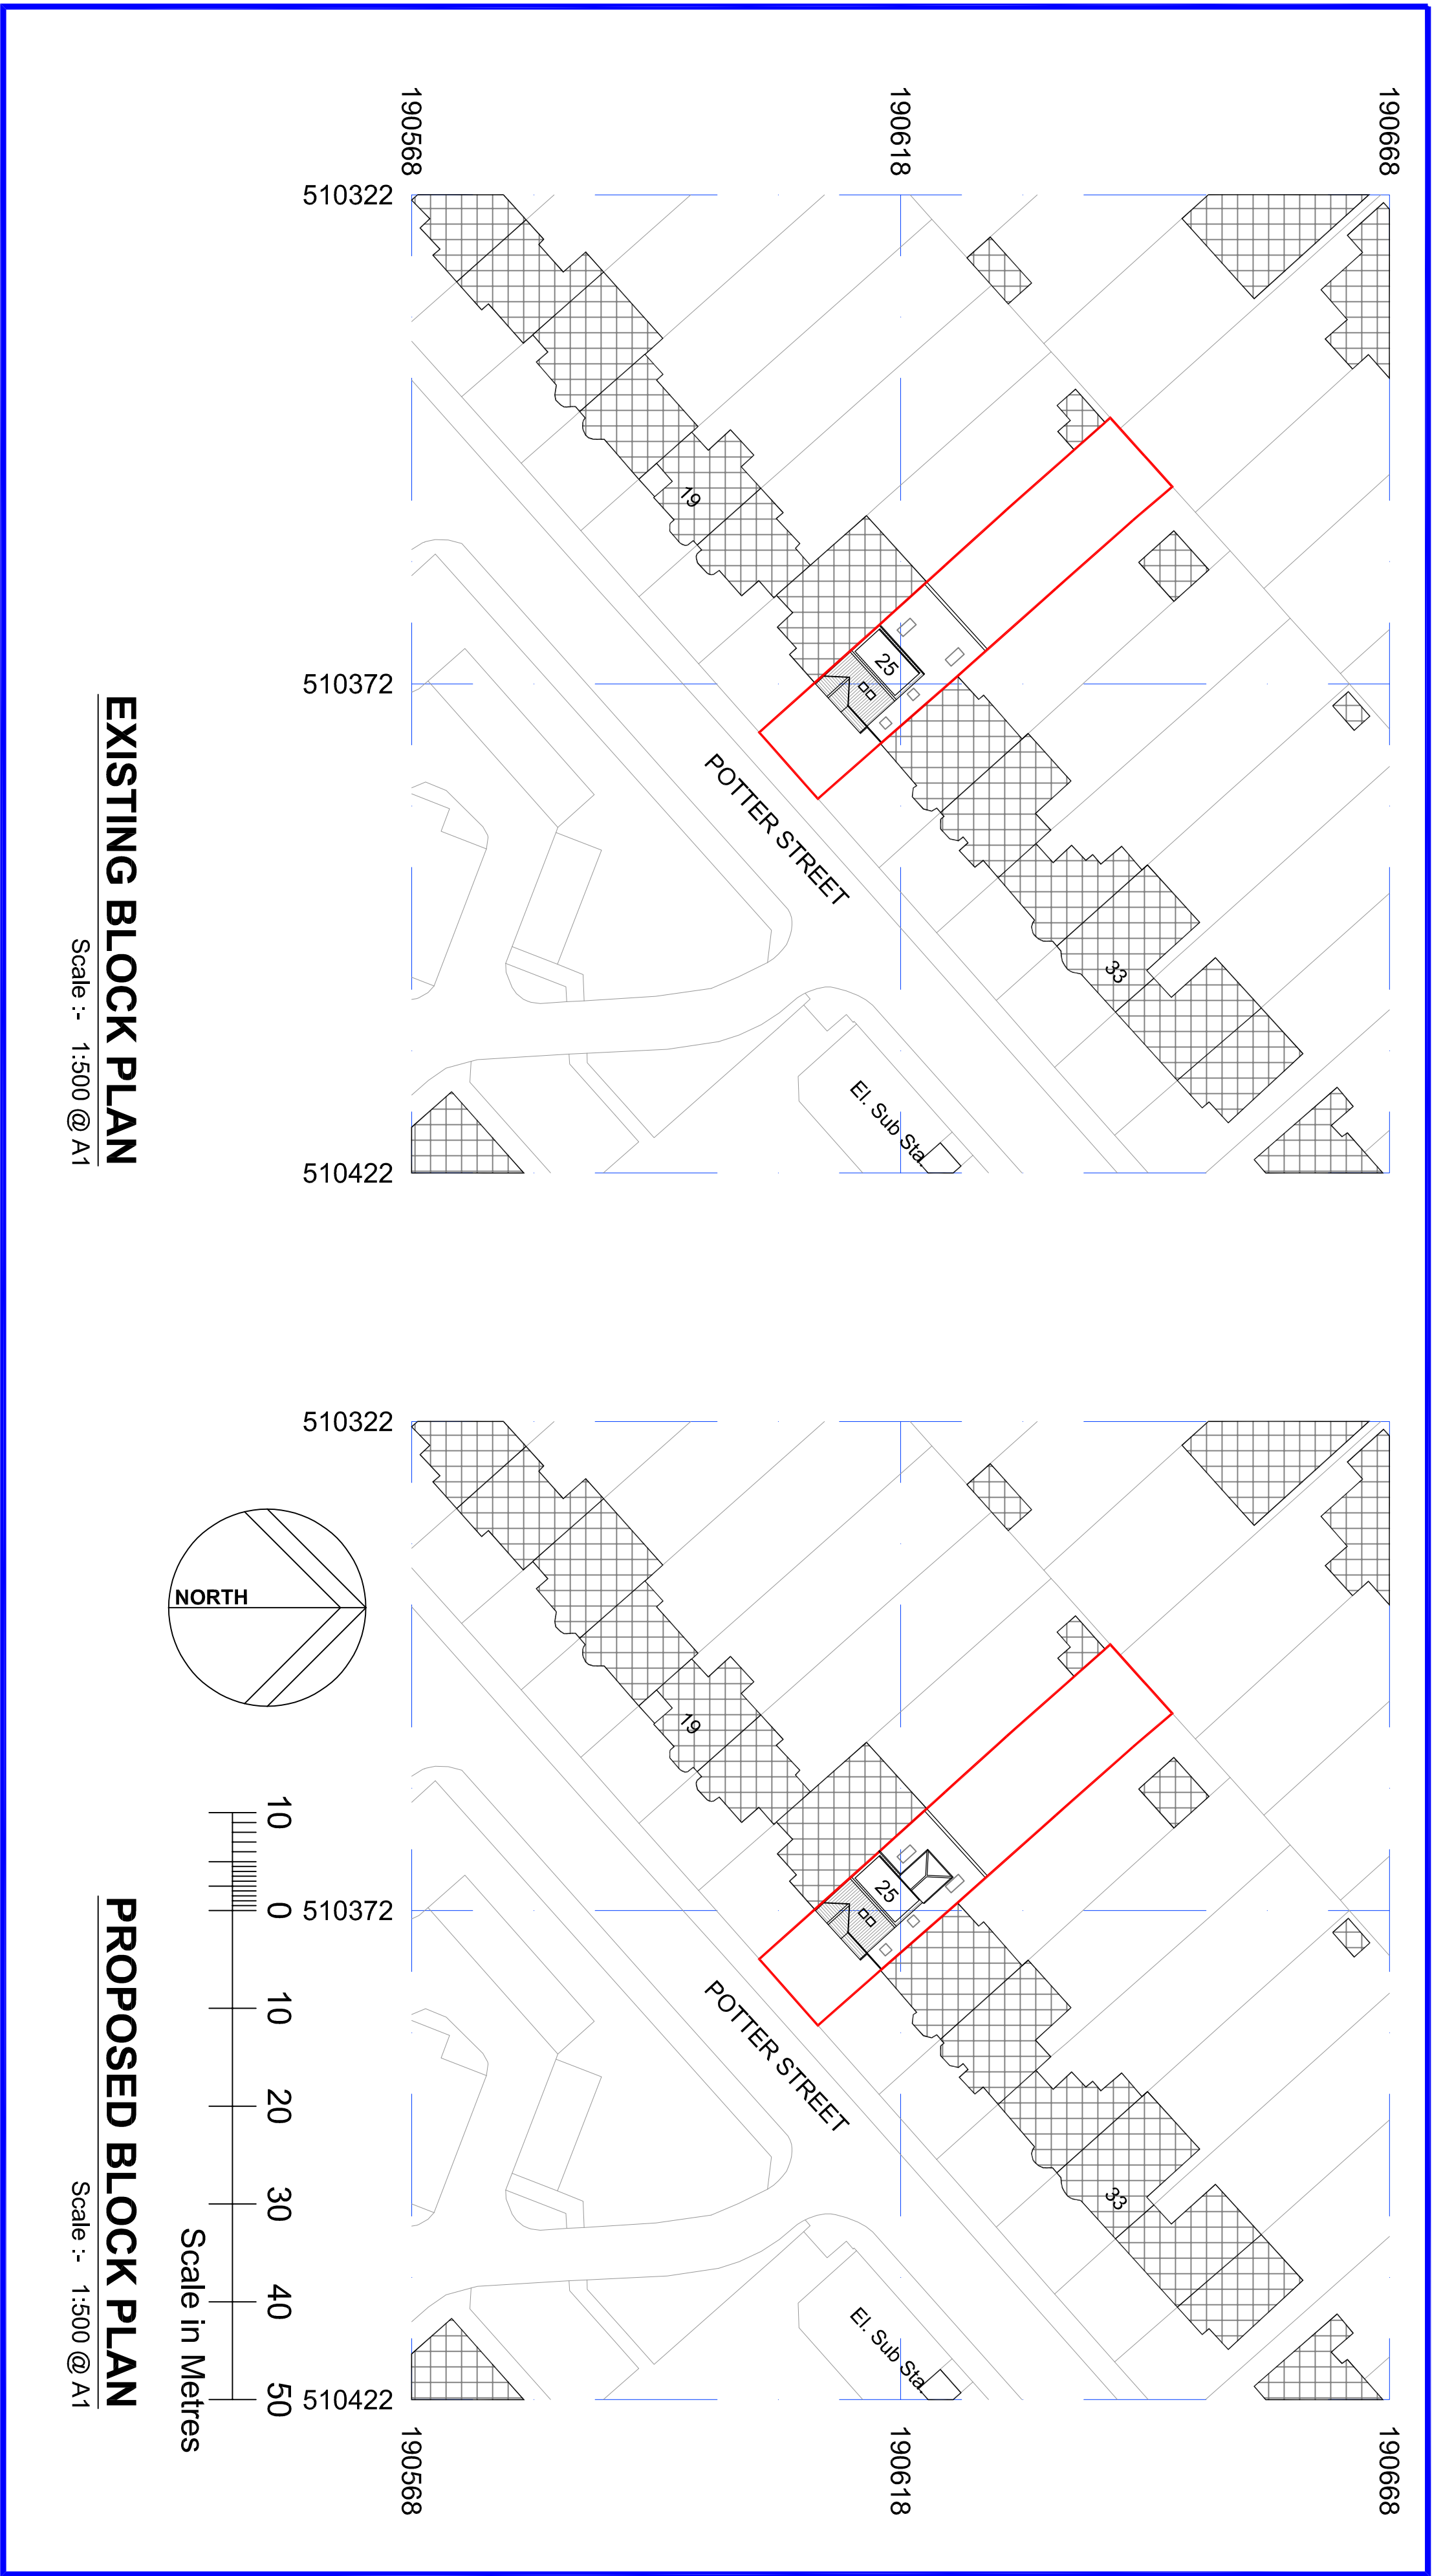

EXISTING PLANS & ELEVATIONS
As Approval No.: 19190/APP/2020/2327 - 15 Sept. 2020
Scale :- 1:100 @ A1

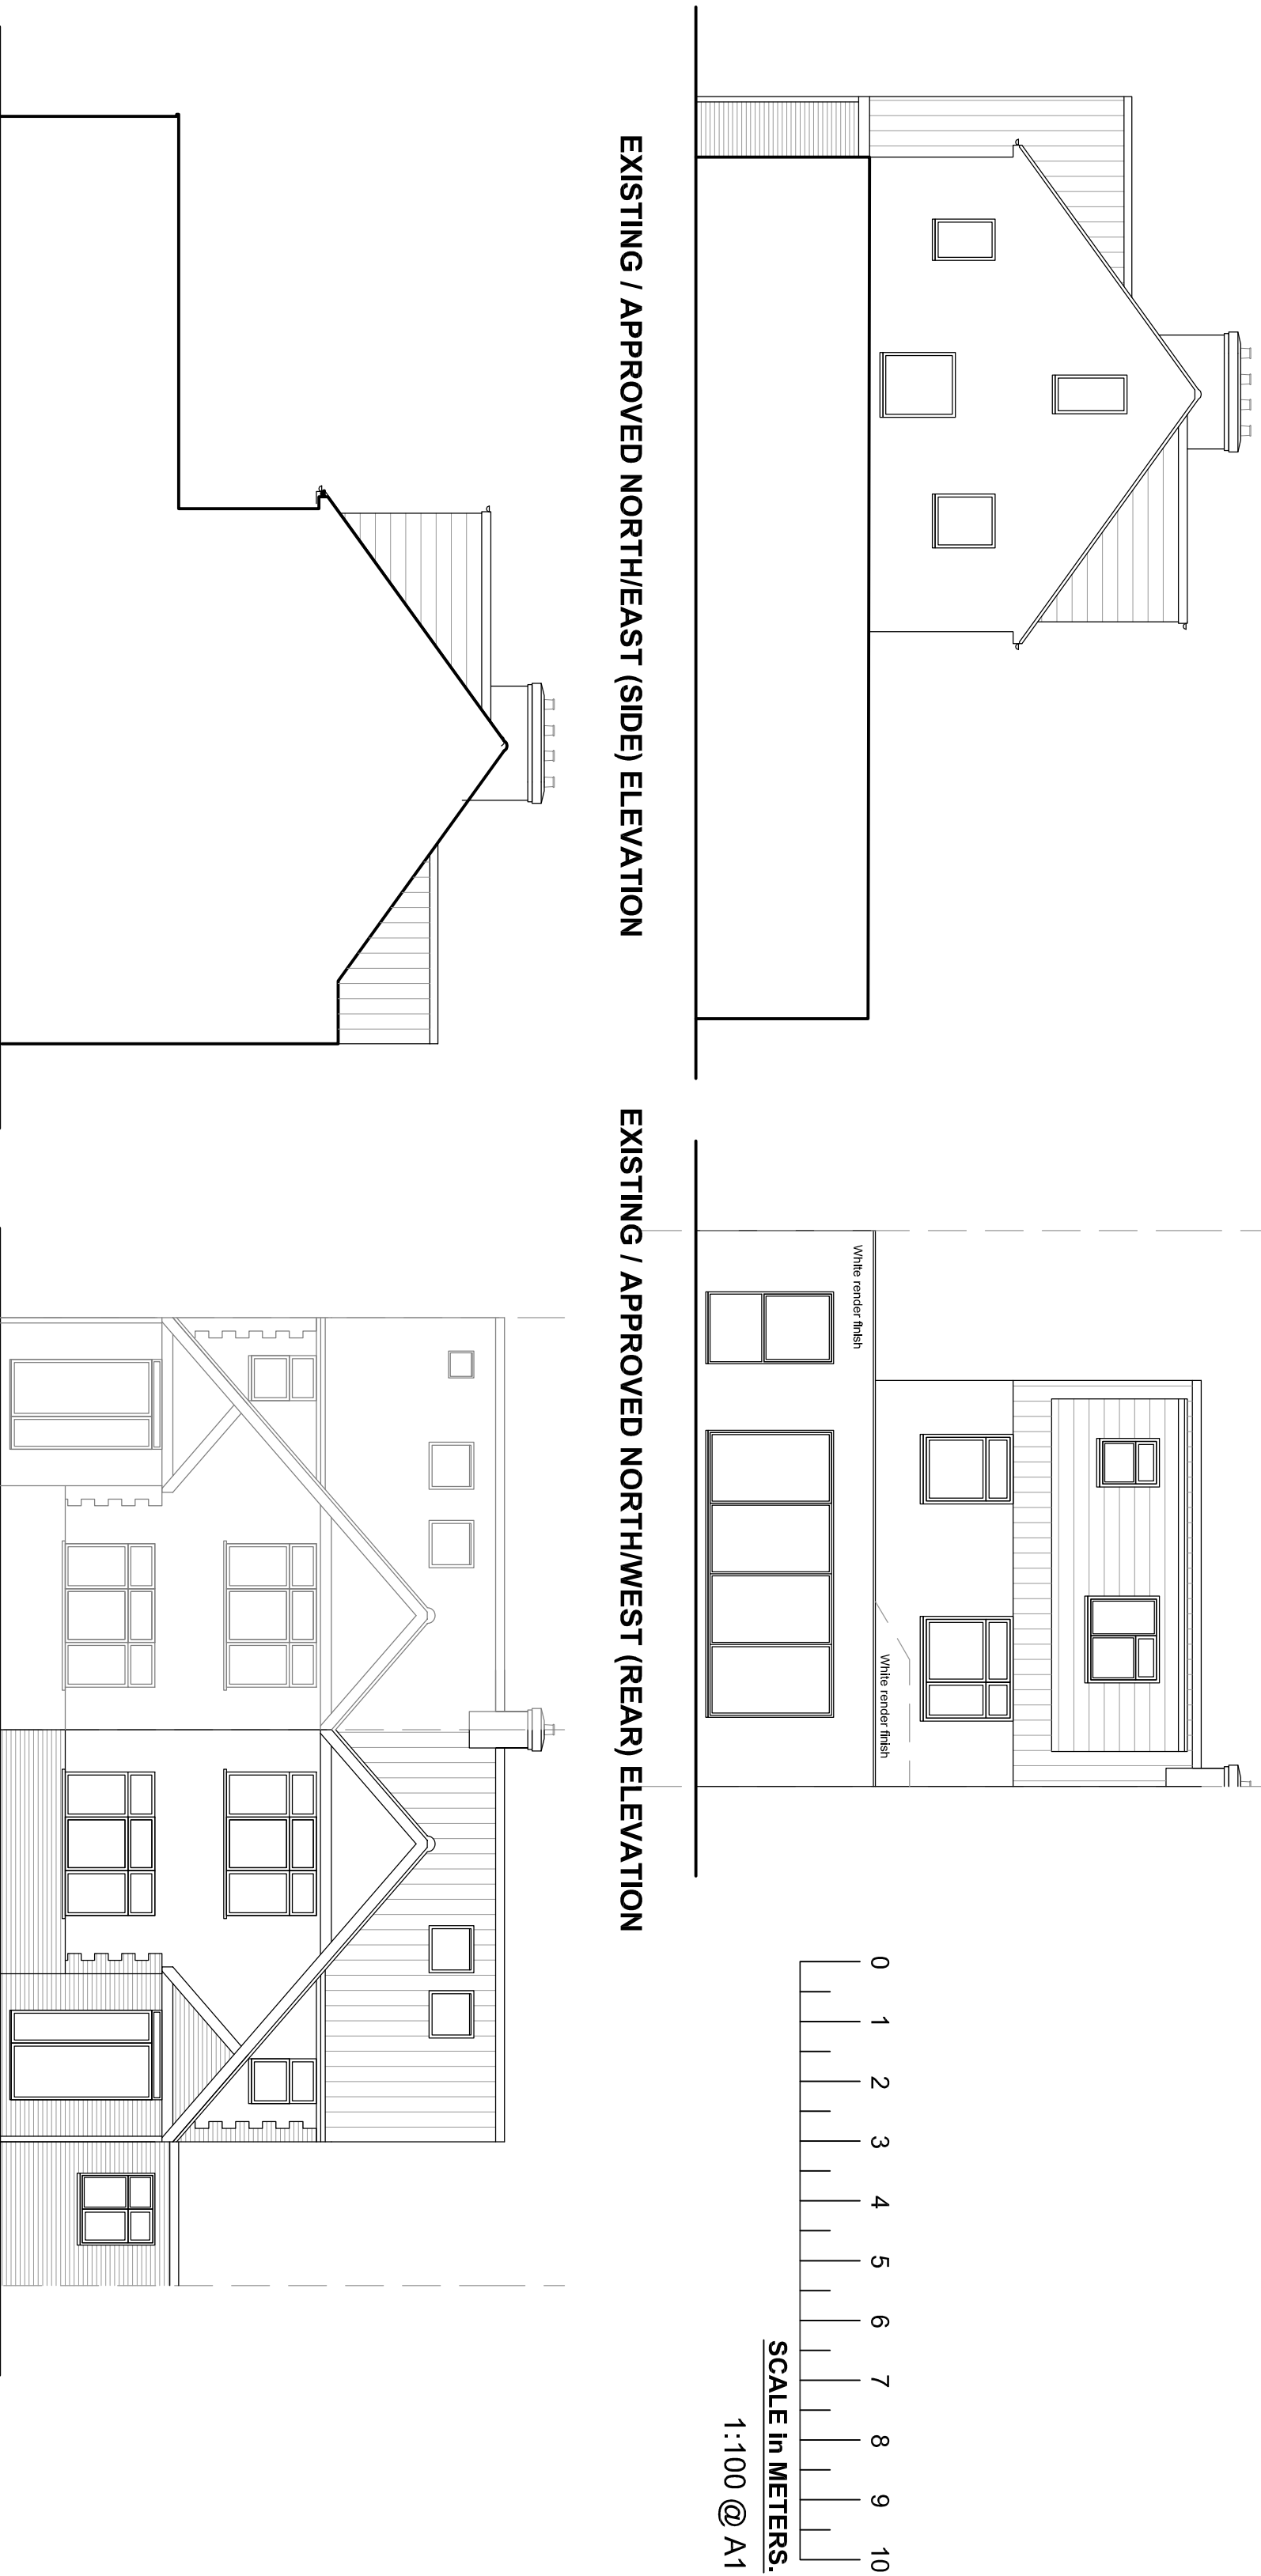

A - 05/10/20 - Issue for Planning Application.
Notes & Revisions:
Principal Architect: Roy G. Holt MA APB
All information is COPYRIGHT ©
Drawing must NOT be scaled

Granville Forbes Architects Ltd
0795 494 9964
royholtarchitect@hotmail.com
25 Potter Street, Northwood, London. HA6 1QJ
First Floor Extension.
Location, Block & Existing House.
1:1250, 1:500 & 1:100 @ A1
Drawing No.: HA6/PL/200 Rev. A