



NORTH EAST SECTIONAL ELEVATION B-B

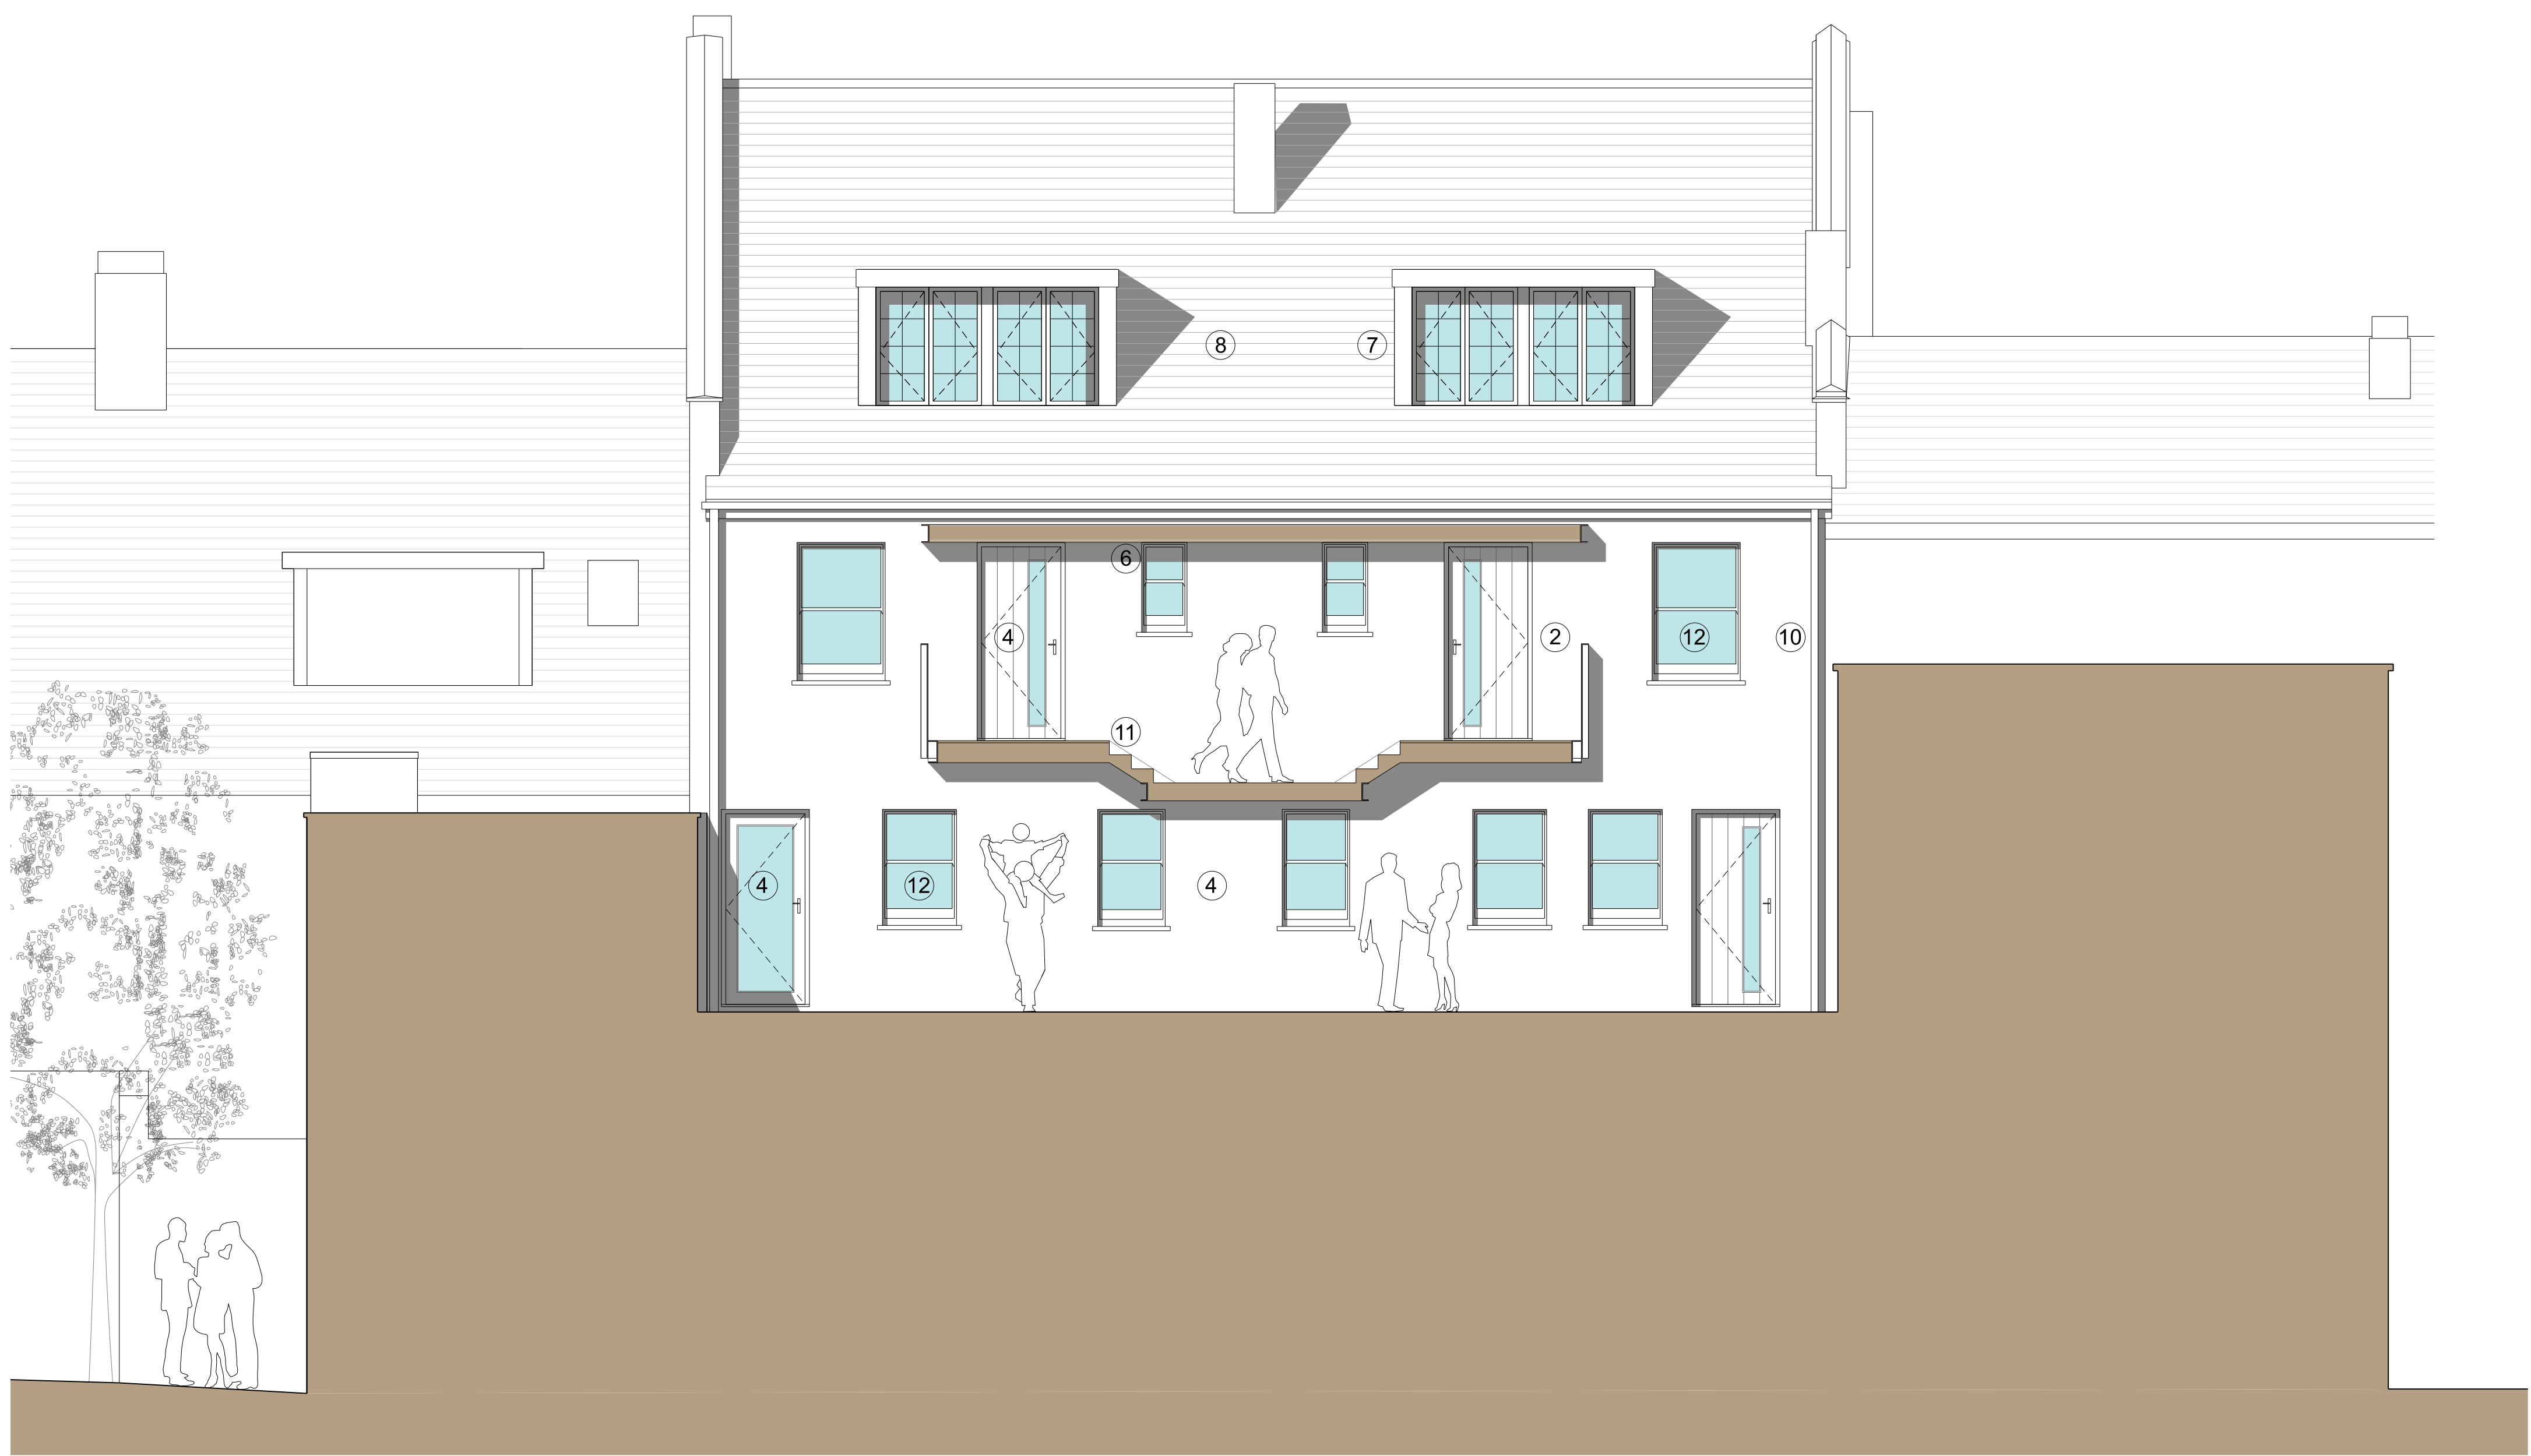

NORTH WEST SECTIONAL ELEVATION C-C

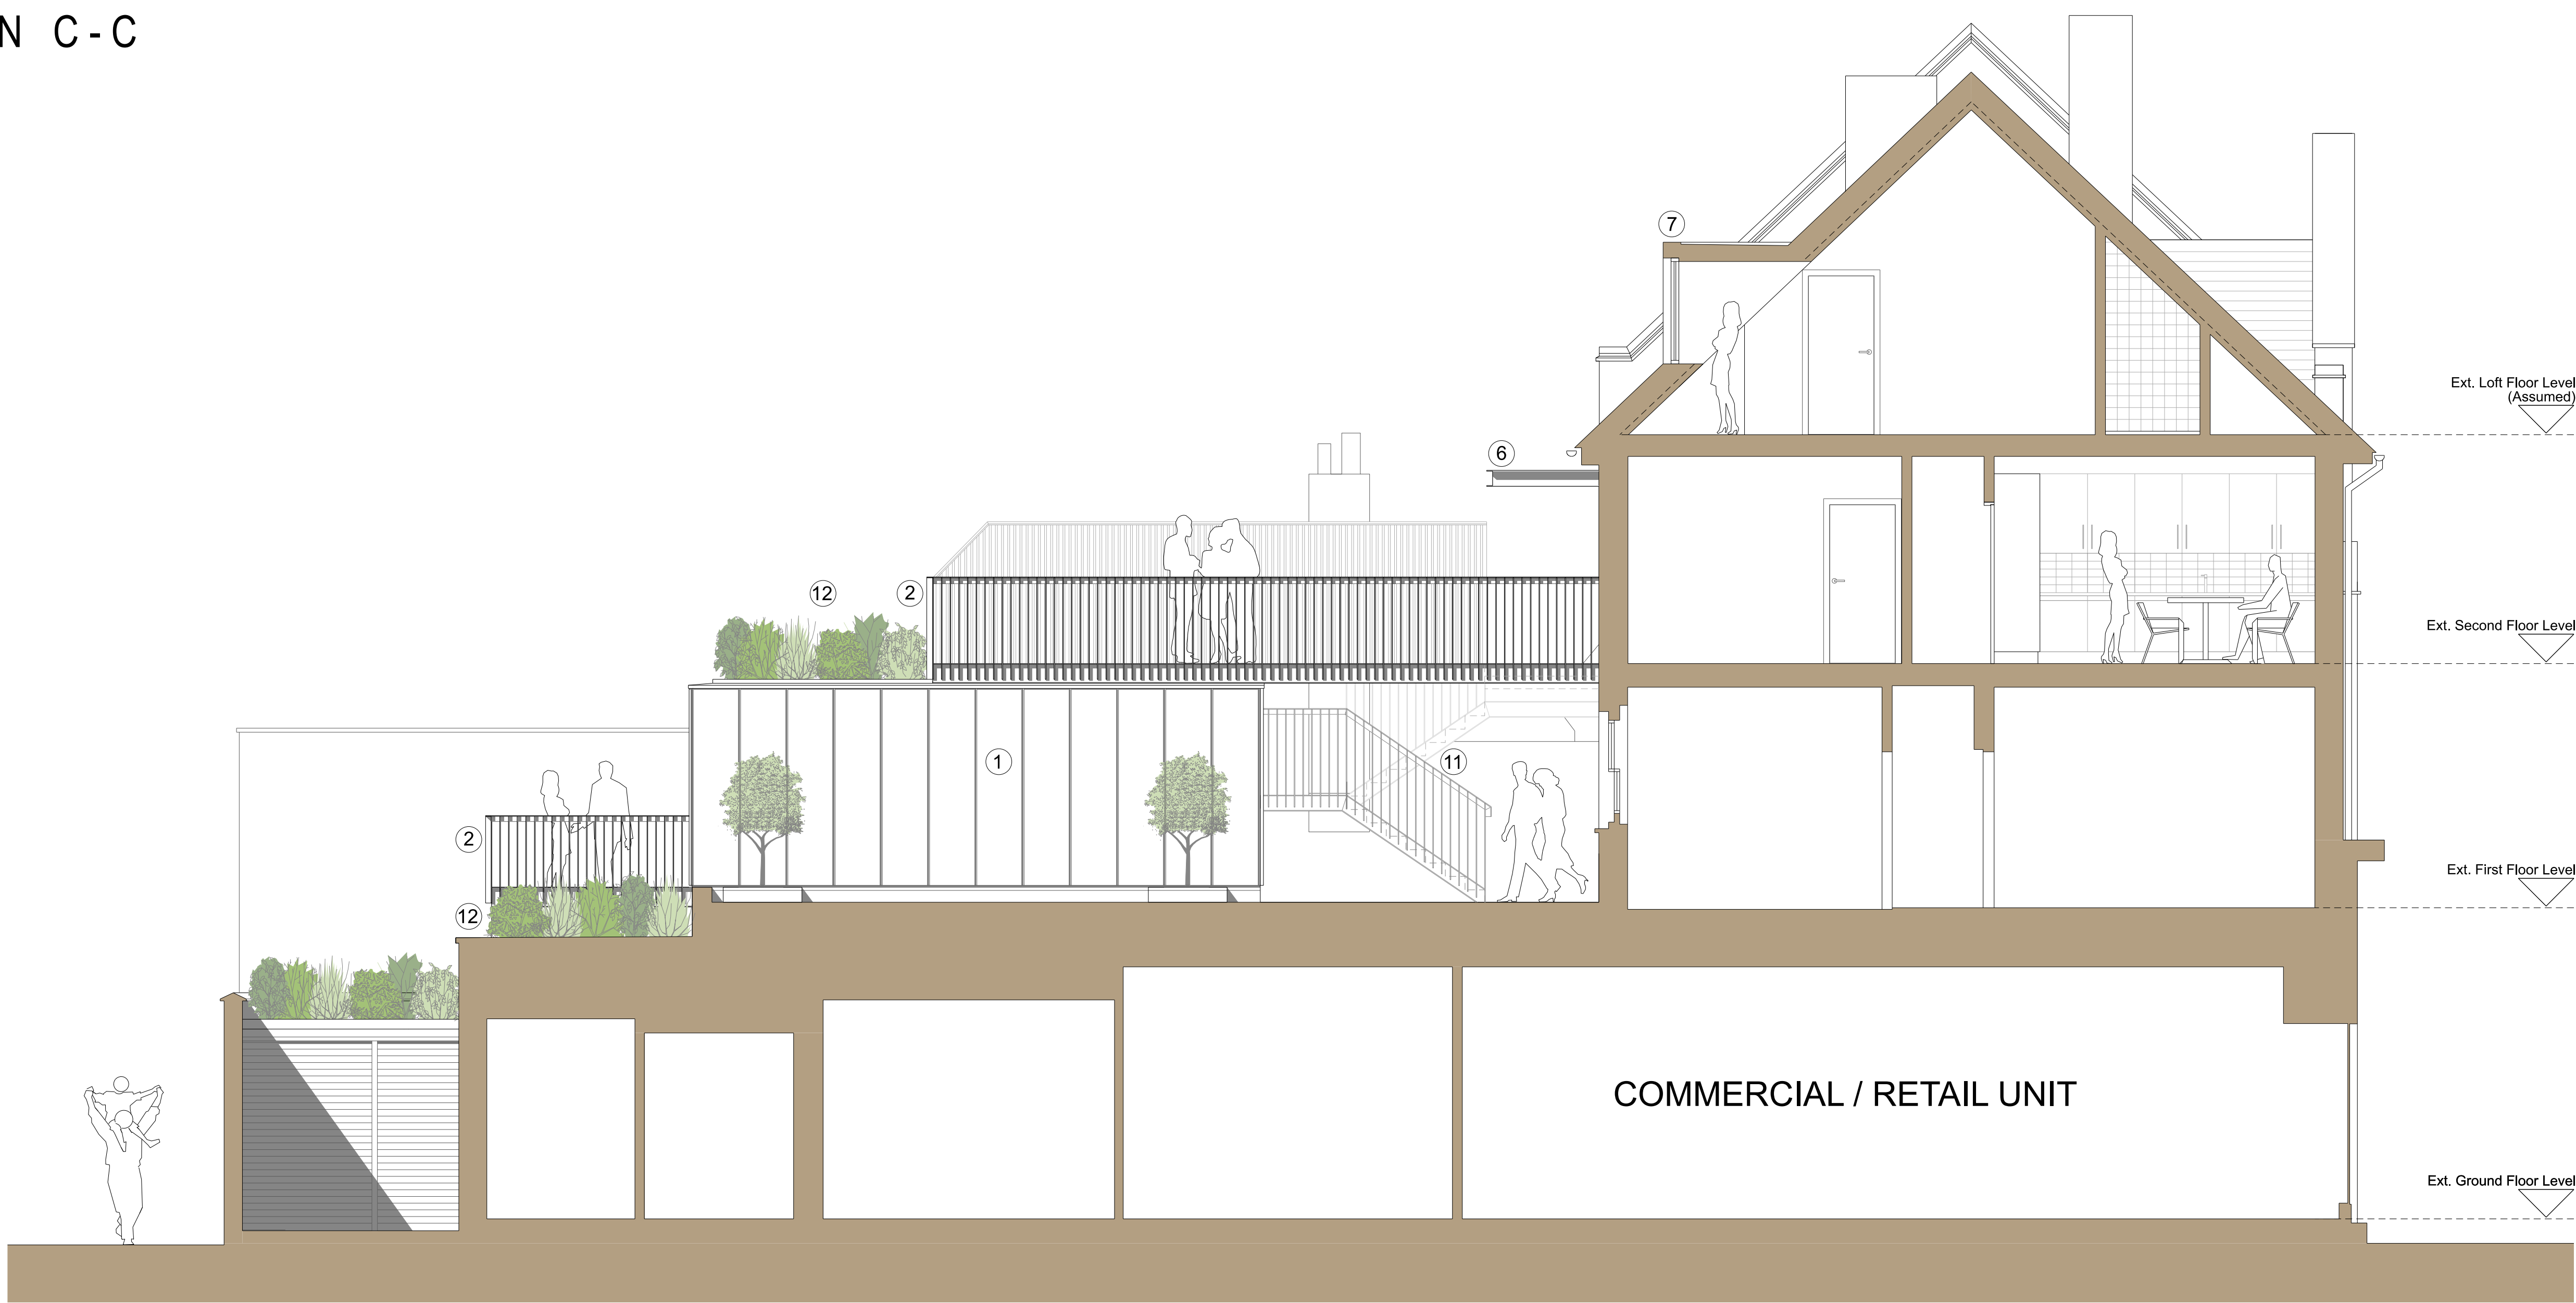

Elevational Materials:

- ① New Standing Seam Vertical Zinc Cladding in 'Bronze' (RAL Colour / Panel Tone TBC) supplied by VM Zinc (or similar approved)
- ② Bespoke Steel Balustrading with Galvanised Finish comprising of 10x75mm Vertical Flat Steel Sections @100mm c/c Spacings
- ③ Naturally Weathered Vertical T & G Siberian Larch Timber Cladding (with Sioo Preservative Treatment or Similar Approved)
- ④ New Double Glazed Powder Coated Aluminium Windows and External Doors with Grey Frames (RAL Colour TBC)
- ⑤ Naturally Weathered Vertical Siberian Larch Timber Privacy Screens @ min. +1800mm above Finished Deck Level
- ⑥ Cantilevered Entrance Canopy with Galvanised Steel Frame / Edging



- ⑦ New Flat Top Dormer Windows with Painted S.W. Windows / Joinery and Tile Hung Side Cheeks to Match Existing Adjacent (Local Detail)
- ⑧ Pitched Tile Roof Finish to Remain as Existing
- ⑨ Rear Access to Remain as Existing
- ⑩ Black Cast Iron Rainwater Goods (or Similar Approved) Throughout
- ⑪ New Plain Glazed Vertically Sliding Sash Windows constructed from Painted Timber Frames to match the Existing Detail
- ⑫ Green Roof Covering Incorporating Ornamental Grasses



REV D - Planning Application Submission - April 2021

BLOCK³ ARCHITECTS

HOLLY COTTAGE, BAVENEY WOOD, NR KIDDERMINSTER, DY14 8JB

T +44 (0)1299 841111 E info@b3a.co.uk W www.b3a.co.uk

TITLE: F.E.R. 173-175 Field End Road, Pinner Elevations and Sections - Proposed	
DRG. NO: L (-) 005	SCALE: 1:100@A2 / 1:50@A0
DATE: April 2021	REV: D