




SECOND FLOOR

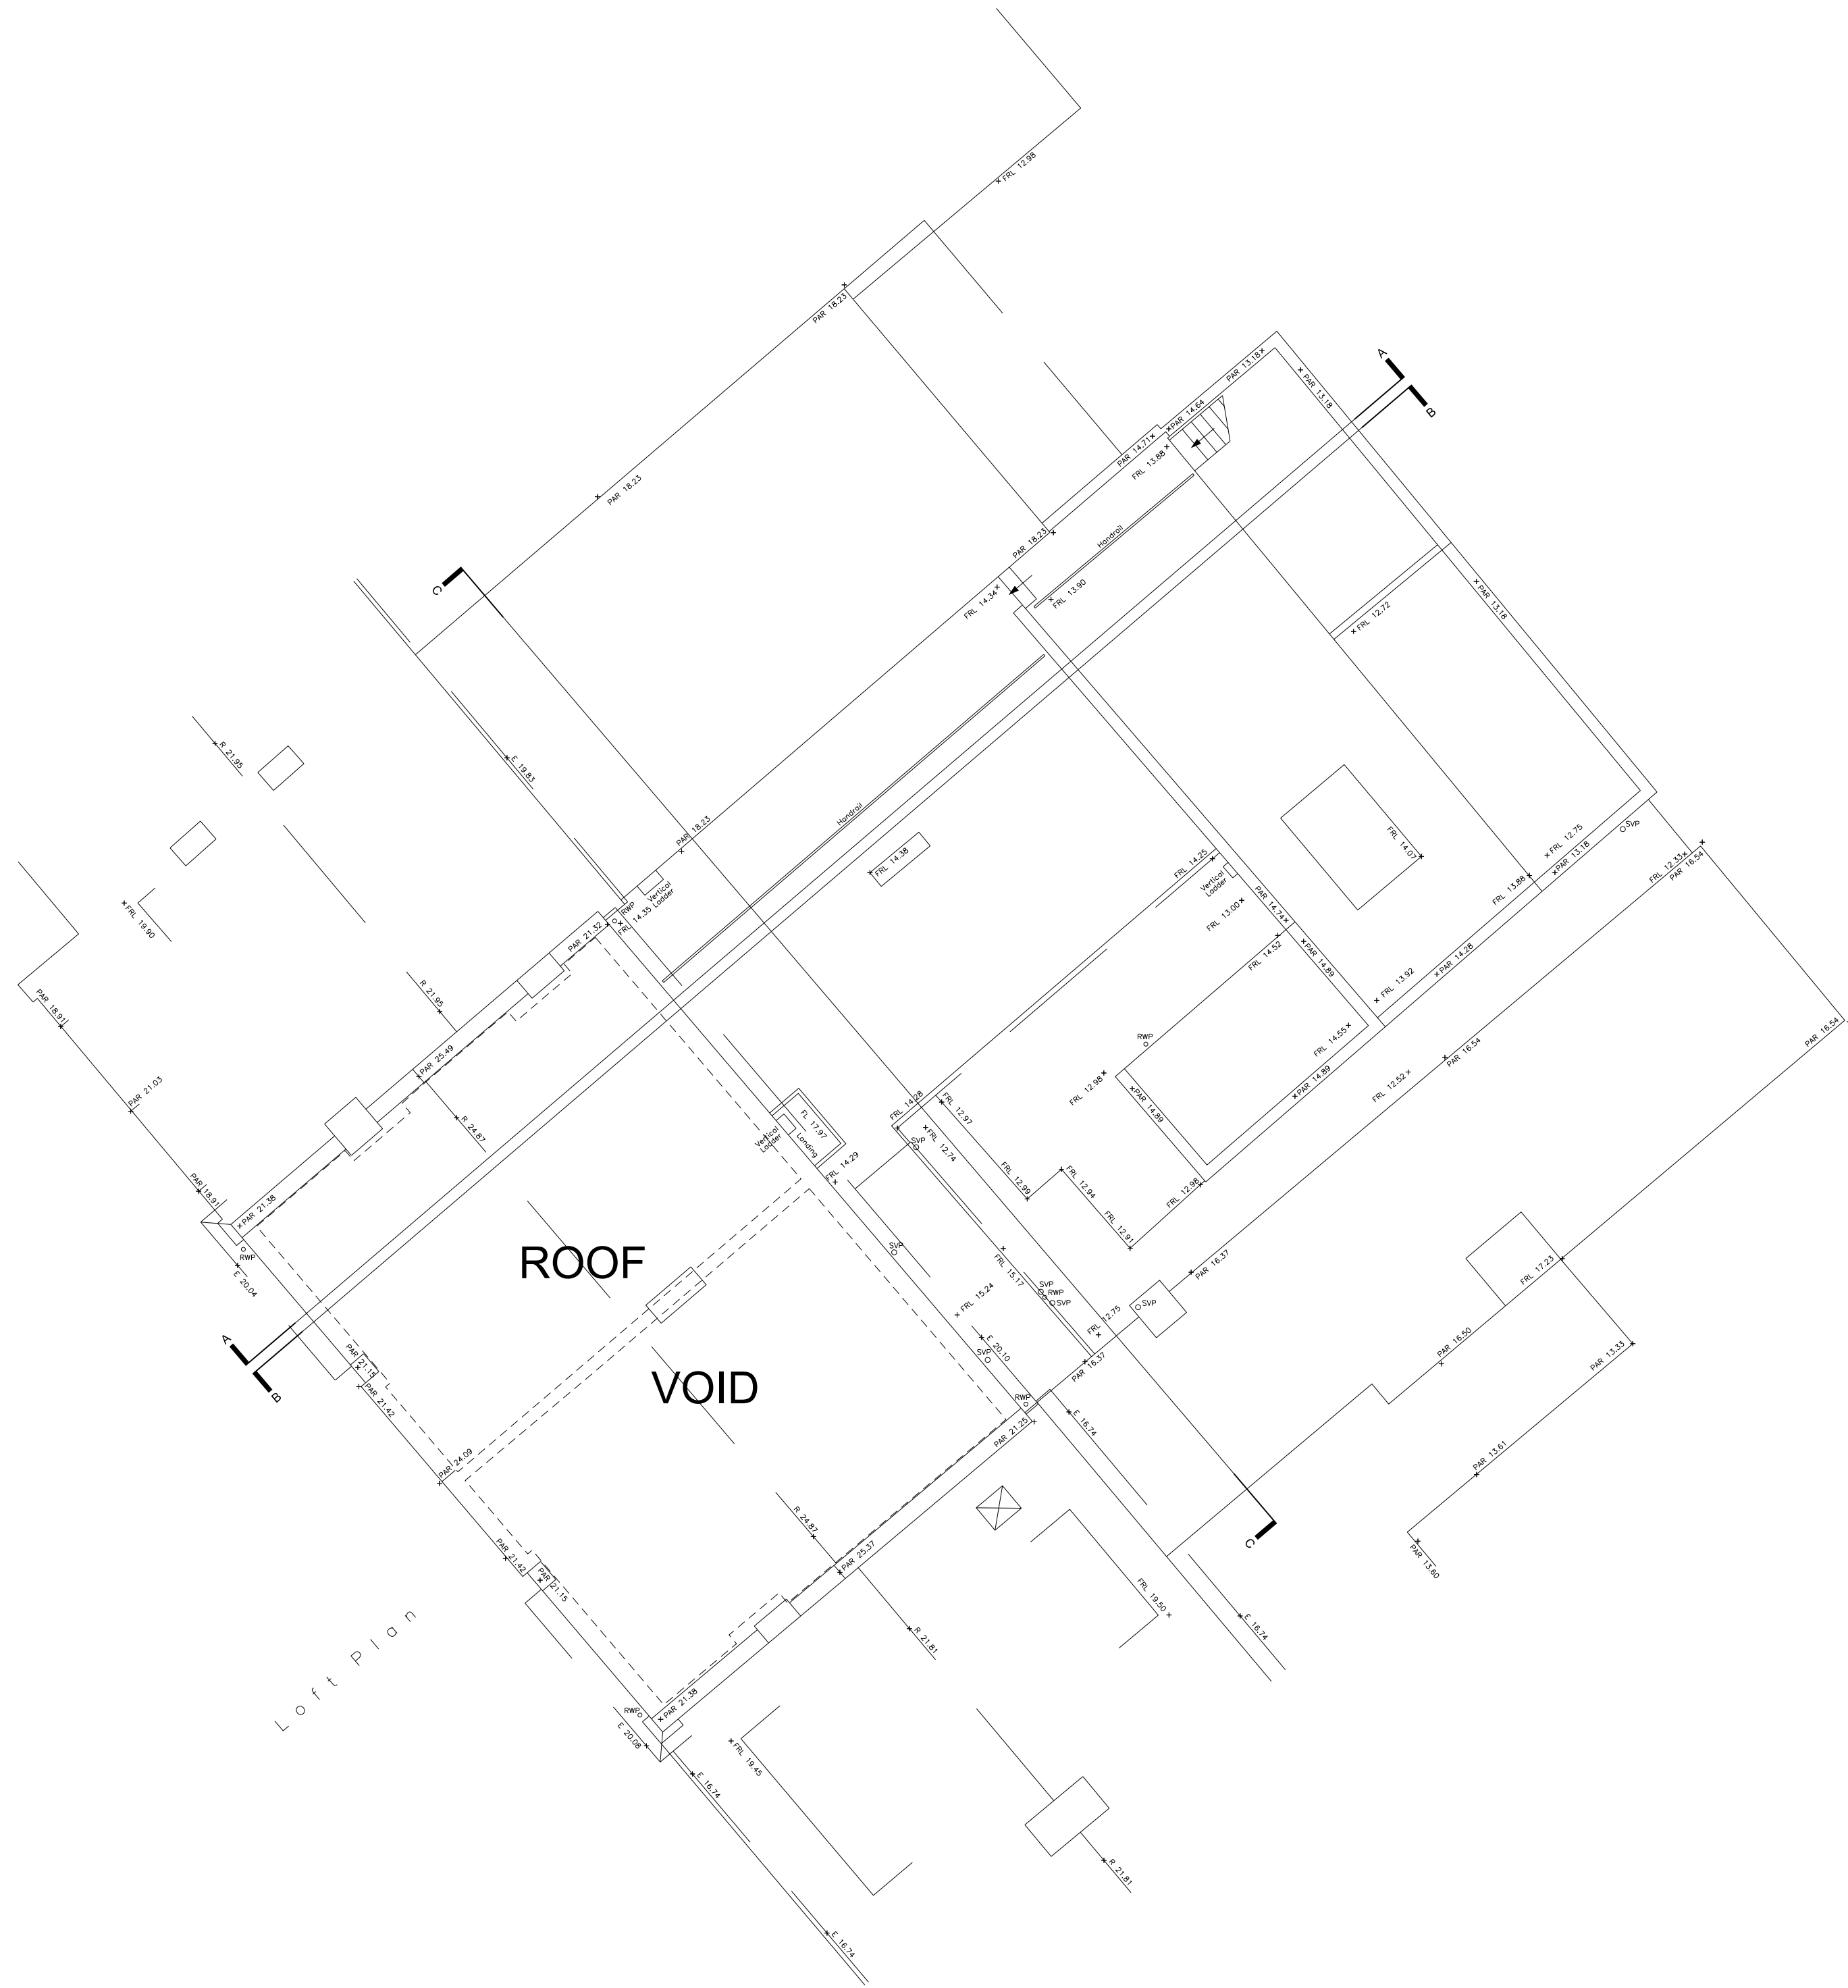

ROOF VOID

EXISTING GROSS INTERNAL AREAS:

-  APT THREE - 3/4 Bed Apartment 107.0 sq.m (1151.0 sq.ft)
-  Assumed Loft Chambers - Area Yet to be Fully Surveyed



REV ~ - Planning Application Submission - December 2020

BLOCK³ ARCHITECTS HOLLY COTTAGE, BAVENEY WOOD, NR KIDDERMINSTER, DY14 8JB T +44 (0)1299 841111E info@b3a.co.ukW www.b3a.co.uk	TITLE: F.E.R. 173-175 Field End Road, Pinner Second Floor & Roof Void Plans - Existing	
	DRG. NO: L (10) 002	SCALE: 1:200@A3 / 1:100@A1
	DATE: December 2020	REV: ~