



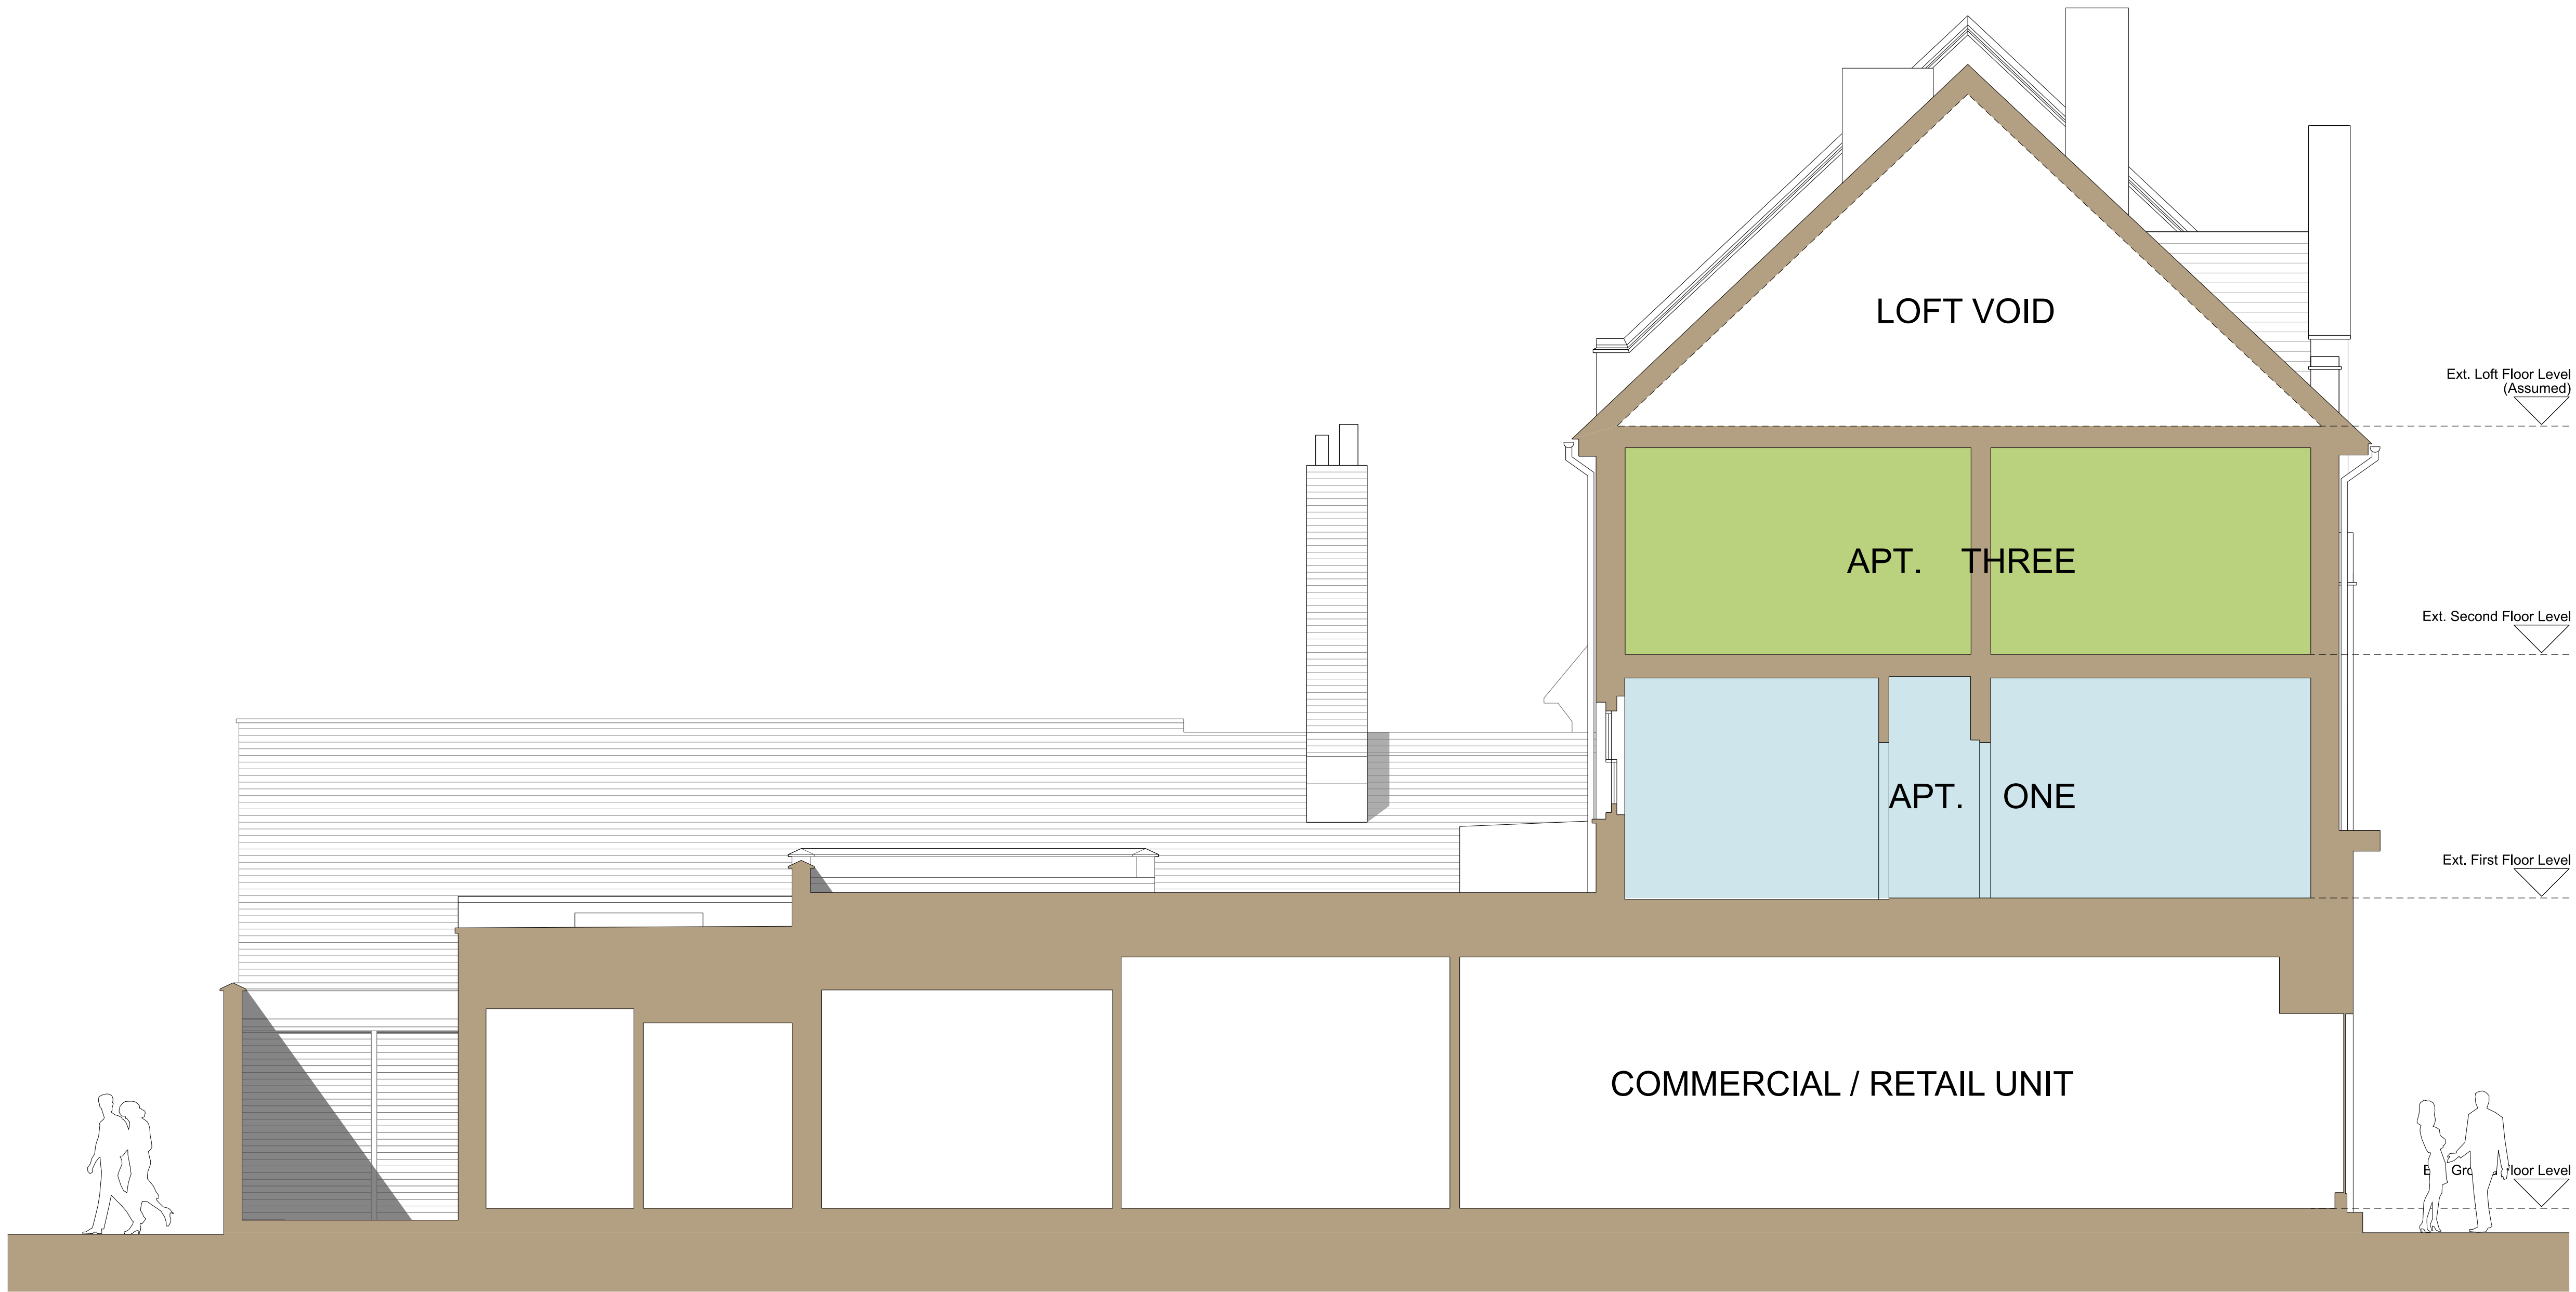

NORTH EAST SECTIONAL ELEVATION C-C



NORTH WEST SECTIONAL ELEVATION B-B

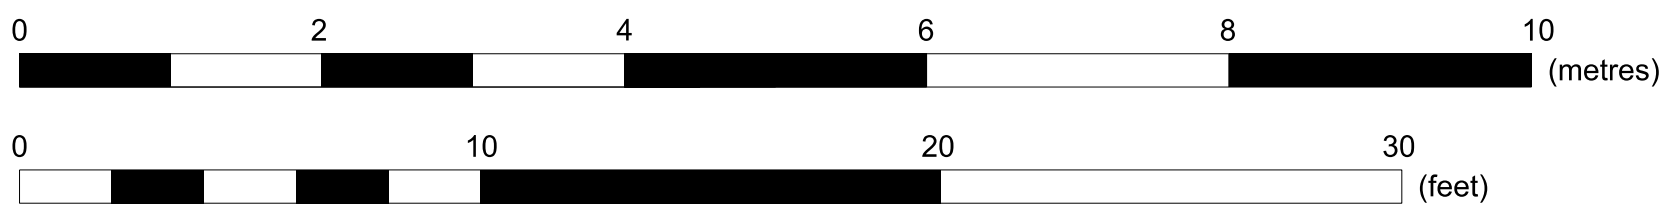

Assumed Loft Area - Area Yet to be Fully Surveyed

BLOCK³ ARCHITECTS HOLLY COTTAGE, BAVENEY WOOD, NR KIDDERMINSTER, DY14 8JB T +44 (0)1299 841111 E info@b3a.co.uk W www.b3a.co.uk		REV ~ - Planning Application Submission - December 2020 TITLE: F.E.R. 173-175 Field End Road, Pinner Elevations and Sections - Existing	
		DRG. NO: L (10) 005 DATE: December 2020	SCALE: 1:100 @ A2 REV: ~