



A. TWO x new timber bullnose fascias with 10mm foamex letters, one illuminated by trough light.
SIZE. 3.3m x 570mm. H.A.G. 2.8m.




B. ONE x new timber pictorial to existing post, new linolites.
SIZE. 800mm x 1.1m. H.A.G. 2.8m.

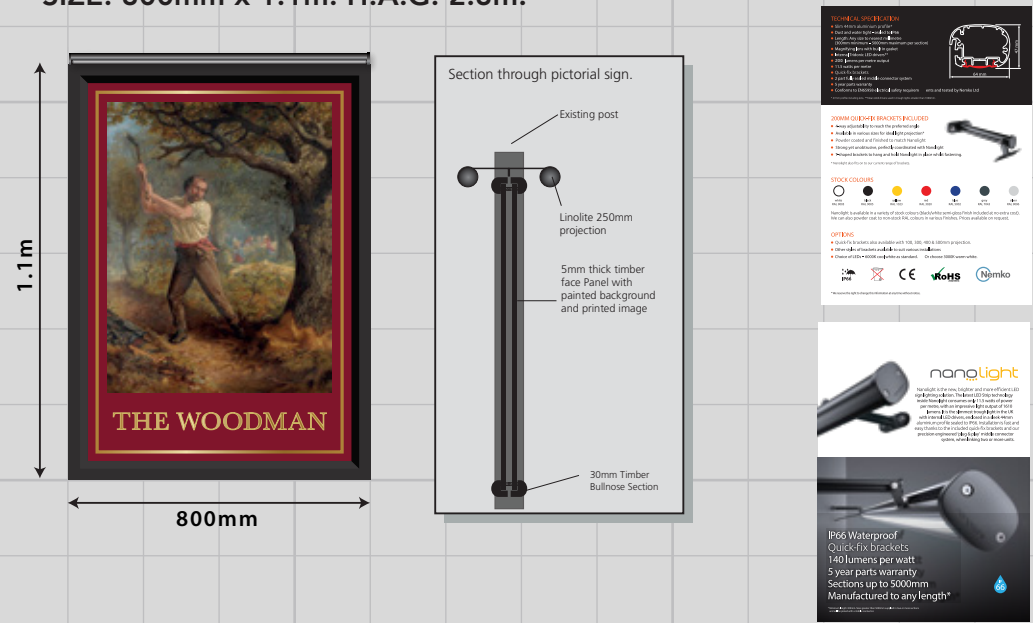

C. ONE x new folded tray disclaimer with vinyl text.
SIZE. 1.3m x 600mm. H.A.G. 400mm.

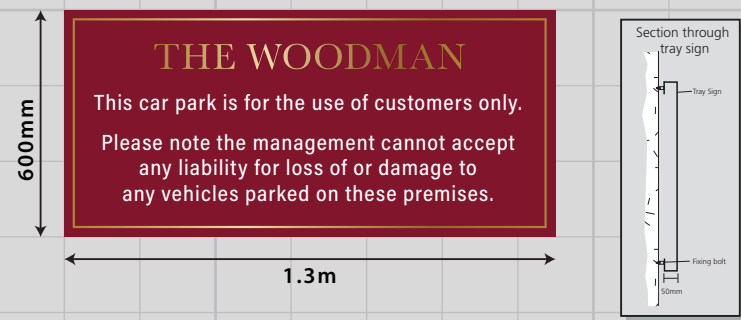

D. ONE x new folded tray disclaimer with vinyl text.
SIZE. 600mm x 600mm. H.A.G. 400mm.

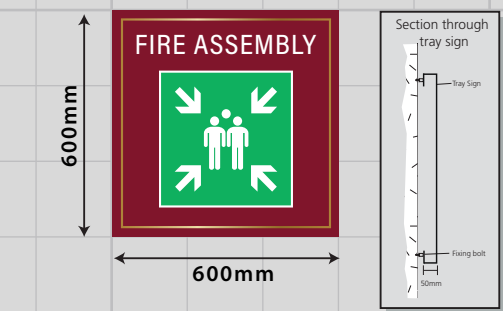

E. ONE x new folded tray staff sign with vinyl text.
SIZE. 800mm x 500mm. H.A.G. 500mm.



F. ONE x new folded tray neighbours sign with vinyl text, fixed to existing post.
SIZE. 700mm x 700mm. H.A.G. 400mm.

