


T1	NEW COTINUS COGUGRIA (ROYAL PURPLE)
T2	EXISTING ACER PALMATUM (RETAINED)
T3	NEW CEANOTHUS (CALIFORNIAN LILAC)
*	NEW LAVENDER SHRUBS TO ADD TO EXISTING BEDS
	EXISTING LAUREL HEDGE (RETAINED)
	EXISTING LAWN
S1	NEW SMALL TREE / SHRUB TO BE ADDED FOR SOFT SCREENING - JASMINE
///	EXISTING HARDSTANDING RETAINED

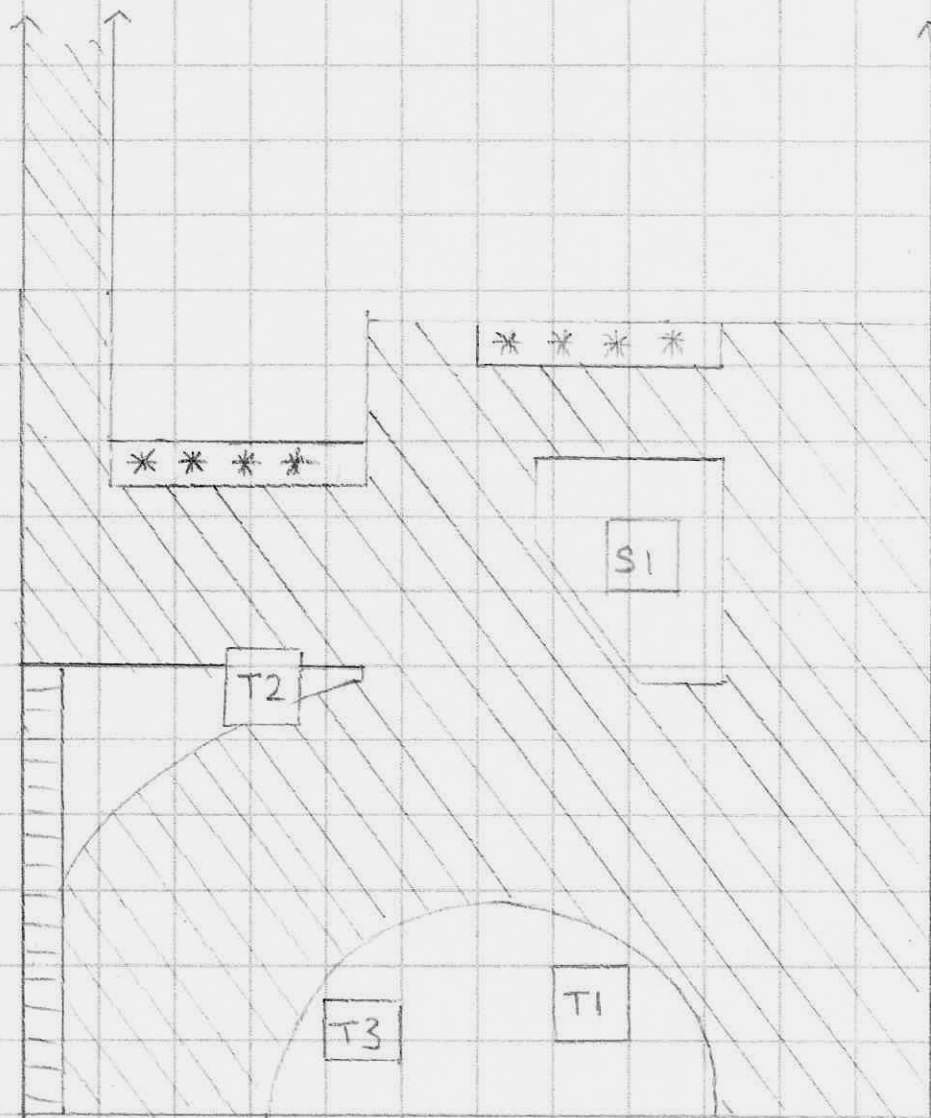

0m 1m 2m 3m

Scale 1:100

Scale 1:100

1cm = 1m @ A4

BROADWOOD
AVE.

