



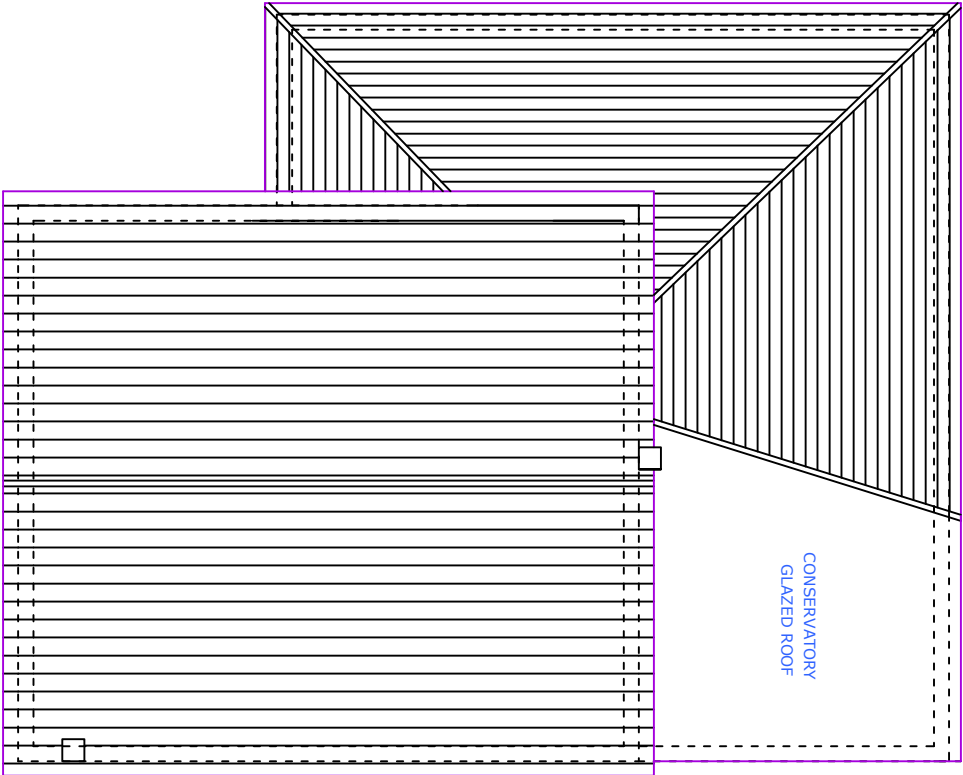

EXISTING ROOF PLAN

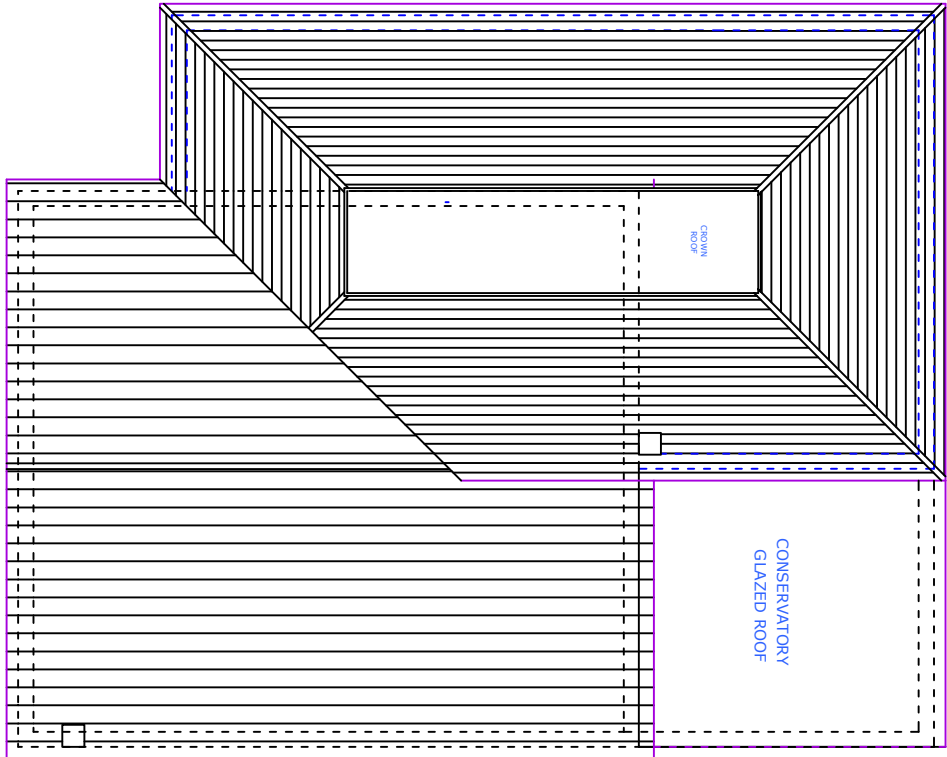

PROPOSED ROOF PLAN



SCALE BAR

V THAKER LIMITED				EXISTING AND PROPOSED ROOF PLAN			
HIREN THAKER				30 MAYLANDS DRIVE,			
M- 07930 265211				UB8 1BH			
DRAWN	DATE	07/20		SIZE	A3	DWGNO.	05
CHECKED							REV
DESIGN				SCALE	1:100 @ A3	SHEET	05 OF 05
							A