

1

S 14110 | 1 Off 9metre Internally Illuminated Totem Pole Sign - 1:50

Double sided internally illuminated siren roundall





Siren Logo :

2x fret cut aperture face trays with 50mm trim to accept 5mm opal 050 acrylic roundall in rear with applied Starbucks Green Siren logo to face.
Sign illuminated by LED's positioned on clear acrylic divider suspended from within. Painted Satin Black.

Drive Thru Sign :

2x fret cut face trays with aluminium carcass designed to fit around post.
Painted white inside and satin black outside. Aluminium face trays backed up with 5mm 050 opal acrylic and internally illuminated by tridonic led's.

Base details

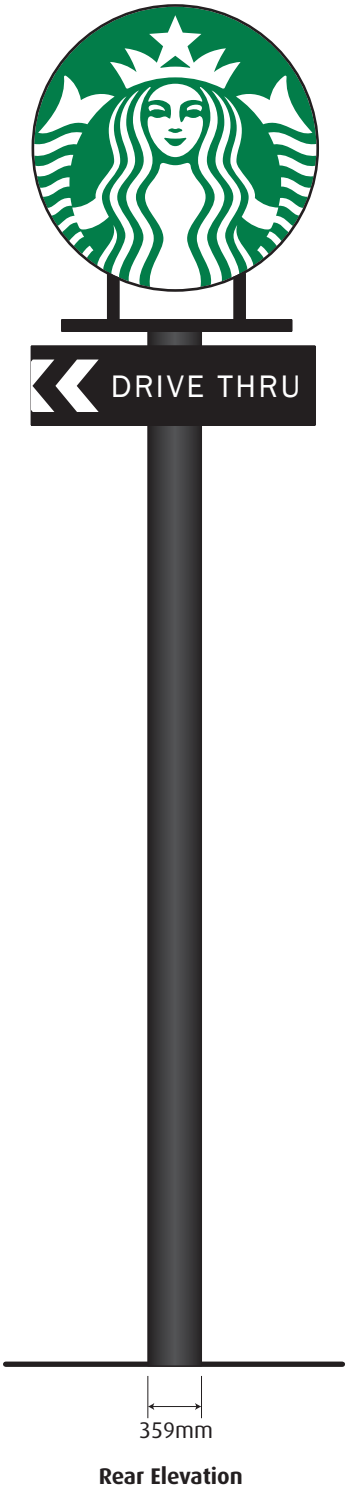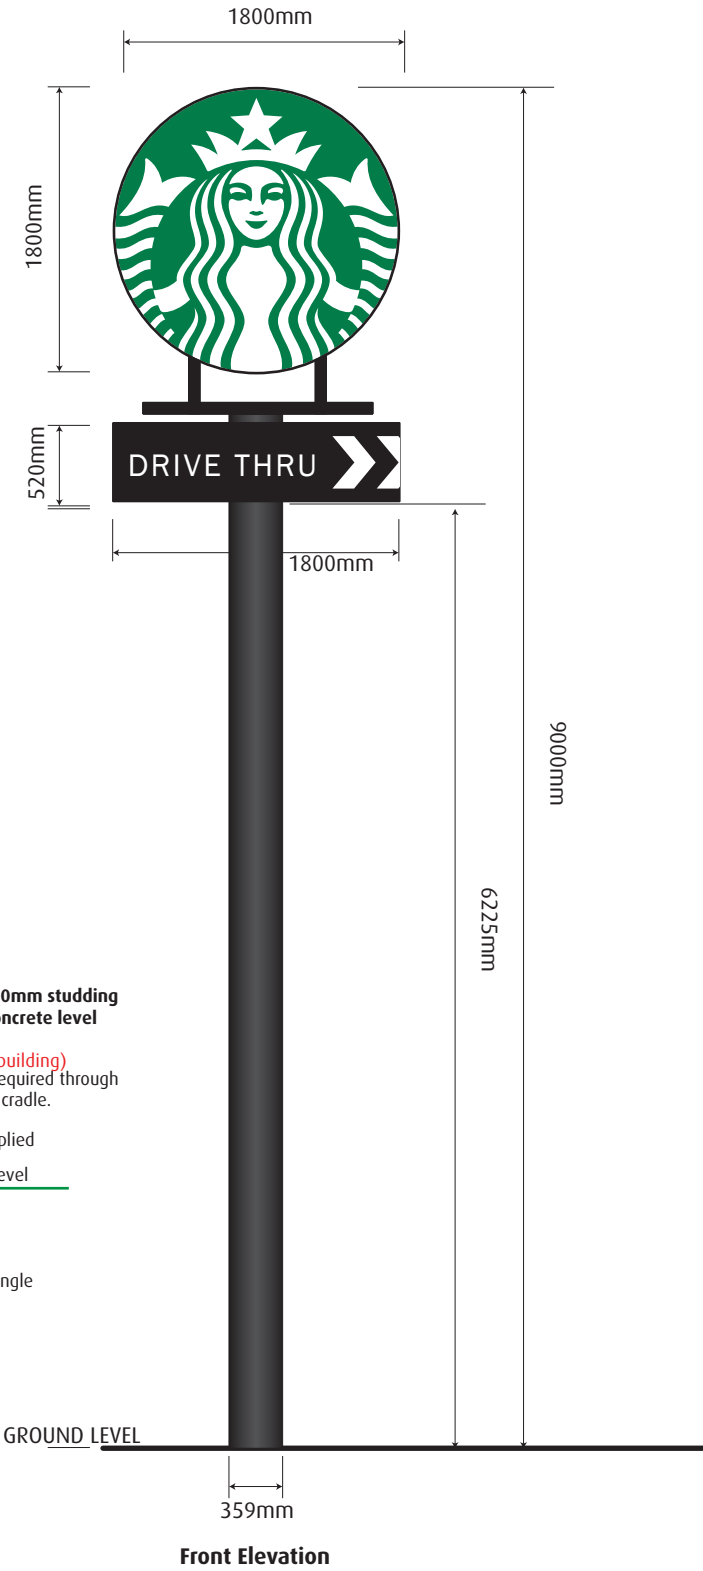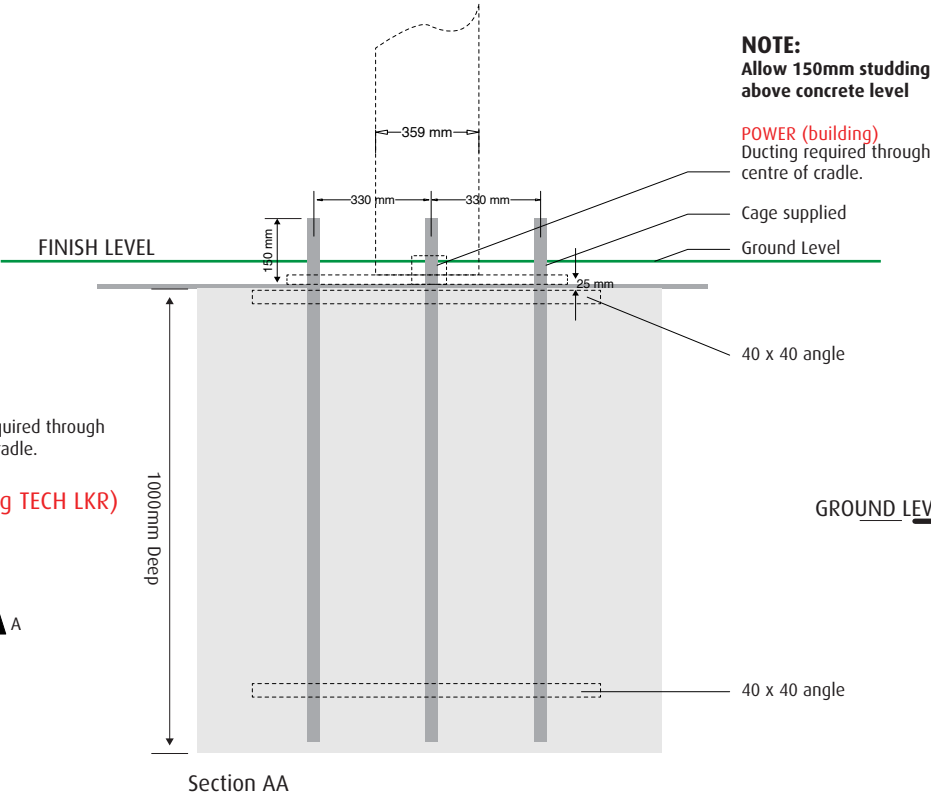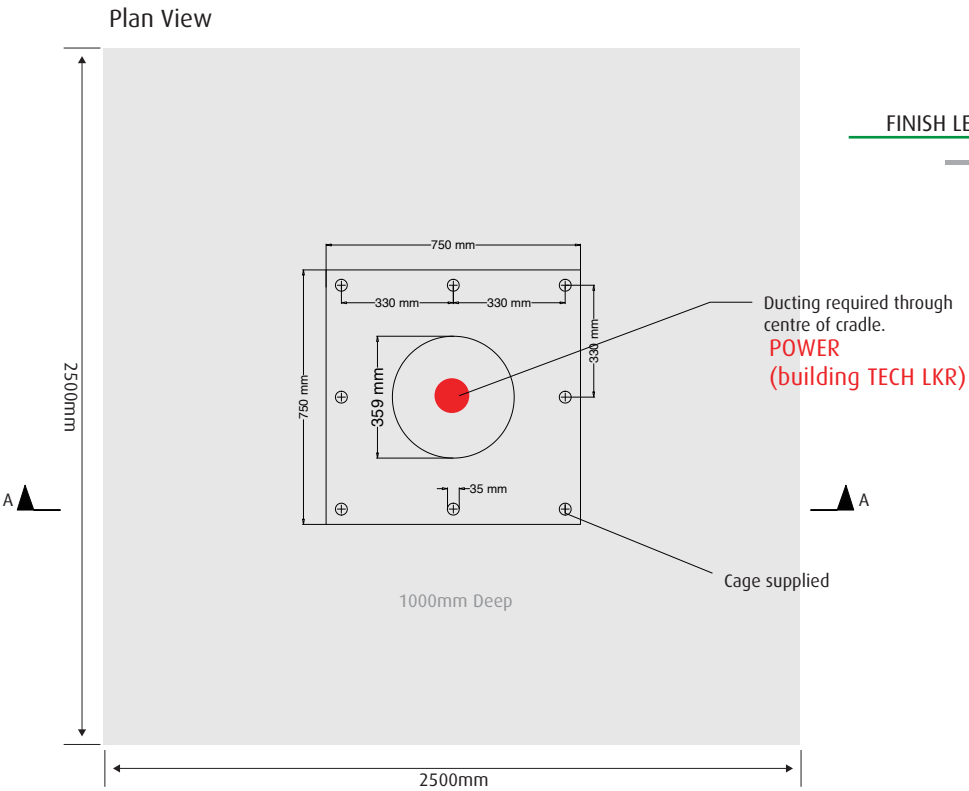

NIS SIGNS (LEICESTER) LTD
65 OAKLAND ROAD, LEICESTER, LE2 6AN.
Tel: 0116 270 6228. Fax: 0116 270 3347
Email: info@signs-nis.co.uk
Web: www.signs-nis.co.uk

Client: Starbucks Coffee
Address: Starbucks Coffee
Ruberry

Drawing No: 16-159 - Starbucks - Ruberry - Rev D
Job Location: universal/jobs/Starbucks/Ruberry
Drawn By: AH
Checked By:



Rev No: Rev E
Scale: As stated @ A3
Date: 29/04/2016

Revision Notes: 1) Initial issue
2) Addition of 5000mm centre line - TN
3) Design alterations
4) Design and layout changes
5) Pylon modified, DT evolve menus added in place of digital

All site dimensions to be verified prior to manufacture.
Do not scale from this drawing
Copyright 2010. This document is the property of Nis Signs (Leicester) Ltd and must not be used, reproduced or disclosed to any persons without the written consent of Nis Signs (Leicester) Ltd.

2 S 14108 | 1 Off 2500 High Monument Sign - 1:20.
1 Off 2500mm High double sided monument sign
internally illuminated via LED's.


Base details

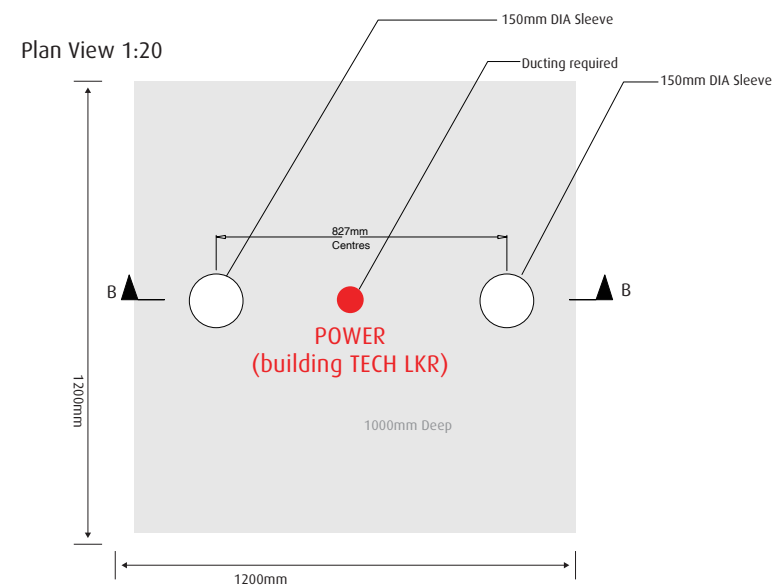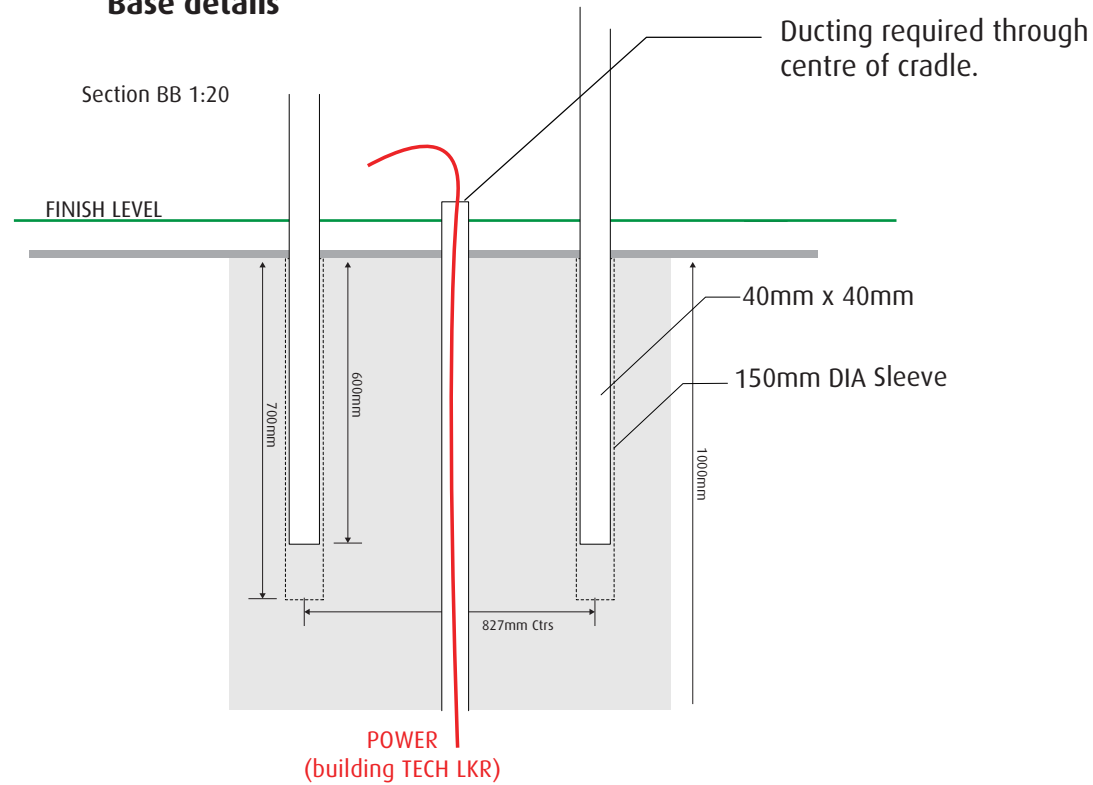

Front Elevation



Rear Elevation

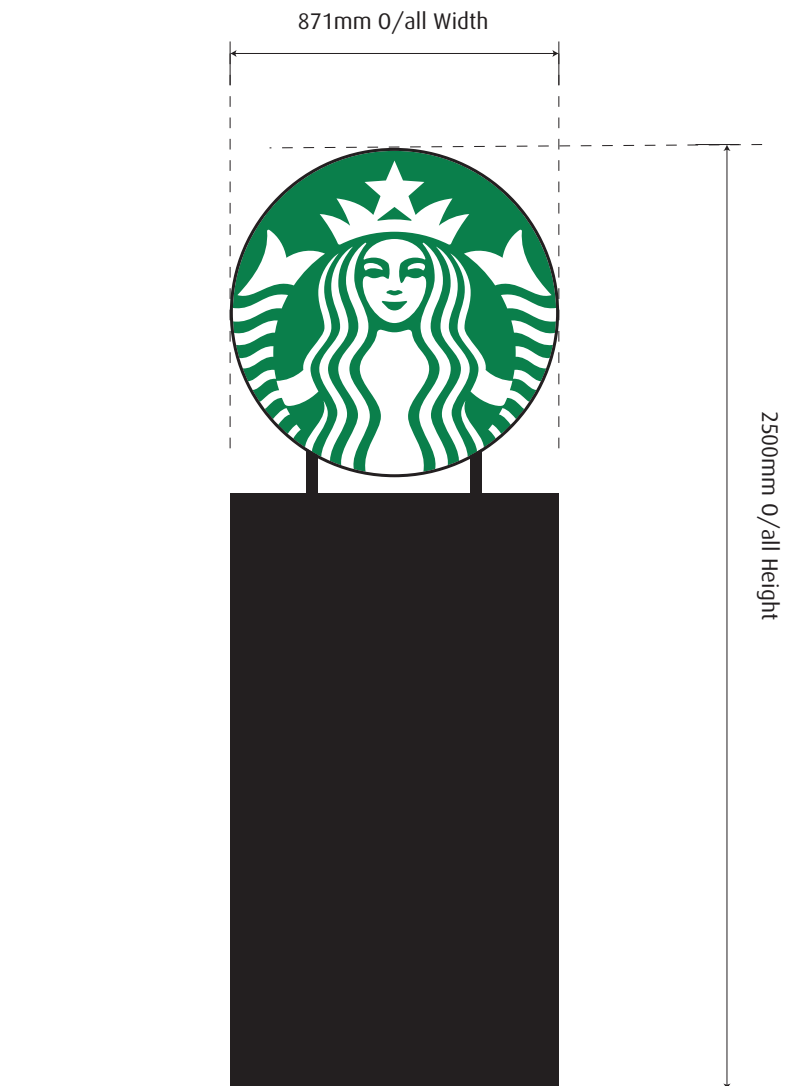

NIS SIGNS (LEICESTER) LTD
65 OAKLAND ROAD, LEICESTER, LE2 6AN.
Tel: 0116 270 6228. Fax: 0116 270 3347
Email: info@signs-nis.co.uk
Web: www.signs-nis.co.uk

Client: Starbucks Coffee

Address: Starbucks Coffee
Ruberry

Drawing No: 16-159 - Starbucks - Ruberry - Rev D

Job Location: universal/jobs/Starbucks/Ruberry

Drawn By: AH

Checked By:


Rev No: Rev D

Scale: As stated @ A3

Date: 29/04/2016

Revision Notes: 1) Initial issue
2) Addition of 5000mm centre line - TN
3) Design alterations
4) Design and layout changes

All site dimensions to be verified prior to manufacture.
Do not scale from this drawing
Copyright 2010. This document is the property of Nis Signs (Leicester) Ltd and must not be used, reproduced or disclosed to any persons without the written consent of Nis Signs (Leicester) Ltd.

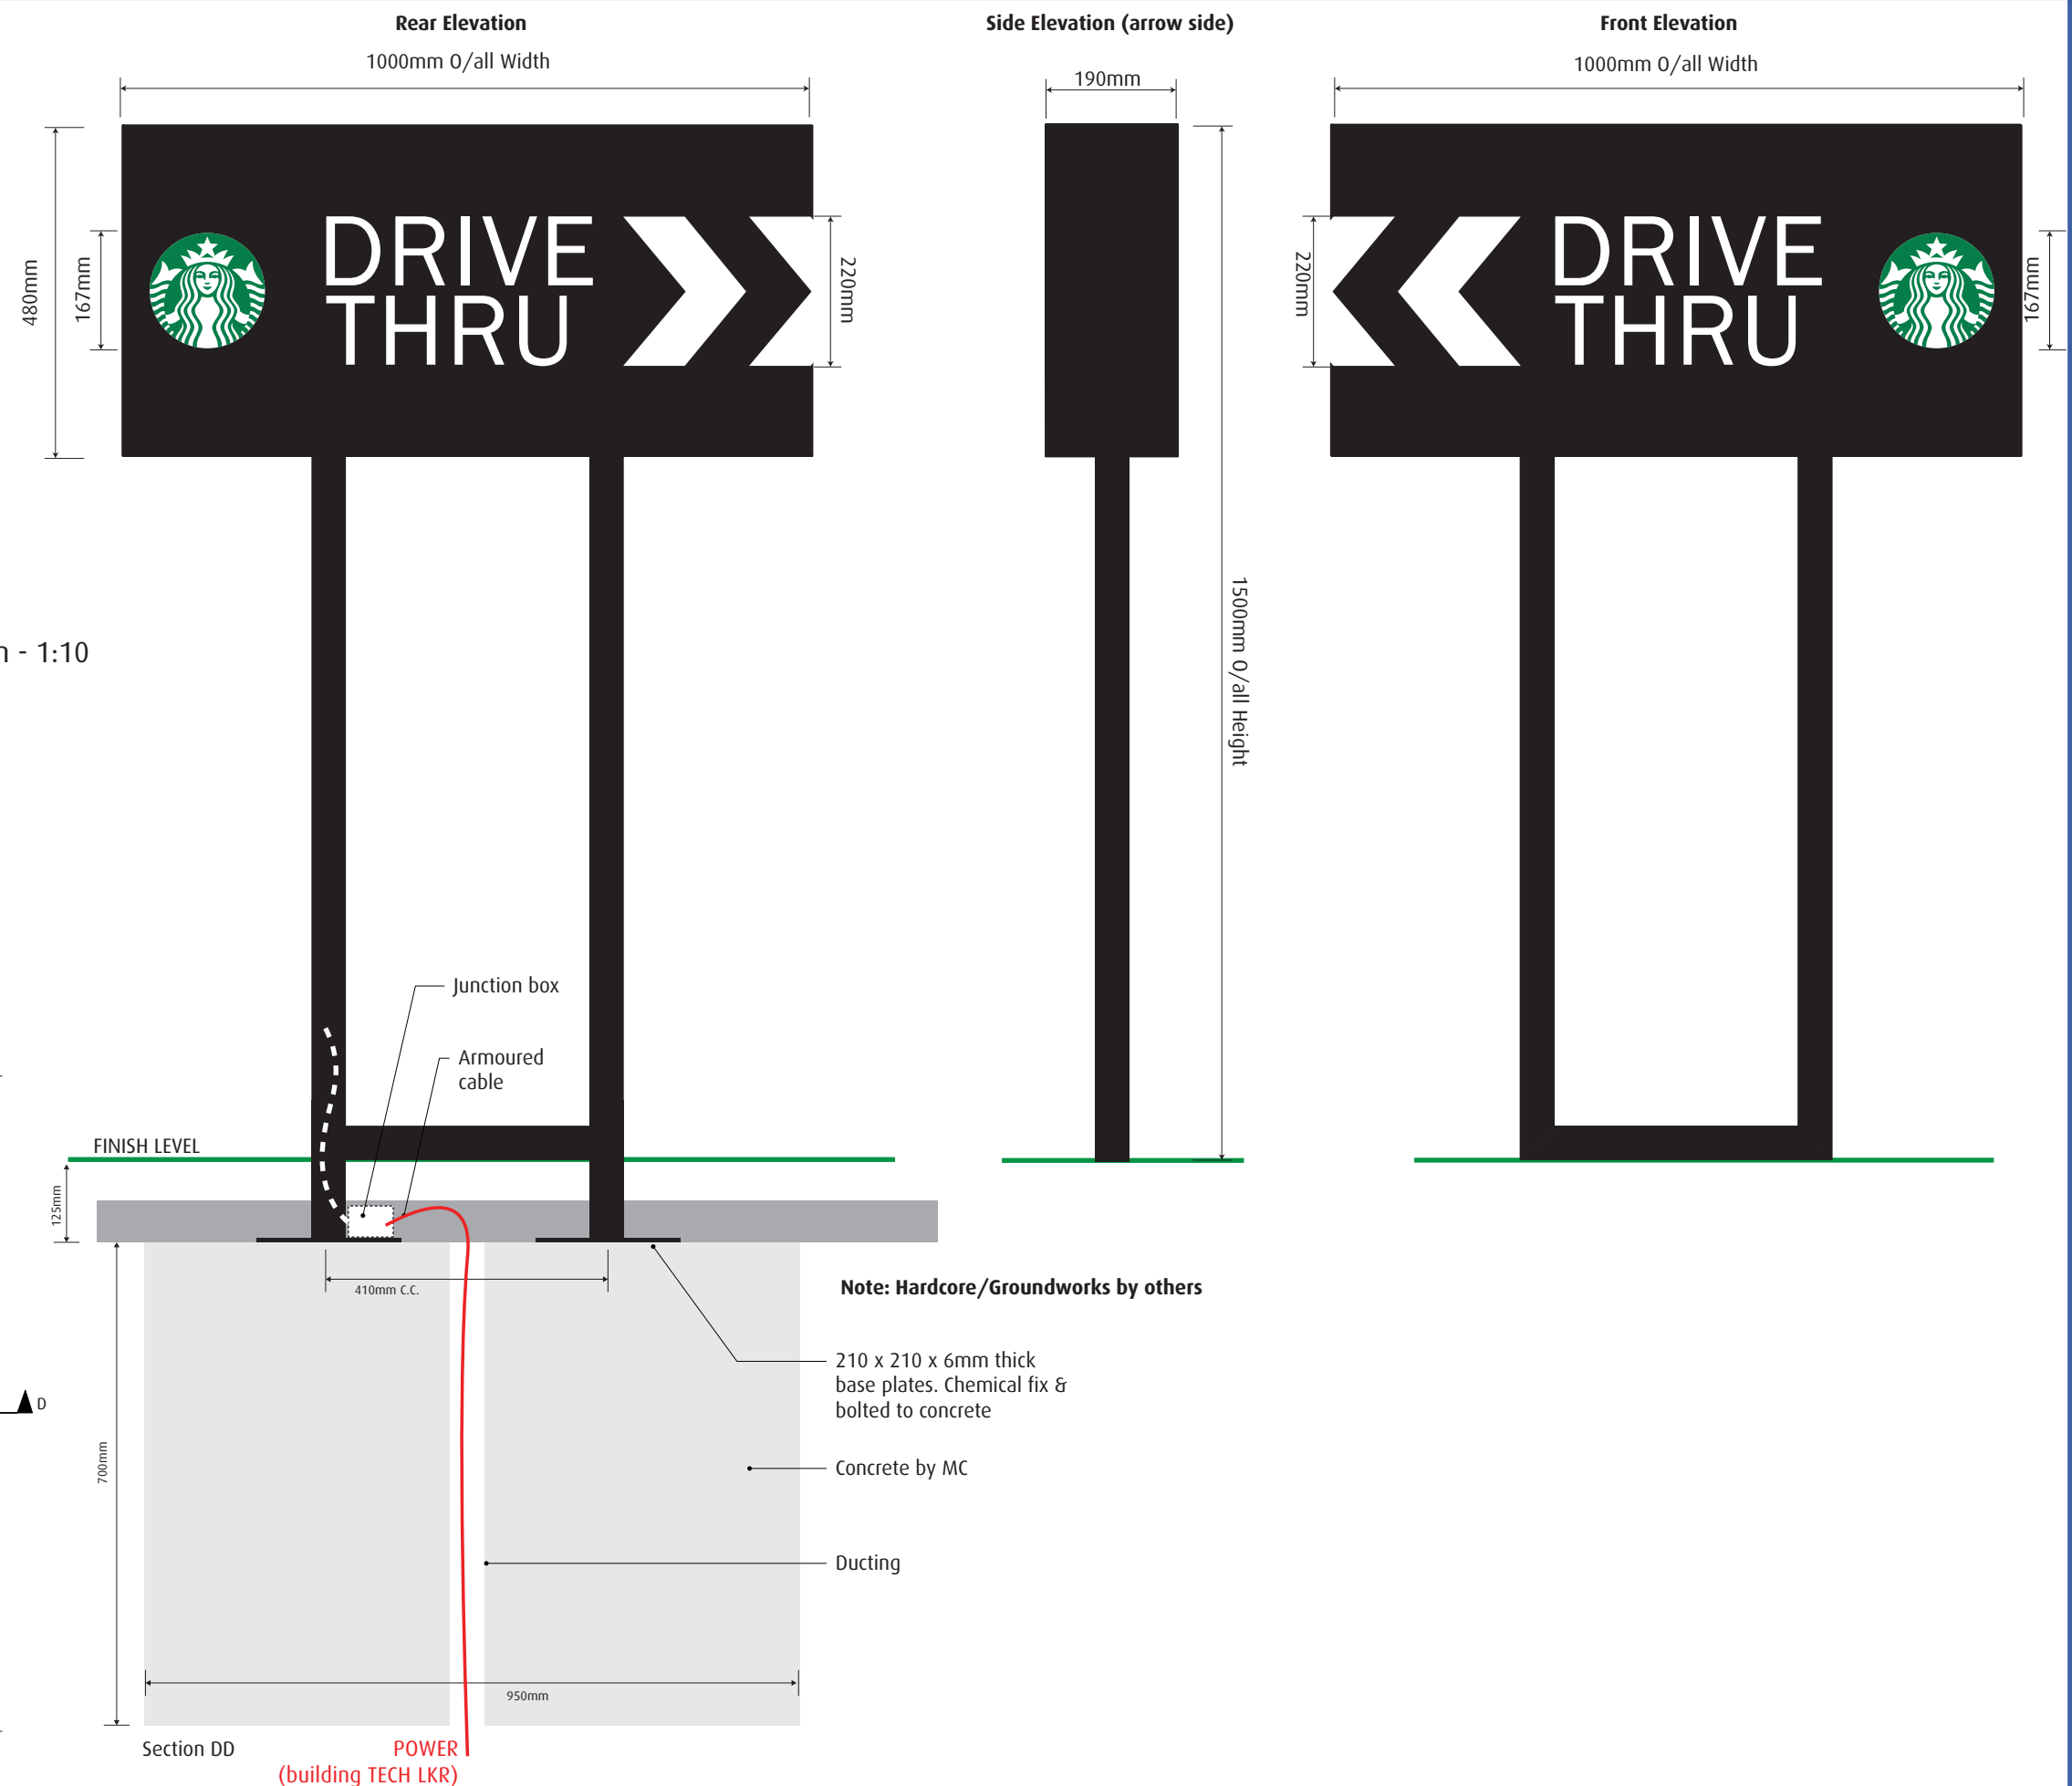

3 S 14104 | 1 Off 1500 High Directional Sign - 1:10
1 Off 1500mm Double sided entrance directional sign
internally illuminated via LED's.



NIS SIGNS (LEICESTER) LTD
65 OAKLAND ROAD, LEICESTER, LE2 6AN.
Tel: 0116 270 6228. Fax: 0116 270 3347
Email: info@signs-nis.co.uk
Web: www.signs-nis.co.uk

Client: Starbucks Coffee

Address: Starbucks Coffee
Ruberry

Drawing No: 16-159 - Starbucks - Ruberry - Rev D

Job Location: universal/jobs/Starbucks/Ruberry

Drawn By: AH

Checked By:


Rev No: Rev D

Scale: As stated @ A3


Date: 29/04/2016

Revision Notes: 1) Initial issue
2) Addition of 5000mm centre line - TN
3) Design alterations
4) Design and layout changes

All site dimensions to be verified prior to manufacture.
Do not scale from this drawing
Copyright 2010. This document is the property of Nis Signs (Leicester) Ltd and must not be used, reproduced or disclosed to any persons without the written consent of Nis Signs (Leicester) Ltd.

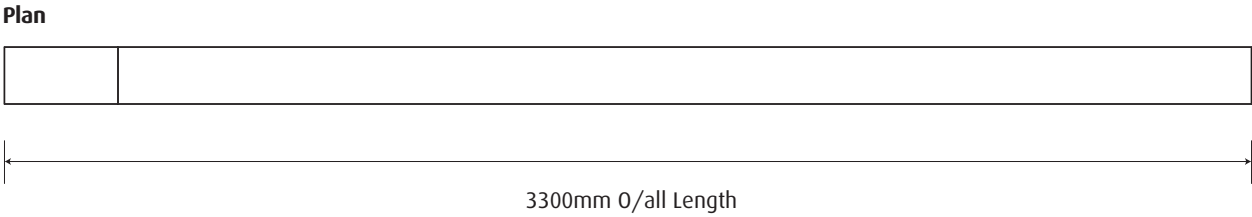

4 **S 14106** | 1 Off Height Restriction Bar - 1:20
Main structure from welded steel finished to match Flat Black with White ndividual letters mounted flat back.

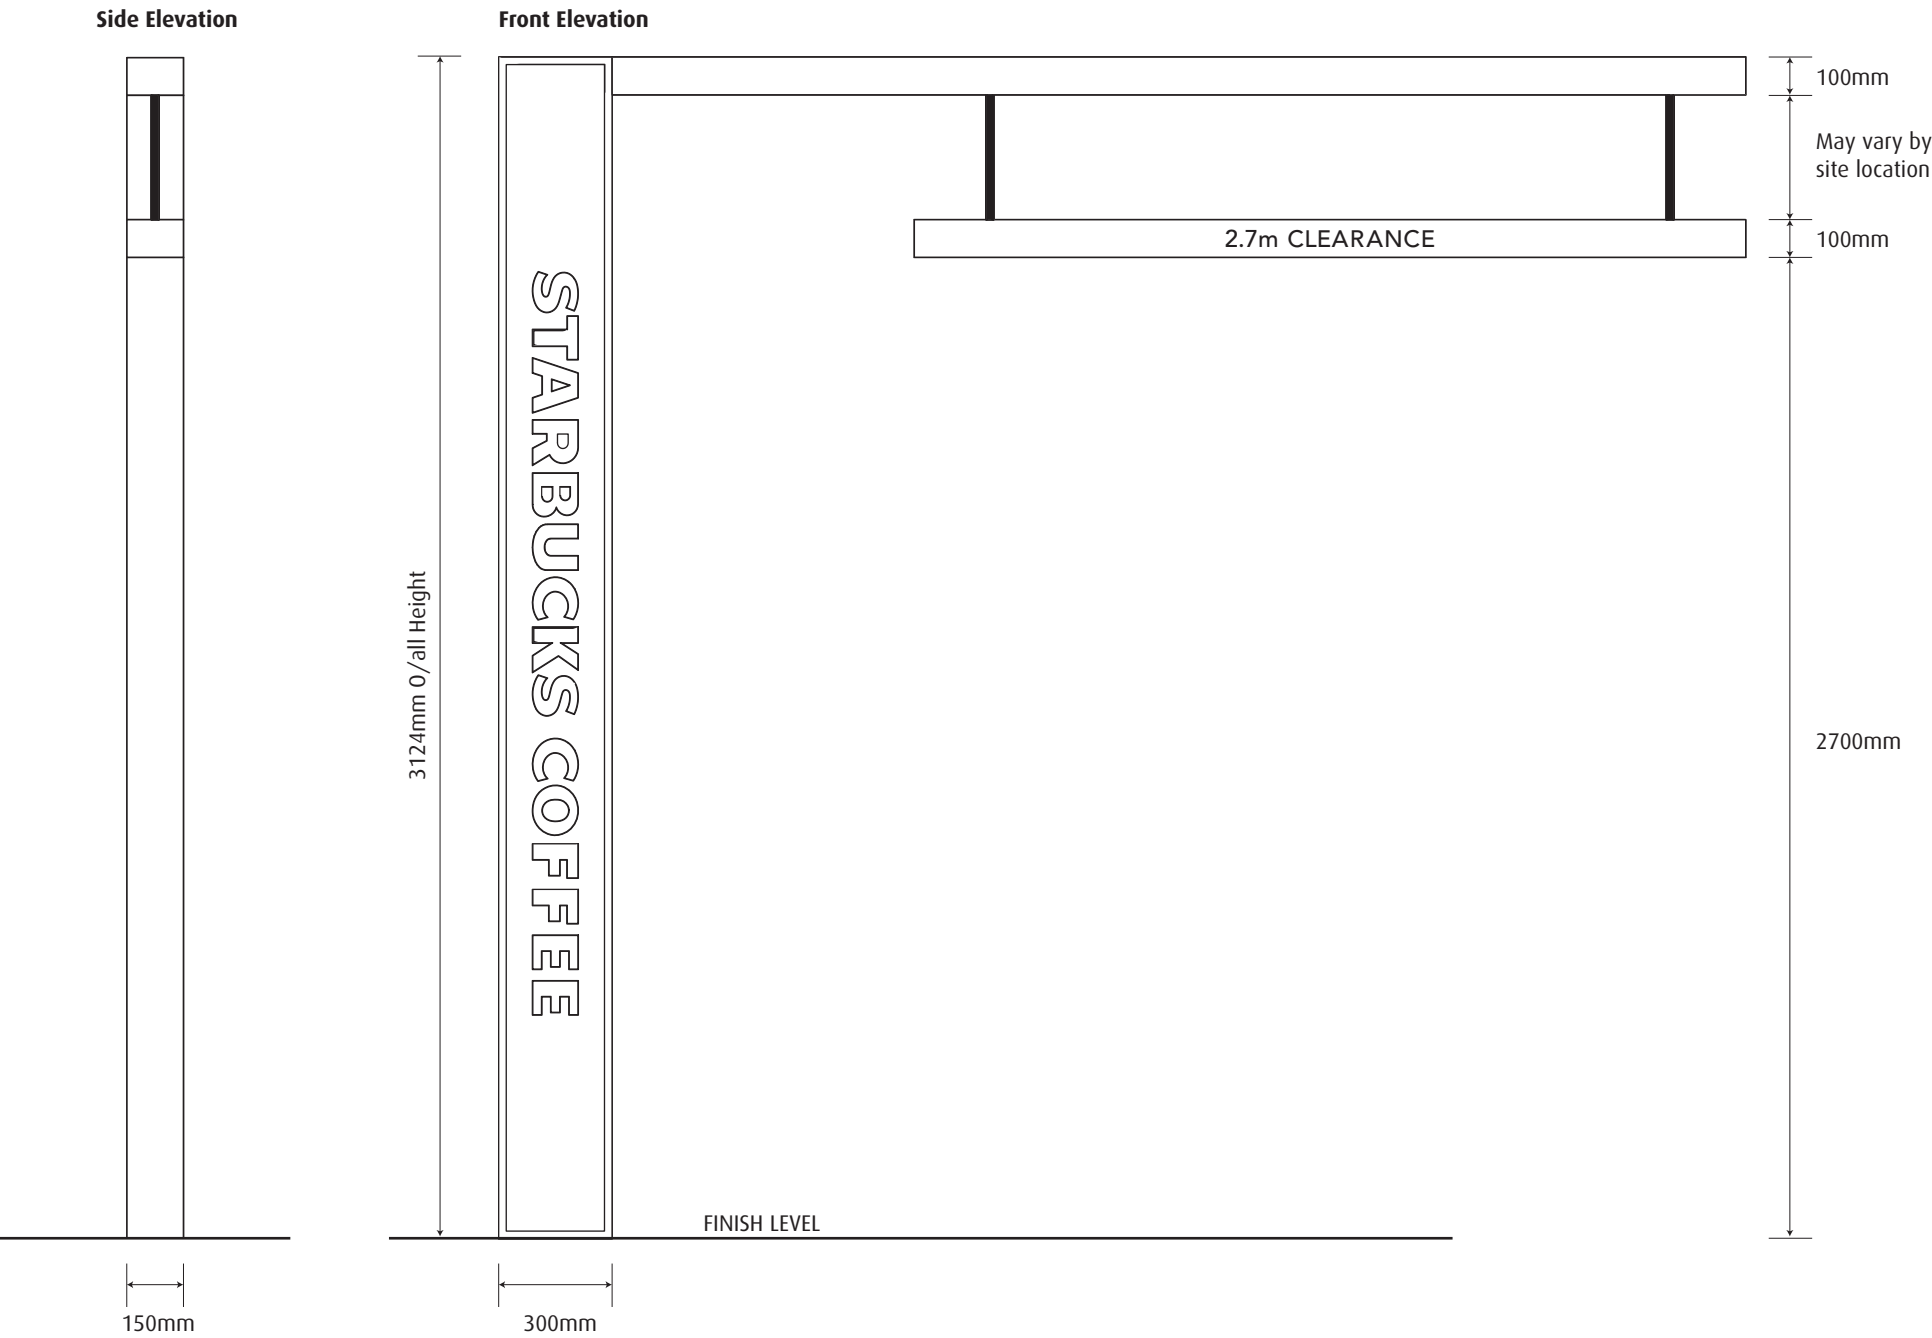

NIS SIGNS (LEICESTER) LTD
65 OAKLAND ROAD, LEICESTER, LE2 6AN.
Tel: 0116 270 6228. Fax: 0116 270 3347
Email: info@signs-nis.co.uk
Web: www.signs-nis.co.uk

Client: Starbucks Coffee

Address: Starbucks Coffee
Ruberry

Drawing No: 16-159 - Starbucks - Ruberry - Rev D

Job Location: universal/jobs/Starbucks/Ruberry

Drawn By: AH

Checked By:

Rev No: Rev D



Scale: As stated @ A3

Date: 29/04/2016

Revision Notes: 1) Initial issue
2) Addition of 5000mm centre line - TN
3) Design alterations
4) Design and layout changes

All site dimensions to be verified prior to manufacture.
Do not scale from this drawing
Copyright 2010. This document is the property of Nis Signs (Leicester) Ltd and must not be used, reproduced or disclosed to any persons without the written consent of Nis Signs (Leicester) Ltd.

- 5** 1 off Preview Digital Menu Board - 1:20
fabricated aluminium sign case with
internal LCD display for menu presentation
network linked

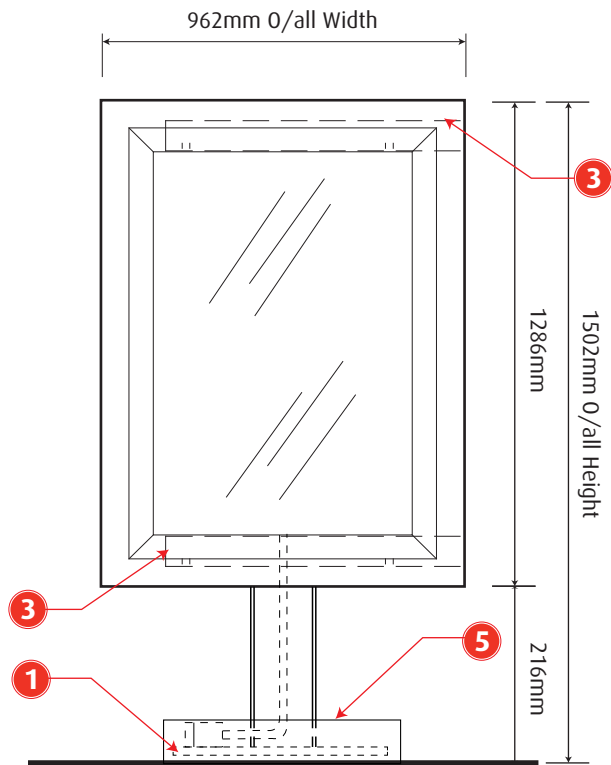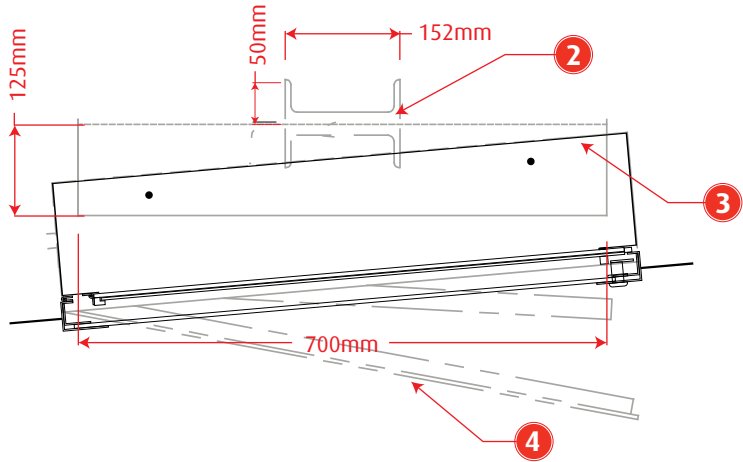

Pre Menu Board

Key

- 1** 19mm Steel Base Plate with 18degree holes
Pattern rotated for 15degree through 3degree position
- 2** Two, C6x10.5 Steel Posts
- 3** Two, 127mm x 76mm x 6.35mm Steel support angles
(Bolted to welded 6.35mm Steel Crossbars)
- 4** One, extruded aluminium menu board housing
LCD display for Menu presentation 450 Cdm2
- 5** Welded aluminium base cover



NIS SIGNS (LEICESTER) LTD
65 OAKLAND ROAD, LEICESTER, LE2 6AN.
Tel: 0116 270 6228. Fax: 0116 270 3347
Email: info@signs-nis.co.uk
Web: www.signs-nis.co.uk

Client: Starbucks Coffee

Address: Starbucks Coffee

Drawing No: 16-159 - Starbucks Digital

Job Location: universal/jobs/Starbucks/

Drawn By: JE

Checked By:



Rev No: Rev

Scale: As stated @ A3

Date: 16/06/2017

Revision Notes: 1) Initial issue

All site dimensions to be verified prior to manufacture.
Do not scale from this drawing
Copyright 2010. This document is the property of Nis Signs (Leicester) Ltd and must not be used, reproduced or disclosed to any persons without the written consent of Nis Signs (Leicester) Ltd.

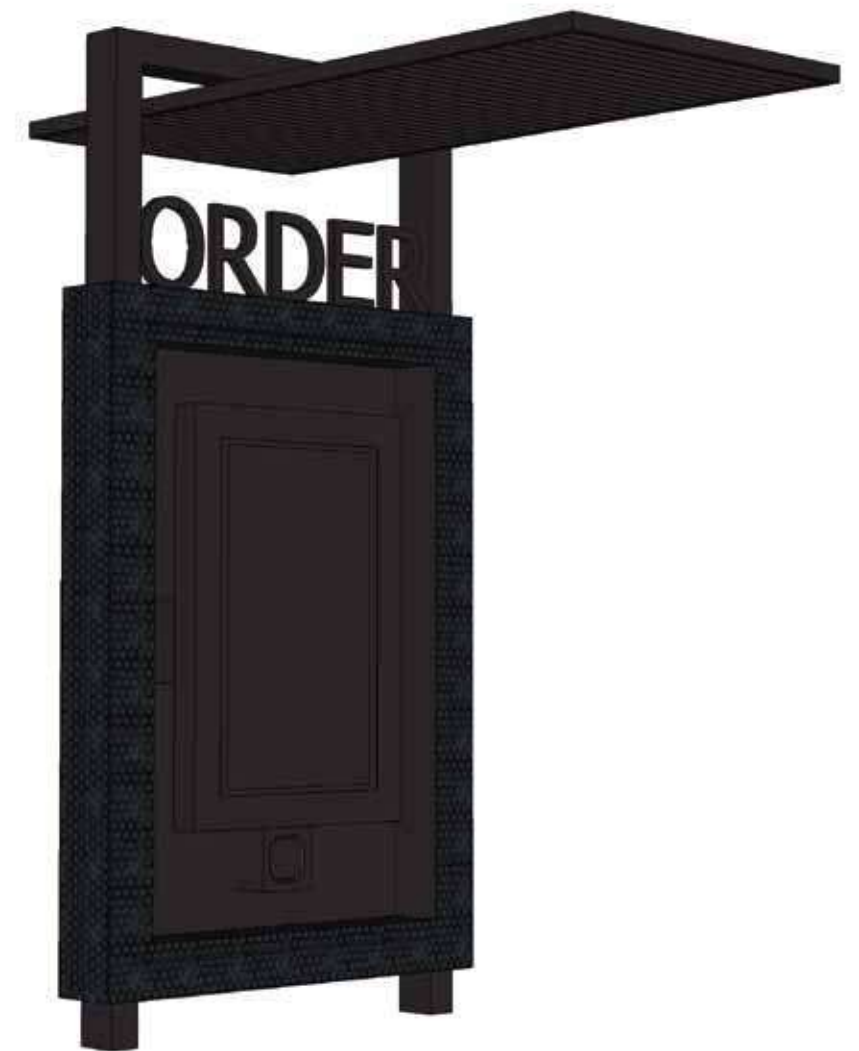
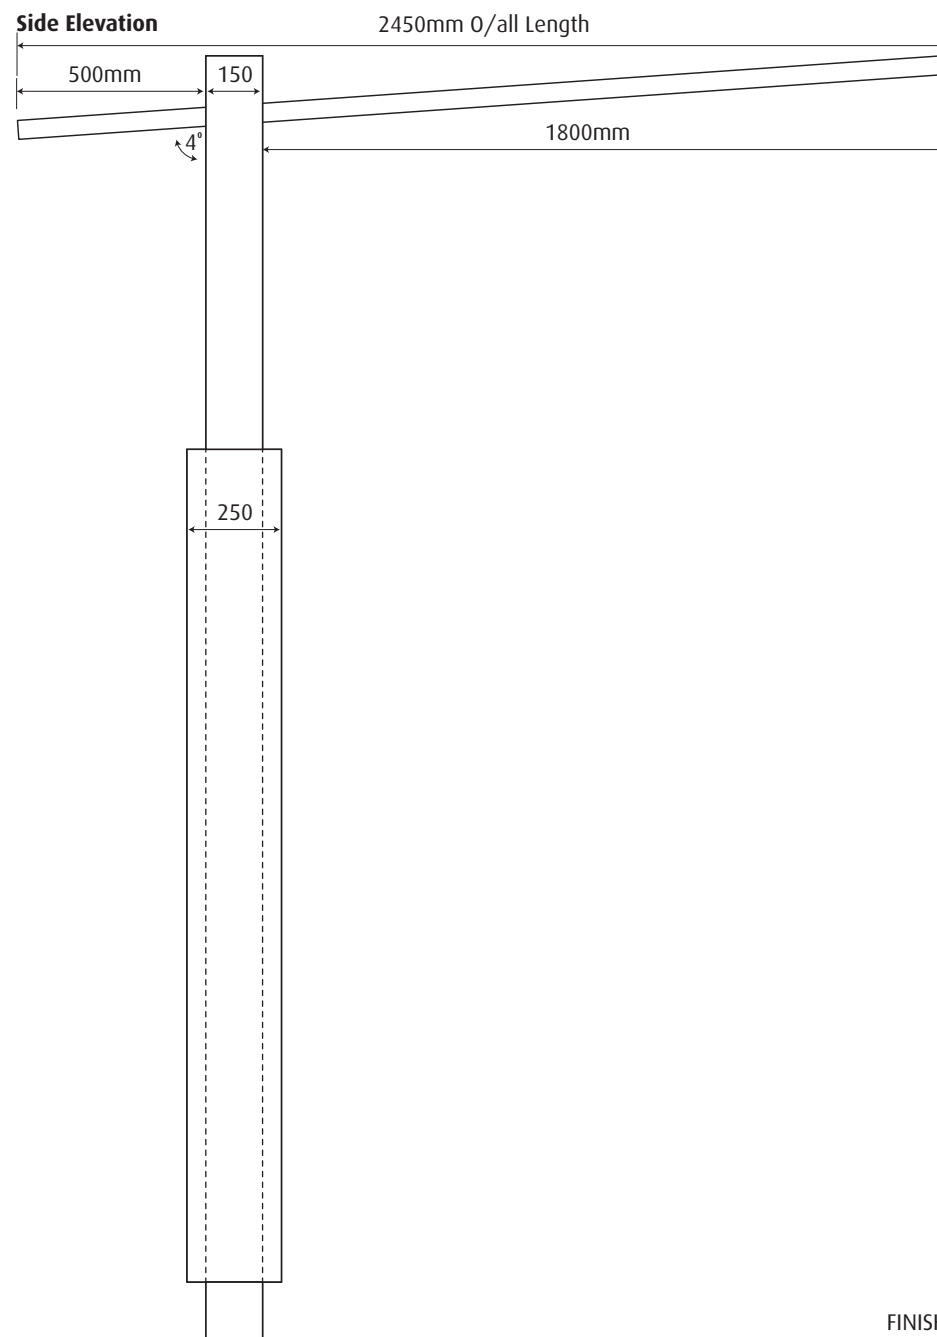


All site dimensions to be verified prior to manufacture.
Do not scale from this drawing
Copyright 2010. This document is the property of Nis Signs (Leicester) Ltd and must not be used, reproduced or disclosed to any persons without the written consent of Nis Signs (Leicester) Ltd.

7


1 Off 3 Door Digital Menu Board - 1:20

1 Off 5 door menu panel finished to match RAL 7021, Black Grey with a 10% sheen
Having 3 LCD displays Housed within.

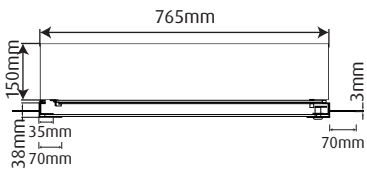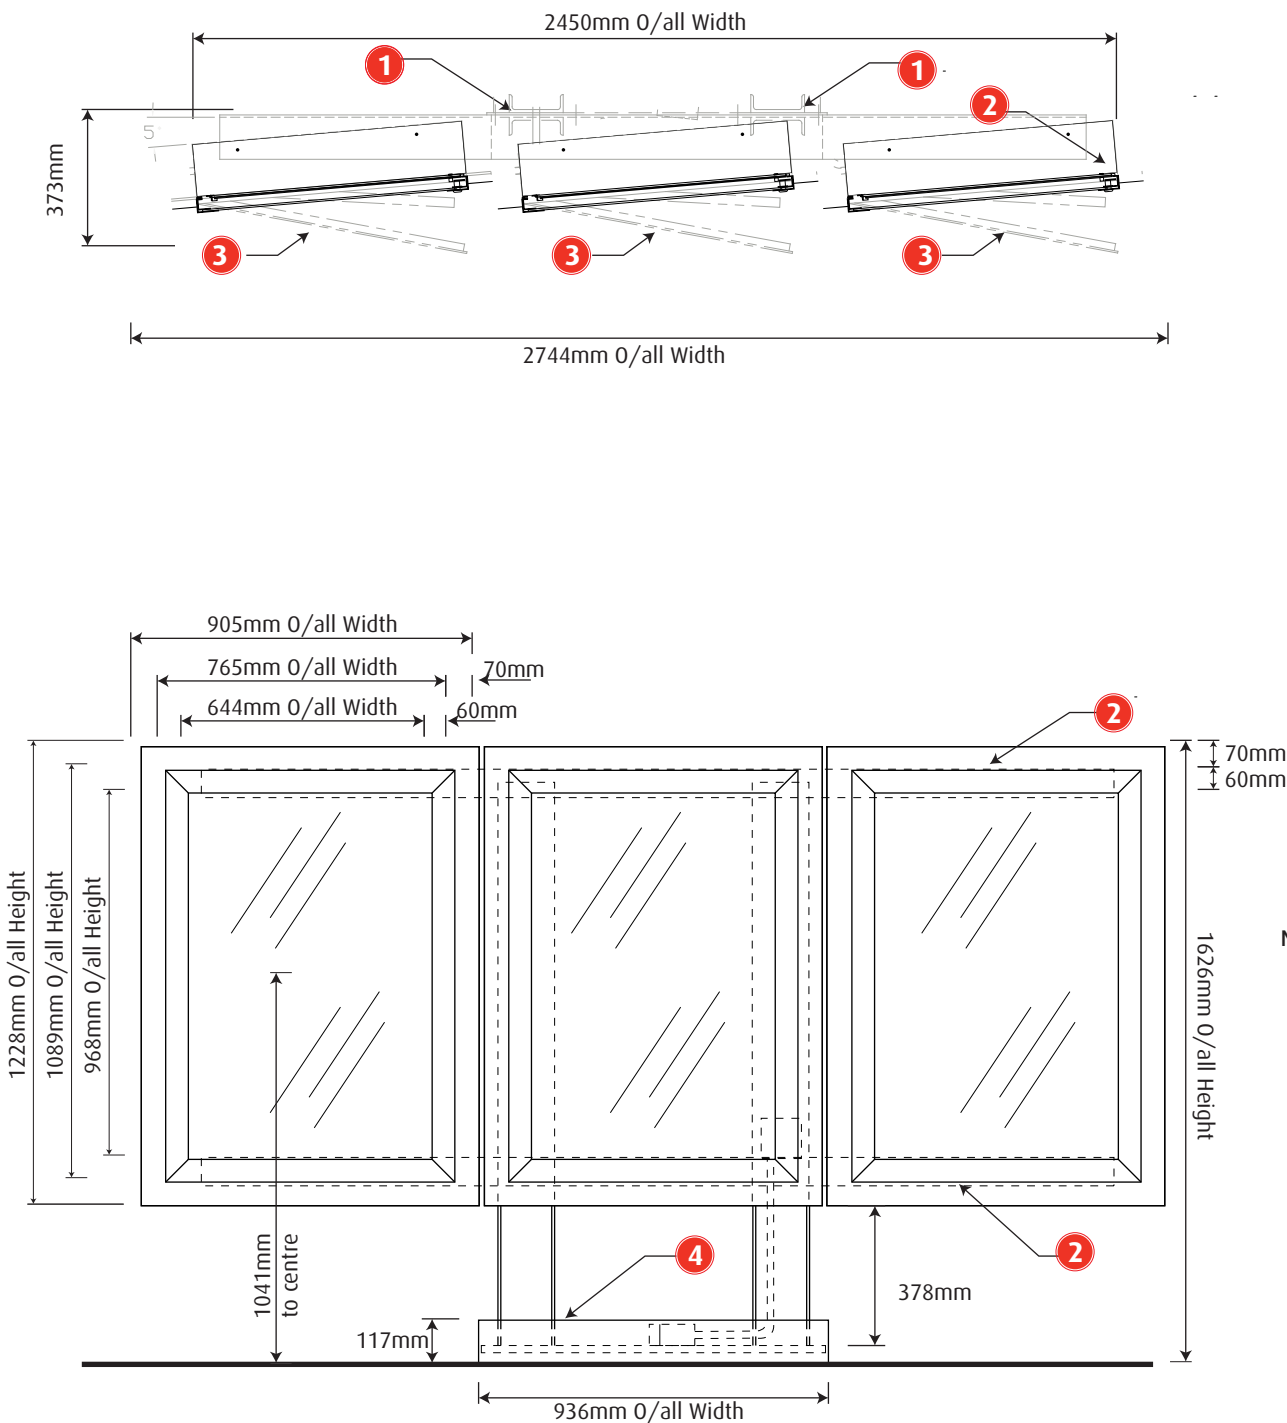

Key

- 1 Two, C6x10.5 Steel Posts
- 2 Two, 127mm x 76mm x 6.35mm Steel support angles (Bolted to welded 6.35mm Steel Crossbars)
- 3 Three, Extruded aluminium menu boards. Each housing LCD displays for Menu presentation 450 Cdm2
- 4 Welded aluminium base cover
- 5 Two side mount locks per Menuboard

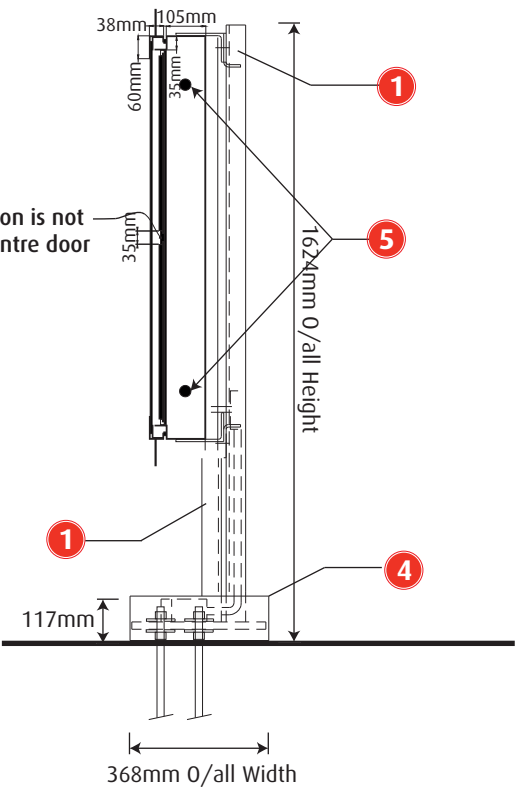

NIS SIGNS (LEICESTER) LTD
65 OAKLAND ROAD, LEICESTER, LE2 6AN.
Tel: 0116 270 6228. Fax: 0116 270 3347
Email: info@signs-nis.co.uk
Web: www.signs-nis.co.uk

Client: Starbucks Coffee

Address: Starbucks Coffee

Drawing No: 16-159 - Starbucks - Digital

Job Location: universal/jobs/Starbucks/

Drawn By: JE

Checked By:

Rev No: Rev E

Scale: As stated @ A3




Date: 16/06/2017

Revision Notes: 1) Initial issue

All site dimensions to be verified prior to manufacture.
Do not scale from this drawing
Copyright 2010. This document is the property of Nis Signs (Leicester) Ltd and must not be used, reproduced or disclosed to any persons without the written consent of Nis Signs (Leicester) Ltd.

8

S XS01 | 2 Off Small Mesh Directionals - 1:20
2 Off 820mm High Small mesh directionals finished to match Flat Black c/w 3mm thick Aluminium powder coated White 'Chevrons' to the front elevation only.

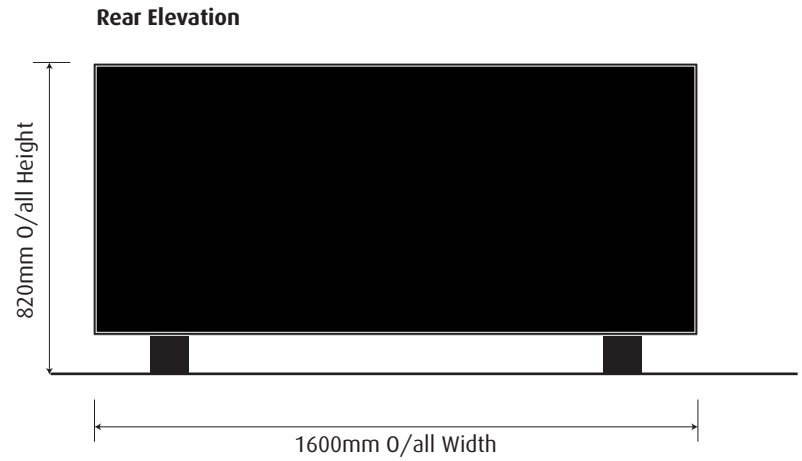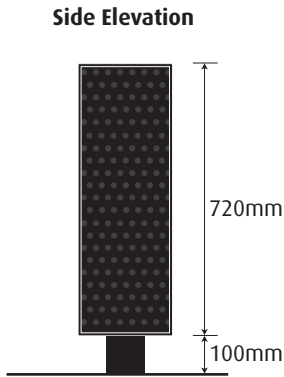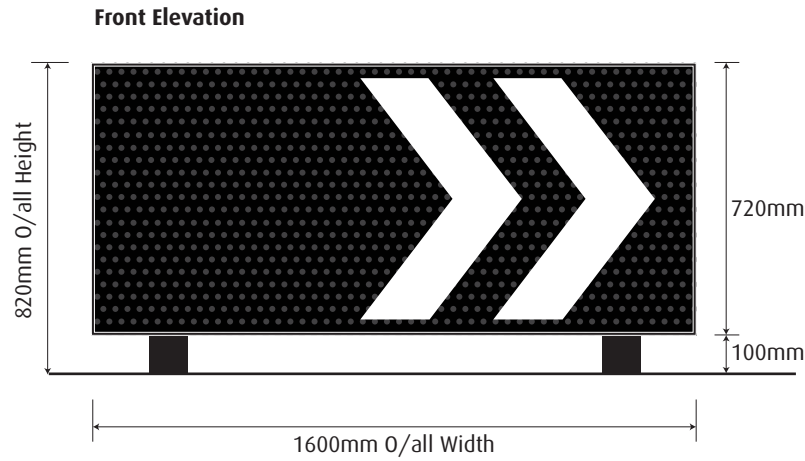

Perspective View



NIS SIGNS (LEICESTER) LTD
65 OAKLAND ROAD, LEICESTER, LE2 6AN.
Tel: 0116 270 6228. Fax: 0116 270 3347
Email: info@signs-nis.co.uk
Web: www.signs-nis.co.uk

Client: Starbucks Coffee

Address: Starbucks Coffee
Ruberry

Drawing No: 16-159 - Starbucks - Ruberry - Rev D

Job Location: universal/jobs/Starbucks/Ruberry

Drawn By: AH

Checked By:

Rev No: Rev D

Scale: As stated @ A3

Date: 29/04/2016



Revision Notes: 1) Initial issue
2) Addition of 5000mm centre line - TN
3) Design alterations
4) Design and layout changes

All site dimensions to be verified prior to manufacture.
Do not scale from this drawing
Copyright 2010. This document is the property of Nis Signs (Leicester) Ltd and must not be used, reproduced or disclosed to any persons without the written consent of Nis Signs (Leicester) Ltd.

9

S XS01 | 1 Off Welcome Mesh Directional - 1:20

1 Off 1250mm High 'Welcome' 10mm thick
All directionals finished to match Flat Black c/w 3mm thick Aluminium powder coated White 'Chevrons'
to the front elevation only.

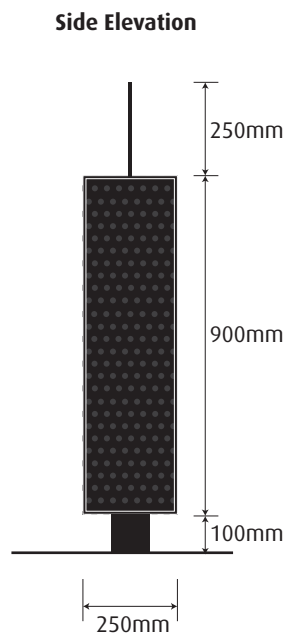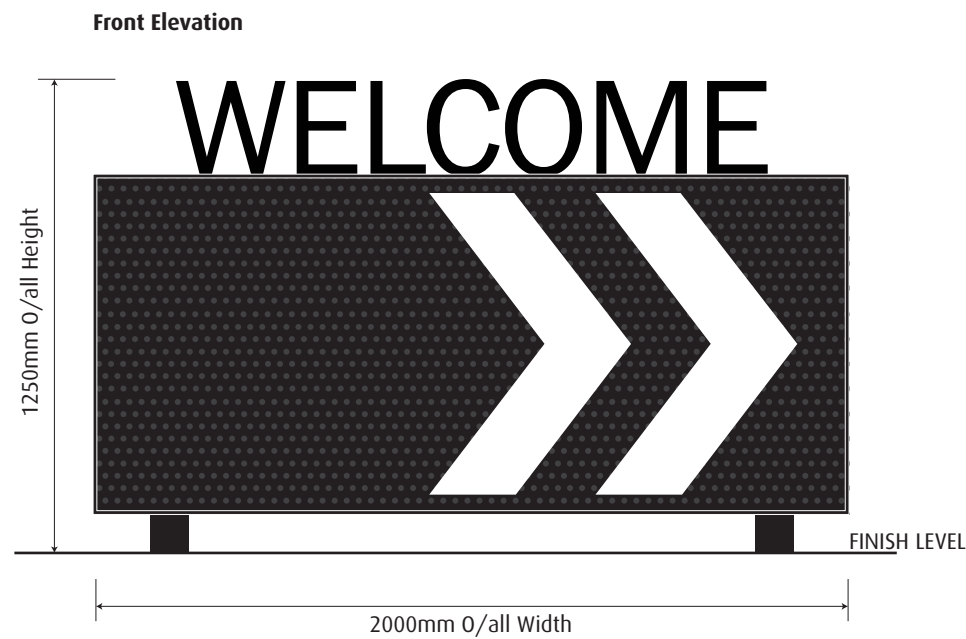

NIS SIGNS (LEICESTER) LTD
65 OAKLAND ROAD, LEICESTER, LE2 6AN.
Tel: 0116 270 6228. Fax: 0116 270 3347
Email: info@signs-nis.co.uk
Web: www.signs-nis.co.uk

Client: Starbucks Coffee

Address: Starbucks Coffee
Ruberry

Drawing No: 16-159 - Starbucks - Ruberry - Rev D

Job Location: universal/jobs/Starbucks/Ruberry

Drawn By: AH

Checked By:

Rev No: Rev D

Scale: As stated @ A3

Date: 29/04/2016

Revision Notes: 1) Initial issue
2) Addition of 5000mm centre line - TN
3) Design alterations
4) Design and layout changes

All site dimensions to be verified prior to manufacture.
Do not scale from this drawing
Copyright 2010. This document is the property of Nis Signs (Leicester) Ltd and must not be used, reproduced or disclosed to any persons without the written consent of Nis Signs (Leicester) Ltd.

10

C XGM02 | 1 Off Illuminated Entrance Hanging Sign - 1:10


1 Off 2800mm x 300mm folded and fabricated aluminium signcase finished satin white.
Face tray with fret cut apertures and push through 10mm thick opal acrylic letters c/w aluminium faces finished satin black.
Internally illuminated via LED's mounted within signcase.

Note: Mounted to the underside of the entrance canopy by aluminium box sections finished Satin Black.

Front Elevation



Side Elevation

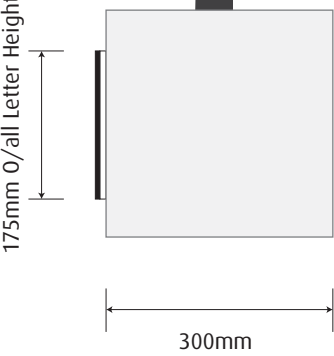

Proposed Location



NIS SIGNS (LEICESTER) LTD
65 OAKLAND ROAD, LEICESTER, LE2 6AN.
Tel: 0116 270 6228. Fax: 0116 270 3347
Email: info@signs-nis.co.uk
Web: www.signs-nis.co.uk

Client: Starbucks Coffee

Address: Starbucks Coffee
Ruberry

Drawing No: 16-159 - Starbucks - Ruberry - Rev D

Job Location: universal/jobs/Starbucks/Ruberry

Drawn By: AH

Checked By:

Rev No: Rev D

Scale: As stated @ A3

Date: 29/04/2016

Revision Notes: 1) Initial issue
2) Addition of 5000mm centre line - TN
3) Design alterations
4) Design and layout changes

All site dimensions to be verified prior to manufacture.
Do not scale from this drawing
Copyright 2010. This document is the property of Nis Signs (Leicester) Ltd and must not be used, reproduced or disclosed to any persons without the written consent of Nis Signs (Leicester) Ltd.


11 C XGM01 | 1 Off Illuminated Canopy Sign - 1:20
1 Off 4000mm x 430mm folded and fabricated aluminium signcase finished satin white.
Face tray with fret cut apertures and push through 10mm thick opal acrylic letters c/w aluminium faces finished satin black.
Internally illuminated via LED's mounted within signcase.

Note: Mounted to canopy roof by support frame finished Satin Black.



12

C XGM03 | 2 Off Drive Thru Lettering - 1:10
2 Off 500mm high letters, 70mm deep built up Acrylic letters. 3mm thick 050 Opal acrylic returns, c/w 5mm thick 050 Opal acrylic face. Internally illuminated via LED's mounted within letter, fixed to 3mm thick aluminium backs painted satin white. Mounted to mesh panels by others.

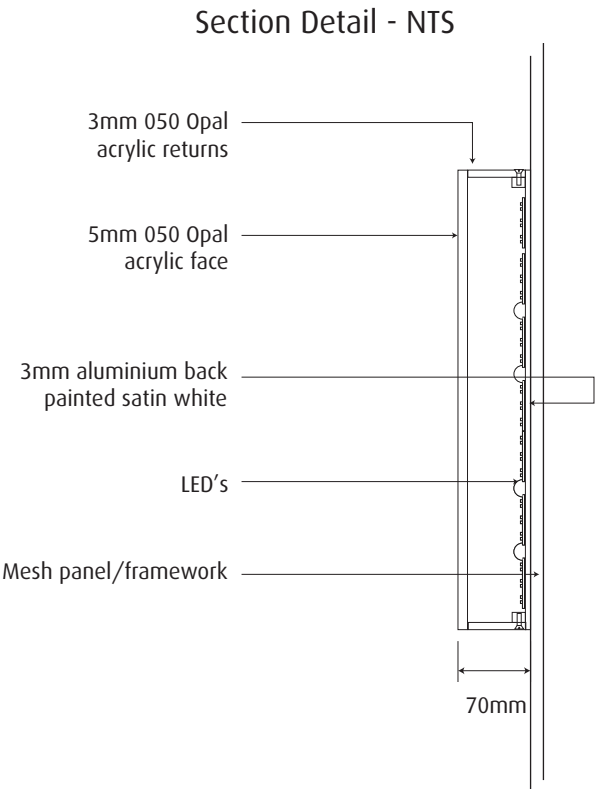

Proposed Location



Proposed Location



NIS SIGNS (LEICESTER) LTD
65 OAKLAND ROAD, LEICESTER, LE2 6AN.
Tel: 0116 270 6228. Fax: 0116 270 3347
Email: info@signs-nis.co.uk
Web: www.signs-nis.co.uk

Client: Starbucks Coffee

Address: Starbucks Coffee
Ruberry

Drawing No: 16-159 - Starbucks - Ruberry - Rev D

Job Location: universal/jobs/Starbucks/Ruberry

Drawn By: AH

Checked By:

Rev No: Rev D

Scale: As stated @ A3

Date: 29/04/2016




Revision Notes: 1) Initial issue
2) Addition of 5000mm centre line - TN
3) Design alterations
4) Design and layout changes

All site dimensions to be verified prior to manufacture.
Do not scale from this drawing
Copyright 2010. This document is the property of Nis Signs (Leicester) Ltd and must not be used, reproduced or disclosed to any persons without the written consent of Nis Signs (Leicester) Ltd.

13

S XS01 | 4 Off Small Mesh Directionals - 1:20

4 Off 820mm High Small mesh directionals finished to match Flat Black c/w 3mm thick Aluminium powder coated White 'Chevrons' to the front elevation only.

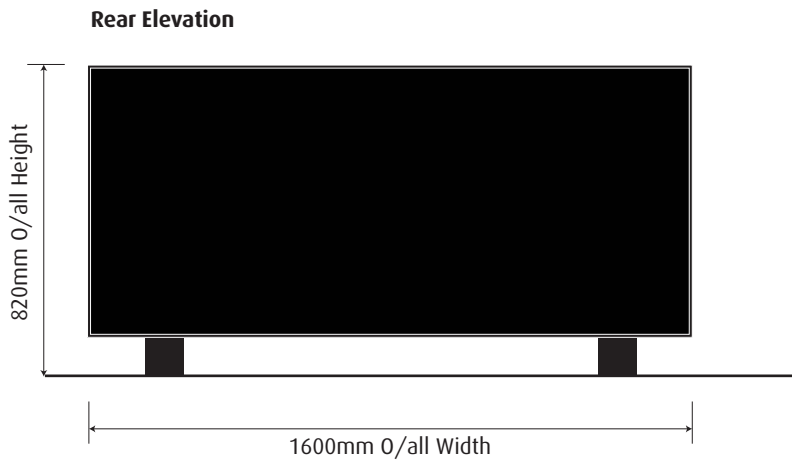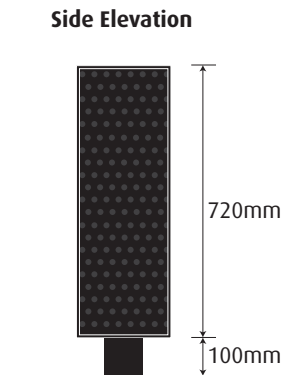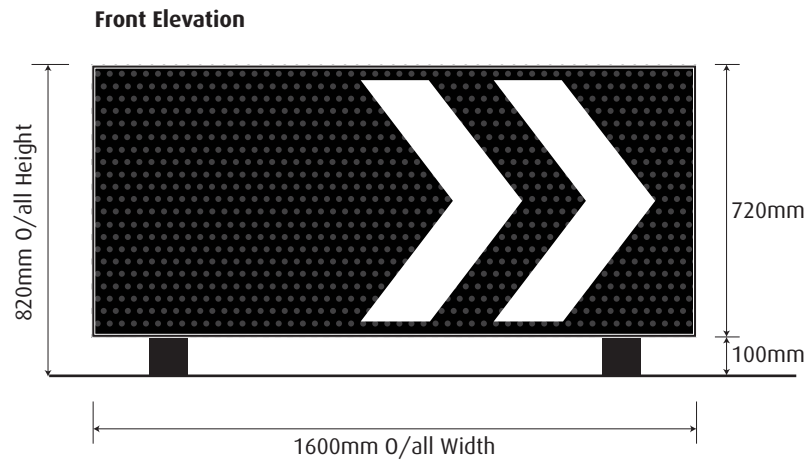

Perspective View



NIS SIGNS (LEICESTER) LTD
65 OAKLAND ROAD, LEICESTER, LE2 6AN.
Tel: 0116 270 6228. Fax: 0116 270 3347
Email: info@signs-nis.co.uk
Web: www.signs-nis.co.uk

Client: Starbucks Coffee

Address: Starbucks Coffee
Ruberry

Drawing No: 16-159 - Starbucks - Ruberry - Rev D

Job Location: universal/jobs/Starbucks/Ruberry

Drawn By: AH

Checked By:

Rev No: Rev D

Scale: As stated @ A3


Date: 29/04/2016

Revision Notes: 1) Initial issue
2) Addition of 5000mm centre line - TN
3) Design alterations
4) Design and layout changes

All site dimensions to be verified prior to manufacture.
Do not scale from this drawing
Copyright 2010. This document is the property of Nis Signs (Leicester) Ltd and must not be used, reproduced or disclosed to any persons without the written consent of Nis Signs (Leicester) Ltd.

14

C XGM04 | 2 Off 1500mm Illuminated Siren Logo - 1:10
Single sided internally illuminated 1500mm DIA aluminium sign carcass with rim and return face tray, 35mm trim to accept 5mm opal 050 acrylic roundel in rear with applied Starbucks Green Siren logo to face.
Sign illuminated by LED's positioned on back of aluminium carcass
Sign painted White inside and Satin Black Outside.

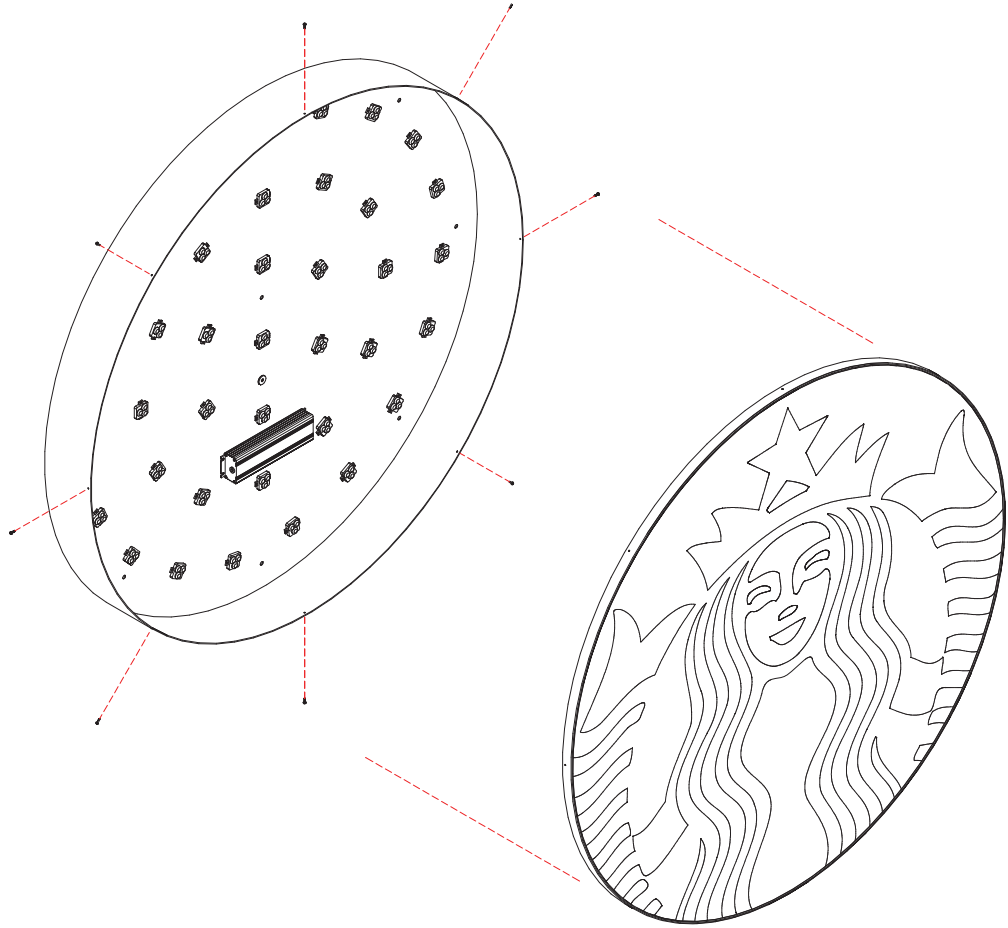

Proposed Location



NIS SIGNS (LEICESTER) LTD
65 OAKLAND ROAD, LEICESTER, LE2 6AN.
Tel: 0116 270 6228. Fax: 0116 270 3347
Email: info@signs-nis.co.uk
Web: www.signs-nis.co.uk

Client: Starbucks Coffee

Address: Starbucks Coffee
Ruberry

Drawing No: 16-159 - Starbucks - Ruberry - Rev D

Job Location: universal/jobs/Starbucks/Ruberry

Drawn By: AH

Checked By:

Rev No: Rev D

Scale: As stated @ A3


Date: 29/04/2016

Revision Notes: 1) Initial issue
2) Addition of 5000mm centre line - TN
3) Design alterations
4) Design and layout changes

All site dimensions to be verified prior to manufacture.
Do not scale from this drawing
Copyright 2010. This document is the property of Nis Signs (Leicester) Ltd and must not be used, reproduced or disclosed to any persons without the written consent of Nis Signs (Leicester) Ltd.

15

S XS01 | 2 Off Small Mesh Directionals - 1:20
2 Off 820mm High Small mesh directionals finished to match Flat Black c/w 3mm thick Aluminium powder coated White 'Chevrons' to the front elevation only.

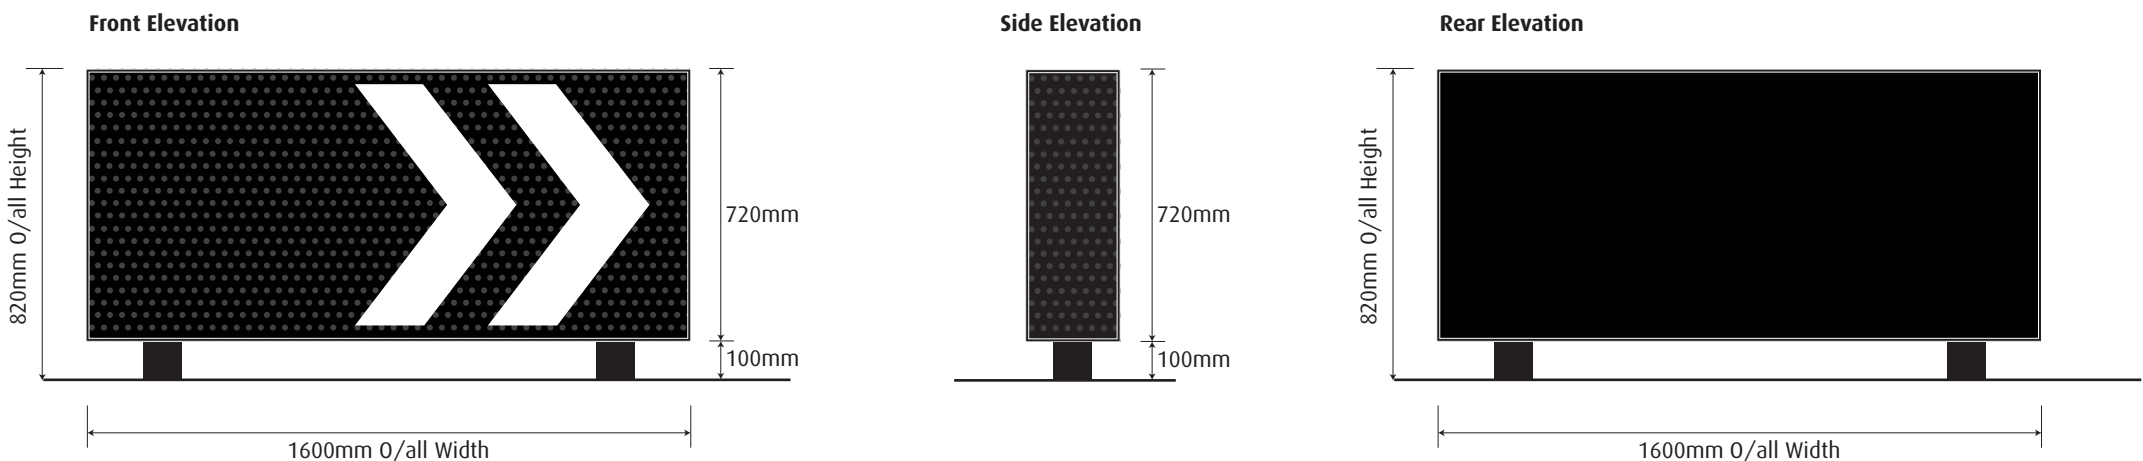

- 16

S XS02


| 1 Off Thank You Mesh Directional - 1:20
- 1 Off 1250mm High 'Thank You' 10mm thick

All directionals finished to match Flat Black c/w 3mm thick Aluminium powder coated White 'Chevrons' to the front elevation only.

Front Elevation



Side Elevation

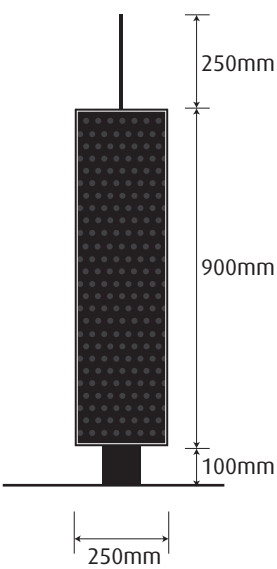


Rear Elevation



Perspective View



17 S 14091 | 1 Off 1500 High Thank You Sign - 1:10
1 Off 1500mm Double sided entrance directional sign
internally illuminated via LED's.

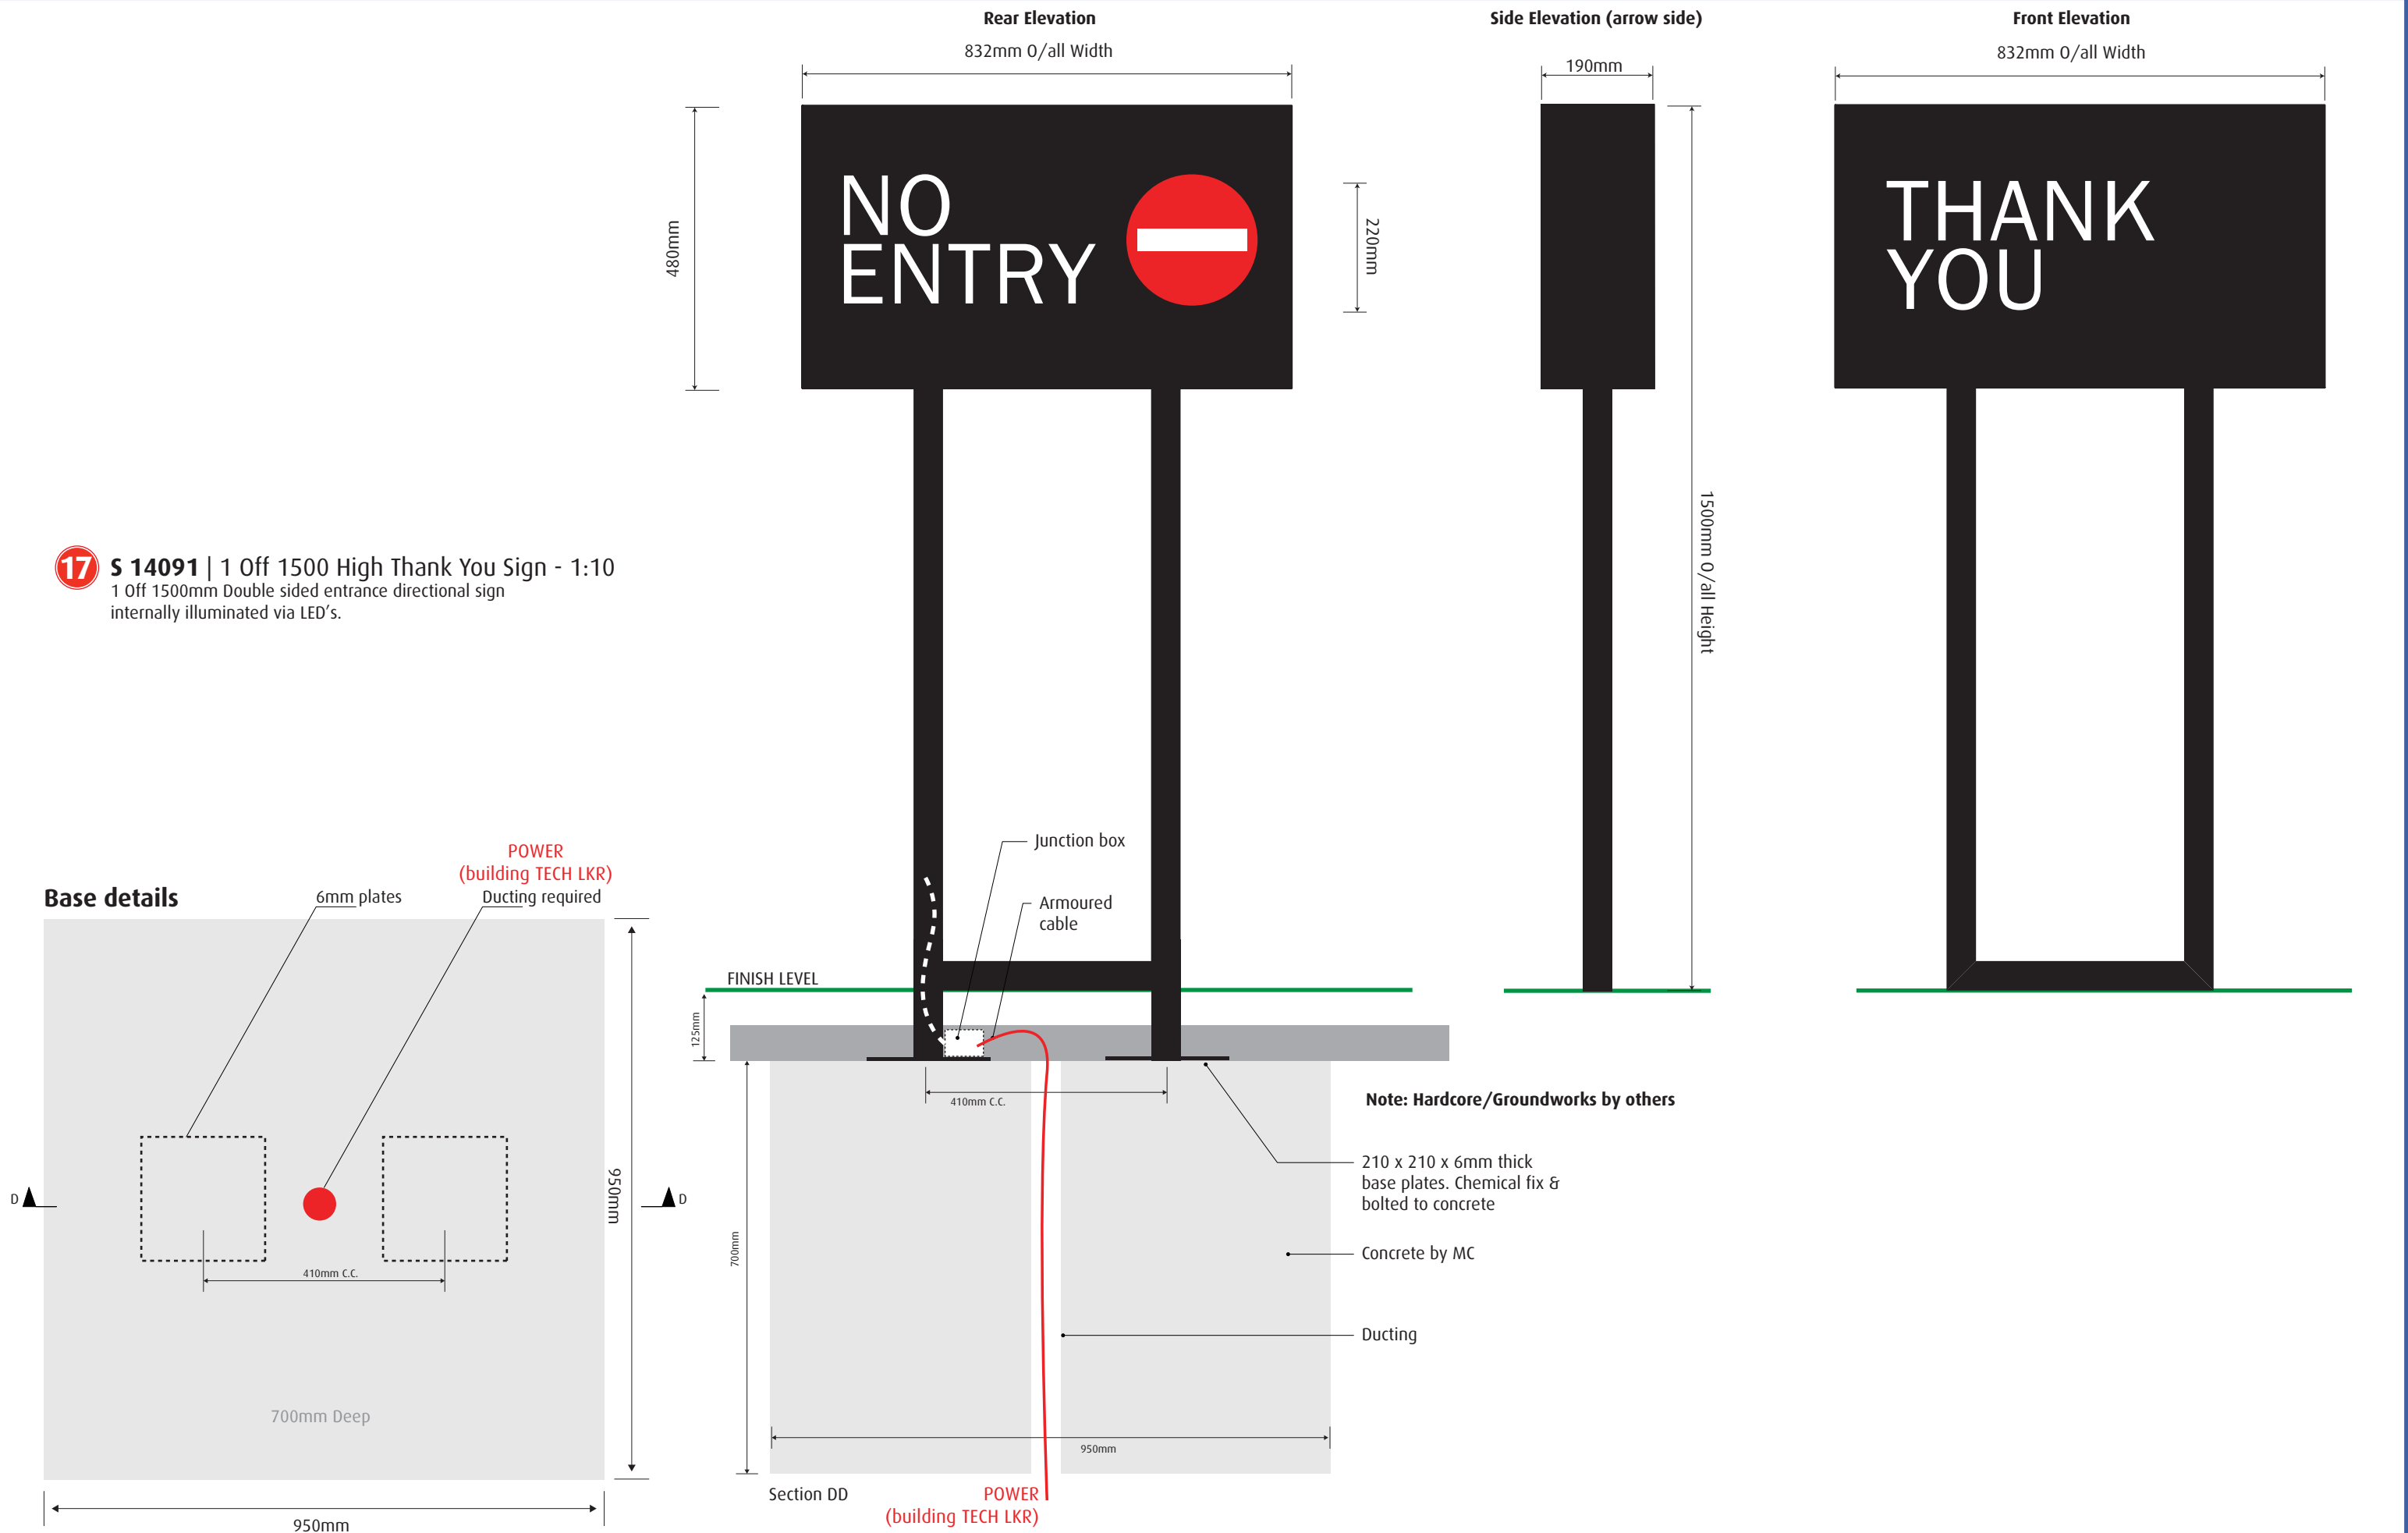

NIS SIGNS (LEICESTER) LTD
65 OAKLAND ROAD, LEICESTER, LE2 6AN.
Tel: 0116 270 6228. Fax: 0116 270 3347
Email: info@signs-nis.co.uk
Web: www.signs-nis.co.uk

Client: Starbucks Coffee

Address: Starbucks Coffee
Ruberry

Drawing No: 16-159 - Starbucks - Ruberry - Rev D

Job Location: universal/jobs/Starbucks/Ruberry

Drawn By: AH

Checked By:

Rev No: Rev D

Scale: As stated @ A3

Date: 29/04/2016


Revision Notes: 1) Initial issue
2) Addition of 5000mm centre line - TN
3) Design alterations
4) Design and layout changes

All site dimensions to be verified prior to manufacture.
Do not scale from this drawing
Copyright 2010. This document is the property of Nis Signs (Leicester) Ltd and must not be used, reproduced or disclosed to any persons without the written consent of Nis Signs (Leicester) Ltd.

18

S 0000 | Window Manifestation Sets - 1:2

16 metre strip of 80mm Dia. Self applied frosted vinyls reverse applied to glass windows on doors.
Install sets at 1500mm high from floor level and second set fitted 750mm from floor level.

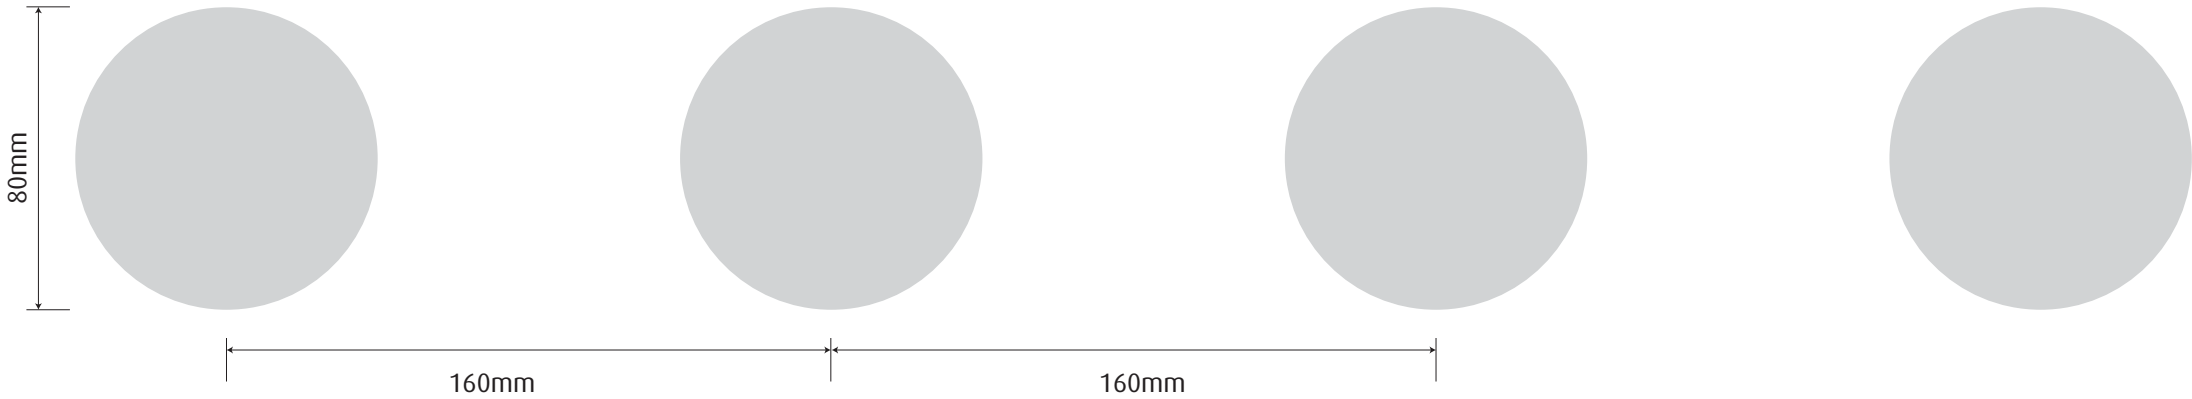

NIS SIGNS (LEICESTER) LTD
65 OAKLAND ROAD, LEICESTER, LE2 6AN.
Tel: 0116 270 6228. Fax: 0116 270 3347
Email: info@signs-nis.co.uk
Web: www.signs-nis.co.uk

Client: Starbucks Coffee

Address: Starbucks Coffee
Ruberry

Drawing No: 16-159 - Starbucks - Ruberry - Rev D

Job Location: universal/jobs/Starbucks/Ruberry

Drawn By: AH

Checked By:

Rev No: Rev D

Scale: As stated @ A3

Date: 29/04/2016

Revision Notes: 1) Initial issue
2) Addition of 5000mm centre line - TN
3) Design alterations
4) Design and layout changes

All site dimensions to be verified prior to manufacture.
Do not scale from this drawing
Copyright 2010. This document is the property of Nis Signs (Leicester) Ltd and must not be used, reproduced or disclosed to any persons without the written consent of Nis Signs (Leicester) Ltd.