




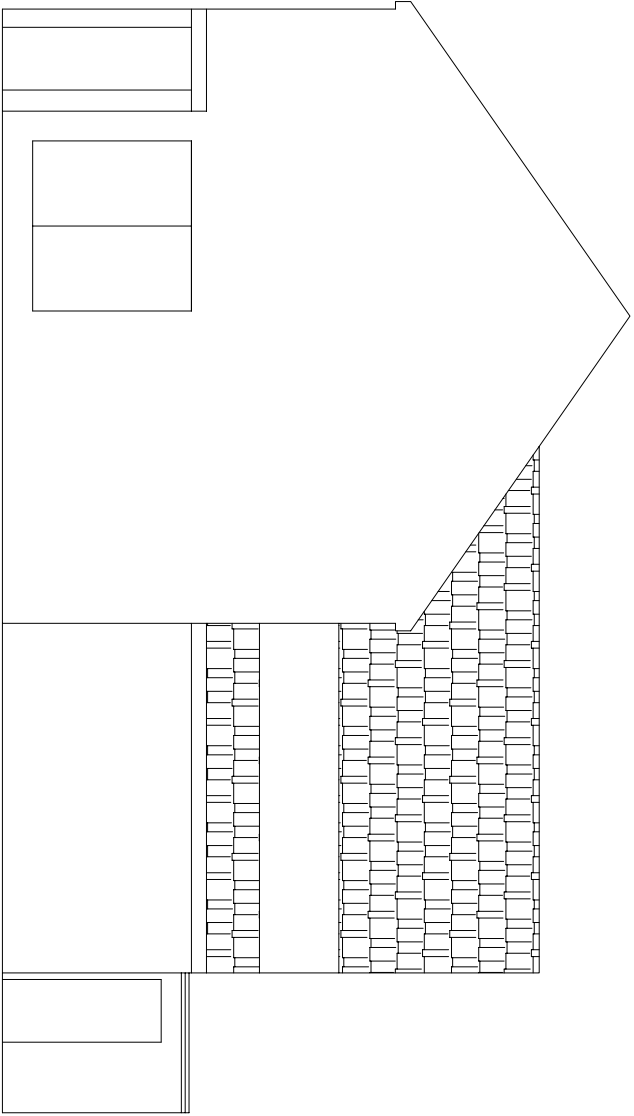


EXISTING SIDE ELEVATION

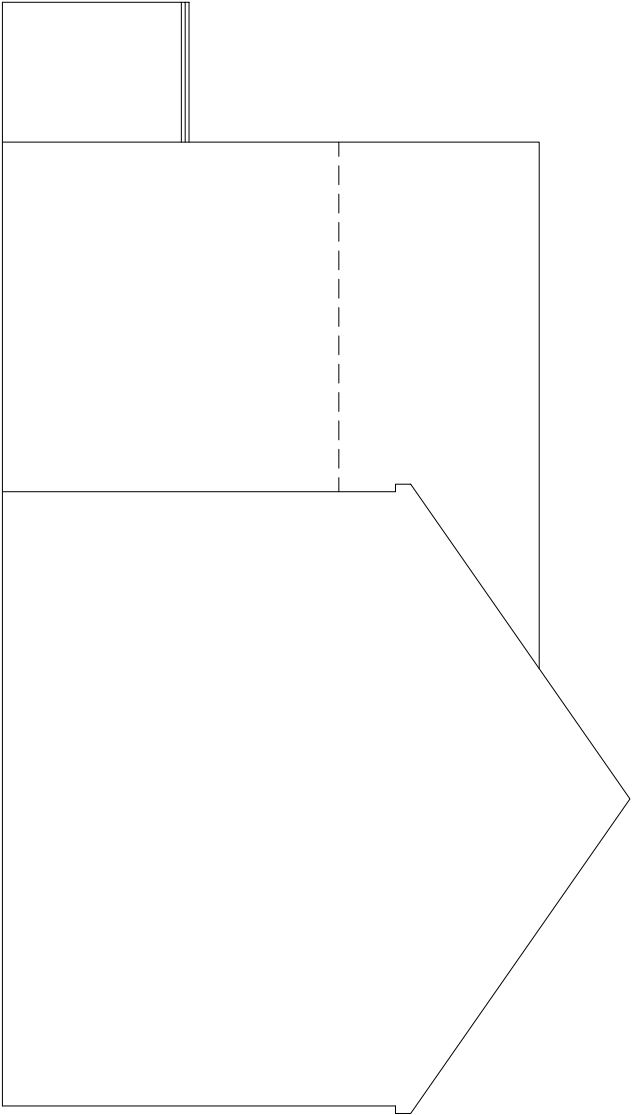


EXISTING SIDE ELEVATION

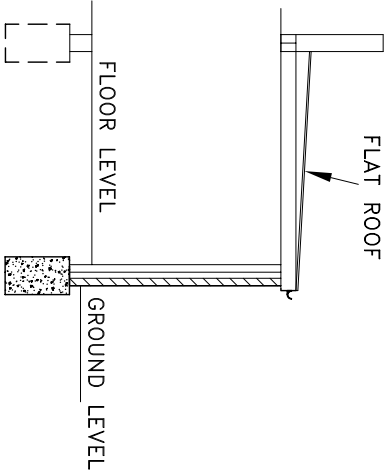

SECTION

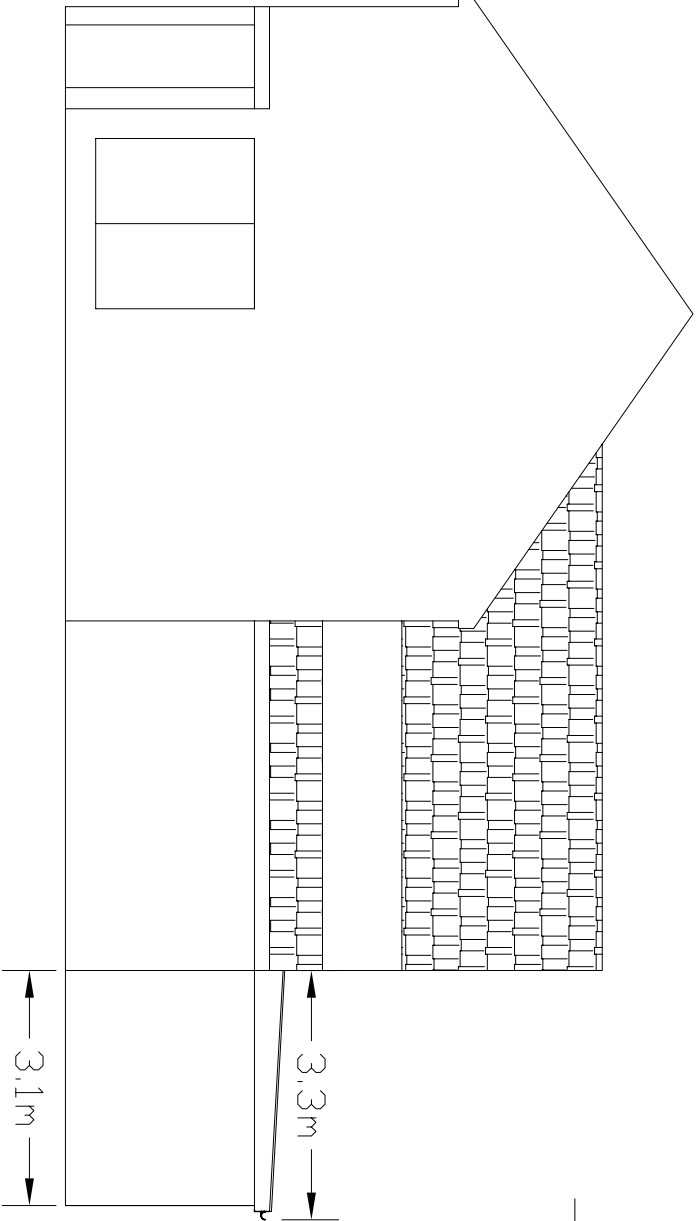

PROPOSED SIDE ELEVATION

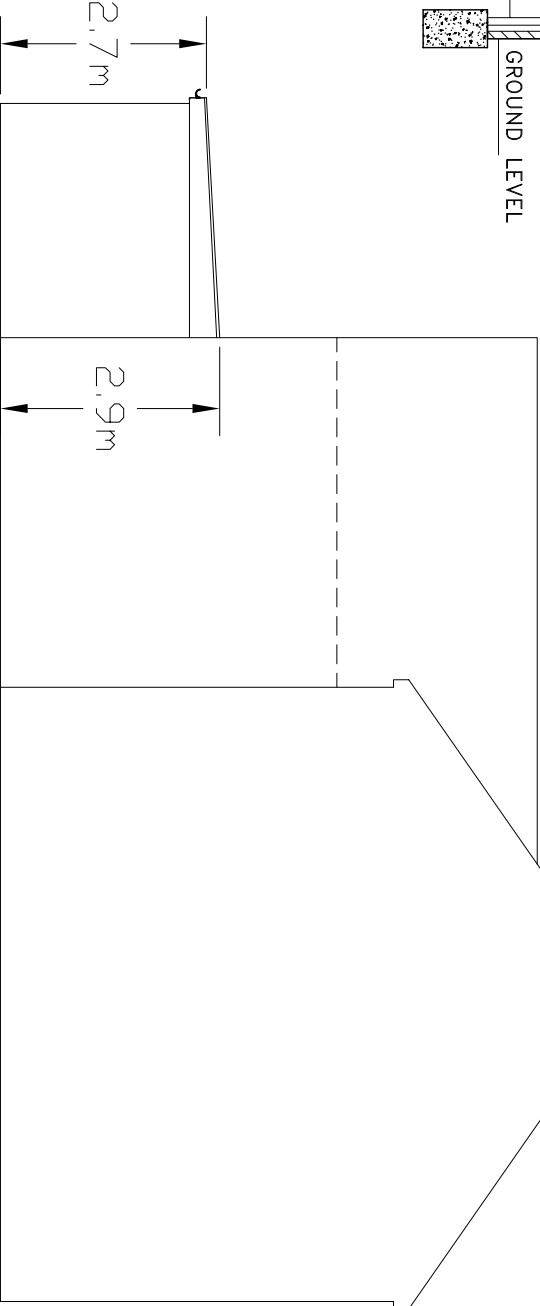

PROPOSED SIDE ELEVATION

NOTES;

DO NOT SCALE THE DRAWING DIMENSIONS ARE BE CHECKED AND CONFIRMED BEFORE CONSTRUCTION PHASE.

ALL NEW EXTERNAL MATERIALS TO MATCH, AS CLOSE AS POSSIBLE, TO EXISTING EXTERNAL MATERIALS.

THE CLIENT IS RESPONSIBLE FOR PARTY WALL AGREEMENT OR ISSUES RELATING TO PARTY WALL

ALL STRUCTURAL ELEMENTS ARE TO BE DESIGNED AND SPECIFIED BY THE STRUCTURAL ENGINEER.

Project		Drawing Title		Scale
PROPOSED SINGLE STOREY REAR EXTENSION AT 79 ROCKINGHAM ROAD UXBRIDGE UB8 2UA		SIDE ELEVATIONS AND SECTION		1:100@A3
				Date
				Drawing No.
				79/RD/02

