




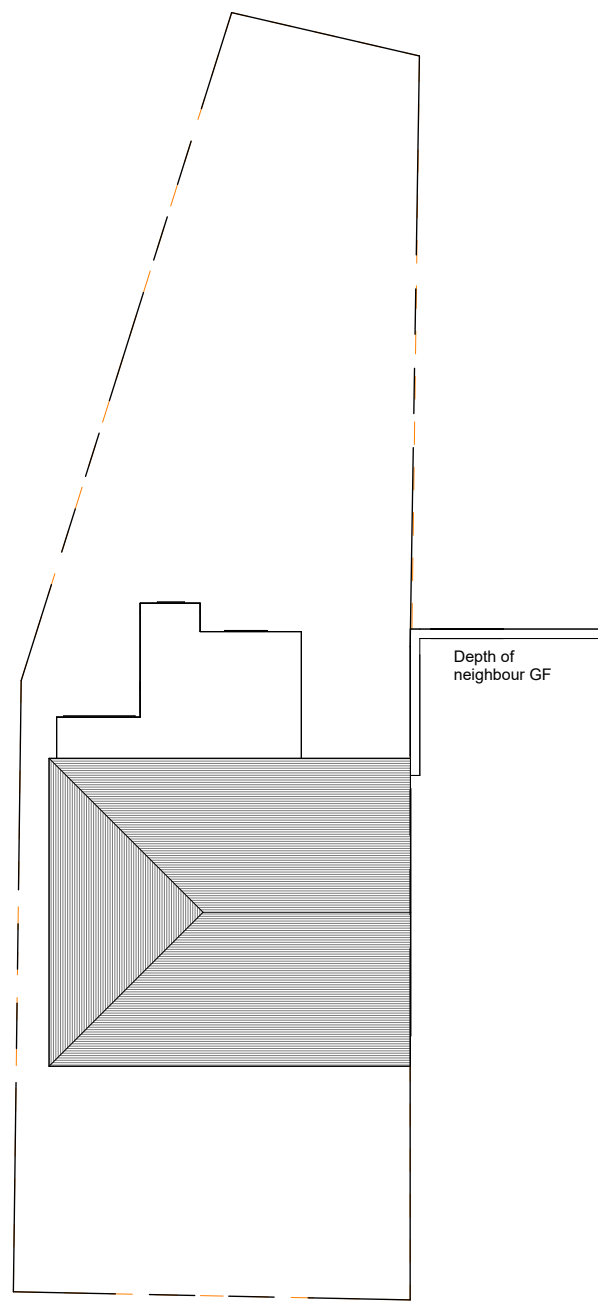

1 Site Plan
1 : 200

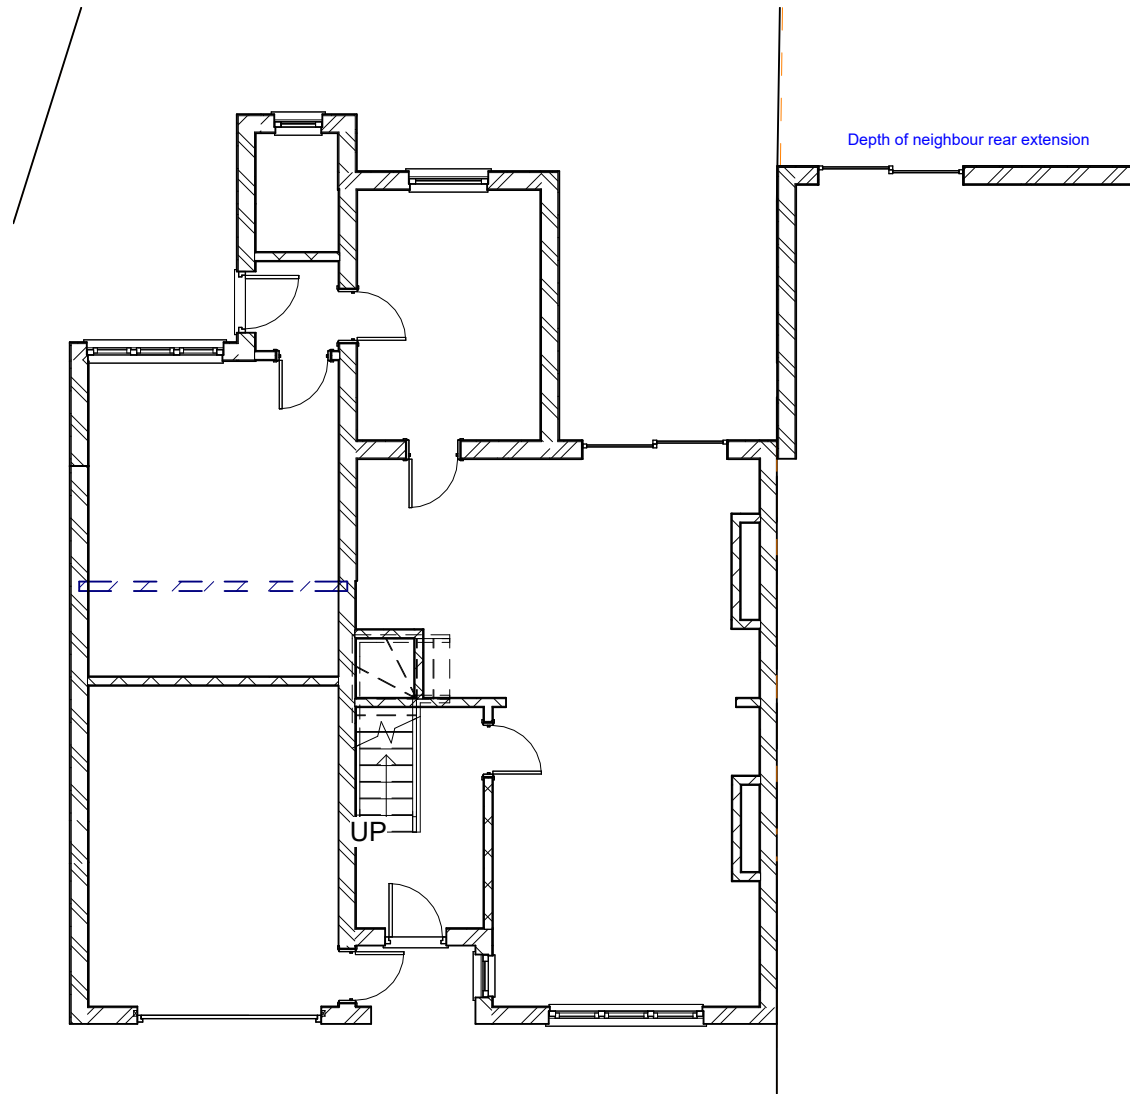


2 Ground Floor
1 : 100

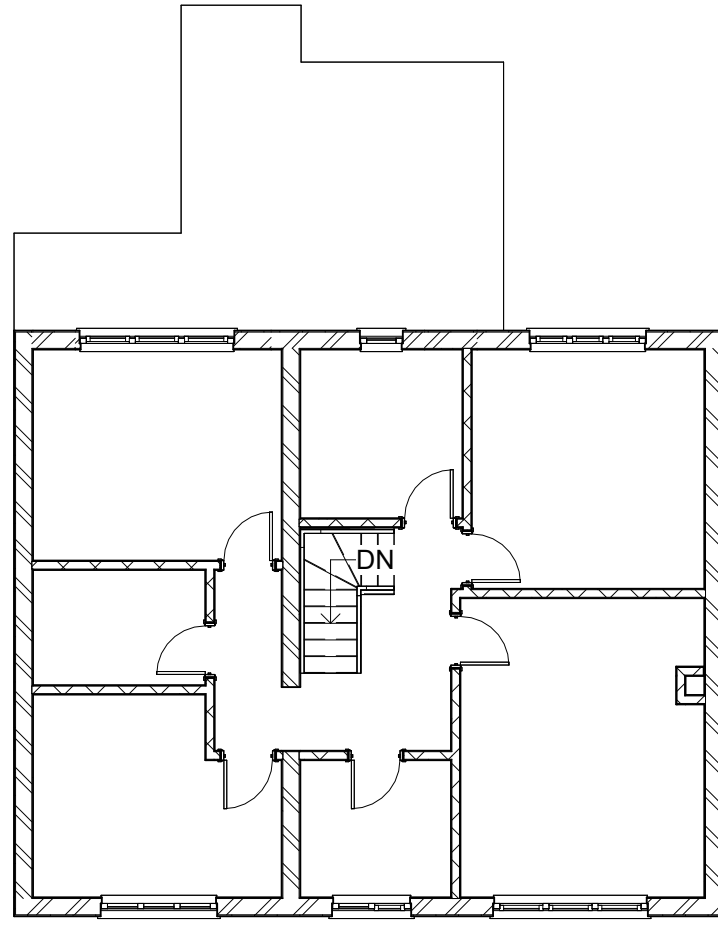

3 First Floor
1 : 100




4 Front Elevation
1 : 100

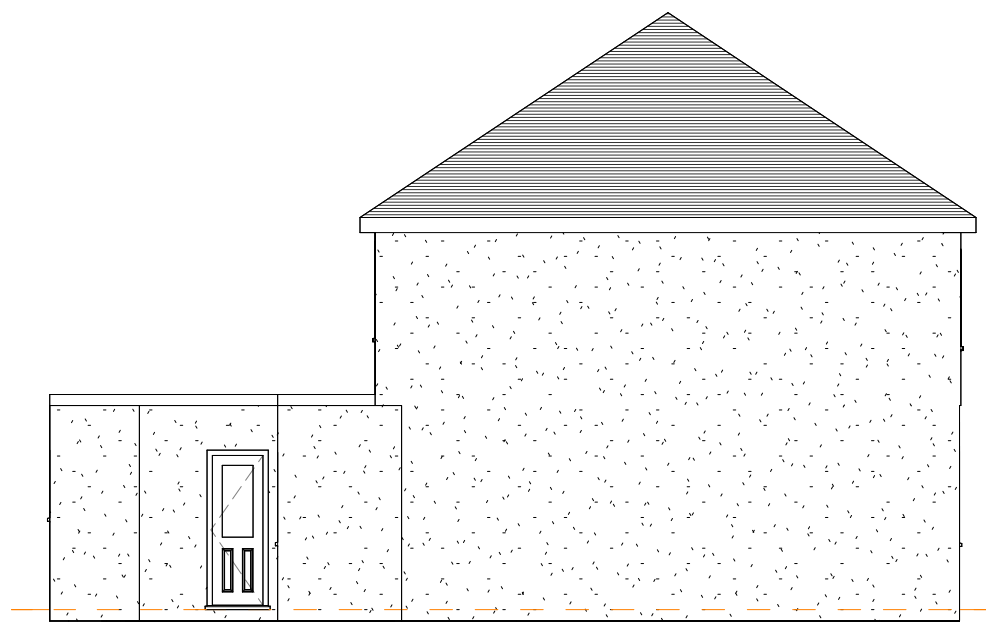

5 Left Elevation
1 : 100



6 Rear Elevatin
1 : 100

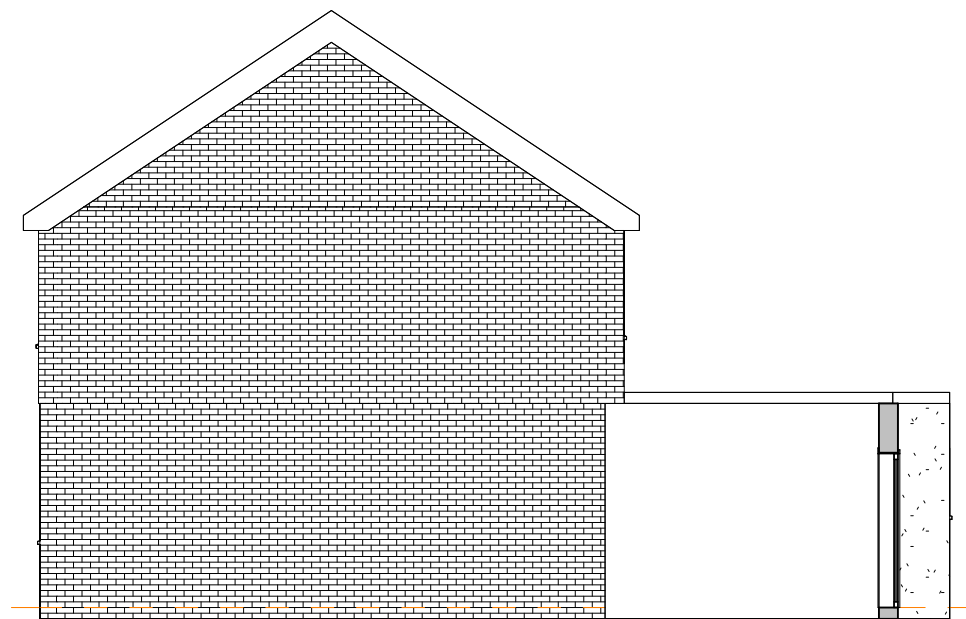


7 Right Elevation
1 : 100




Design | Project Management | Build
info@origincustomhomes.com
www.origincustomhomes.com

Amit Kakkar	
1 Croiser Road - Ickenham	
Existing	
07/04/2022 10:29:00 AM	A101
Scale (iso - A1)	
1:50	0 2.5 5 m
1:100	0 5 10 m
1:200	0 10 20 m


General Notes:
The contractor must check all dimensions on site before commencing work and discrepancies must be immediately brought to the attention of Origin Custom Homes.
All work must conform to current building regulations. All alterations are subject to approval.
These drawings are to be used in conjunction with all other drawings and specifications. All dimensions are to be taken from the face of the work unless otherwise stated.
The drawings are not to be reproduced or used in any way without the written consent of Origin Custom Homes. All intellectual property remains the property of Origin Custom Homes.

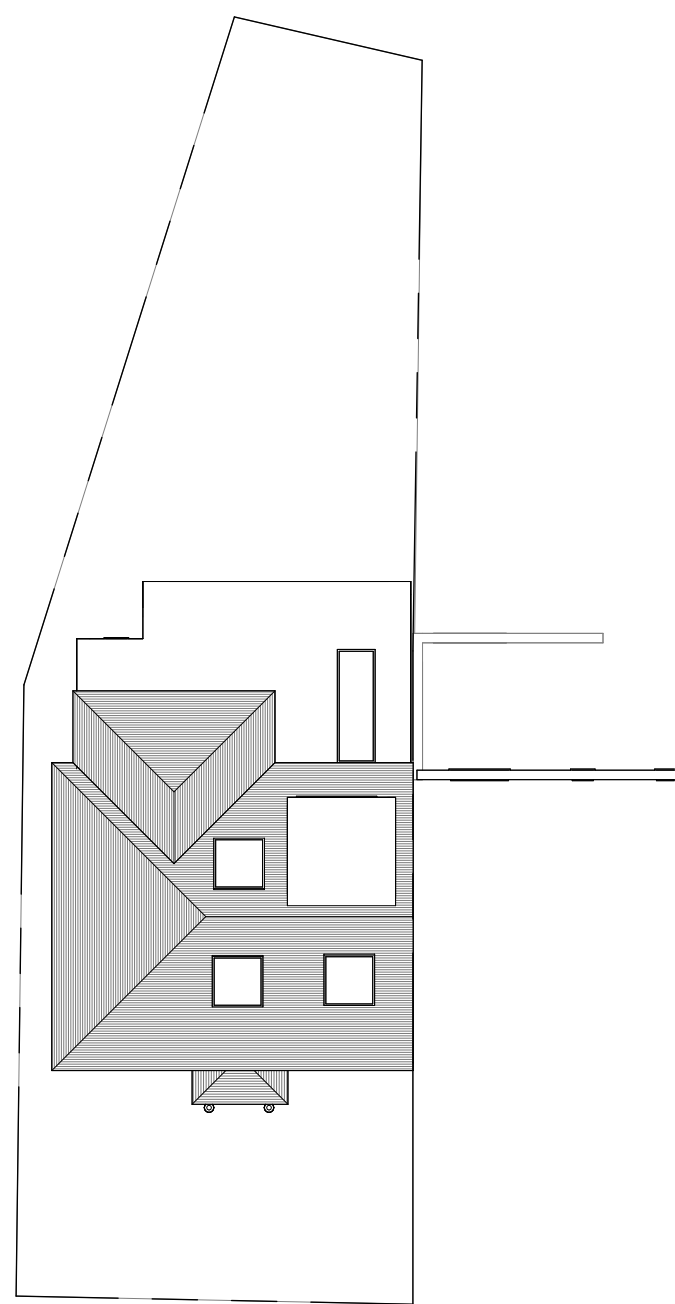


1 Site Plan
1:200

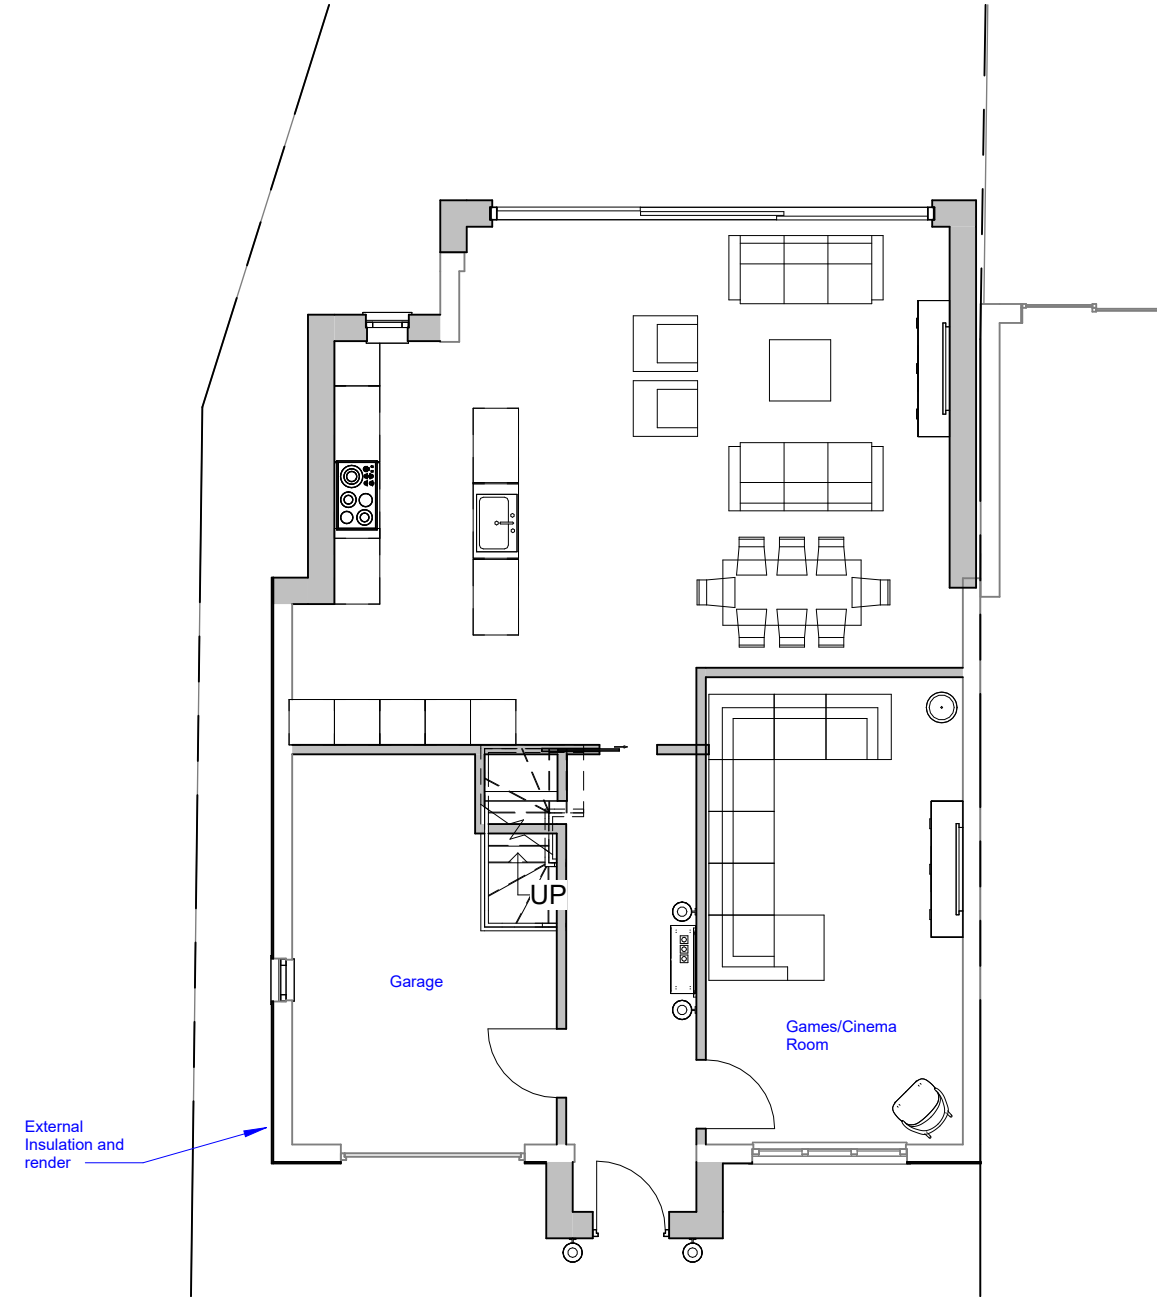

2 Ground Floor
1:100

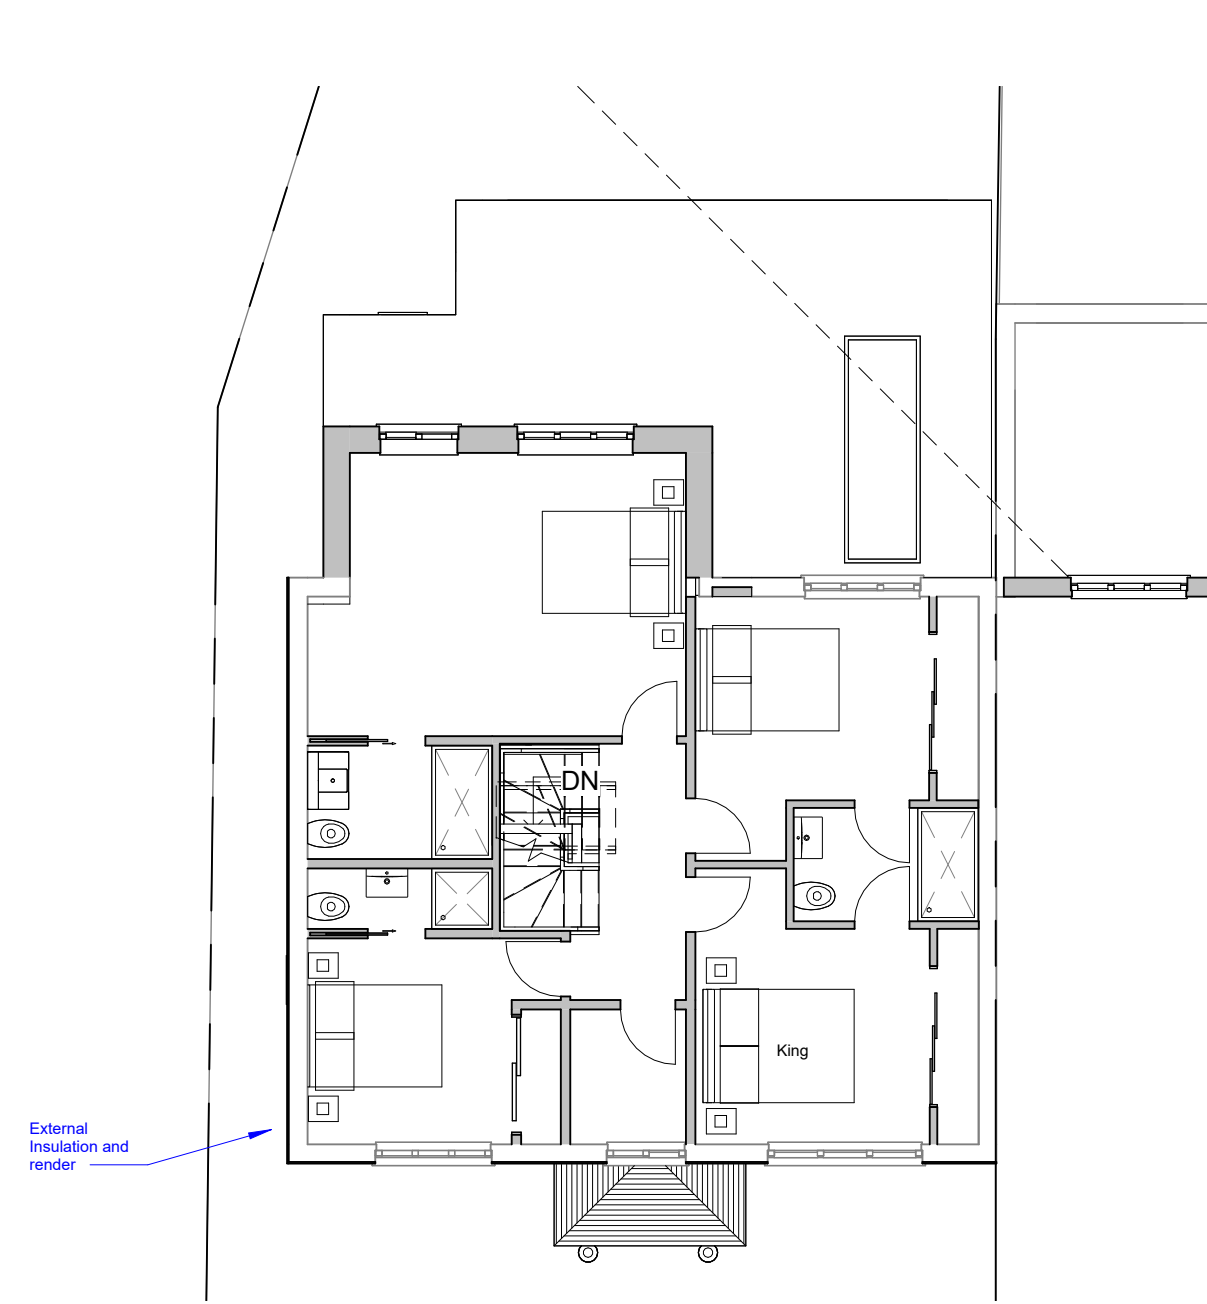


3 First Floor
1:100

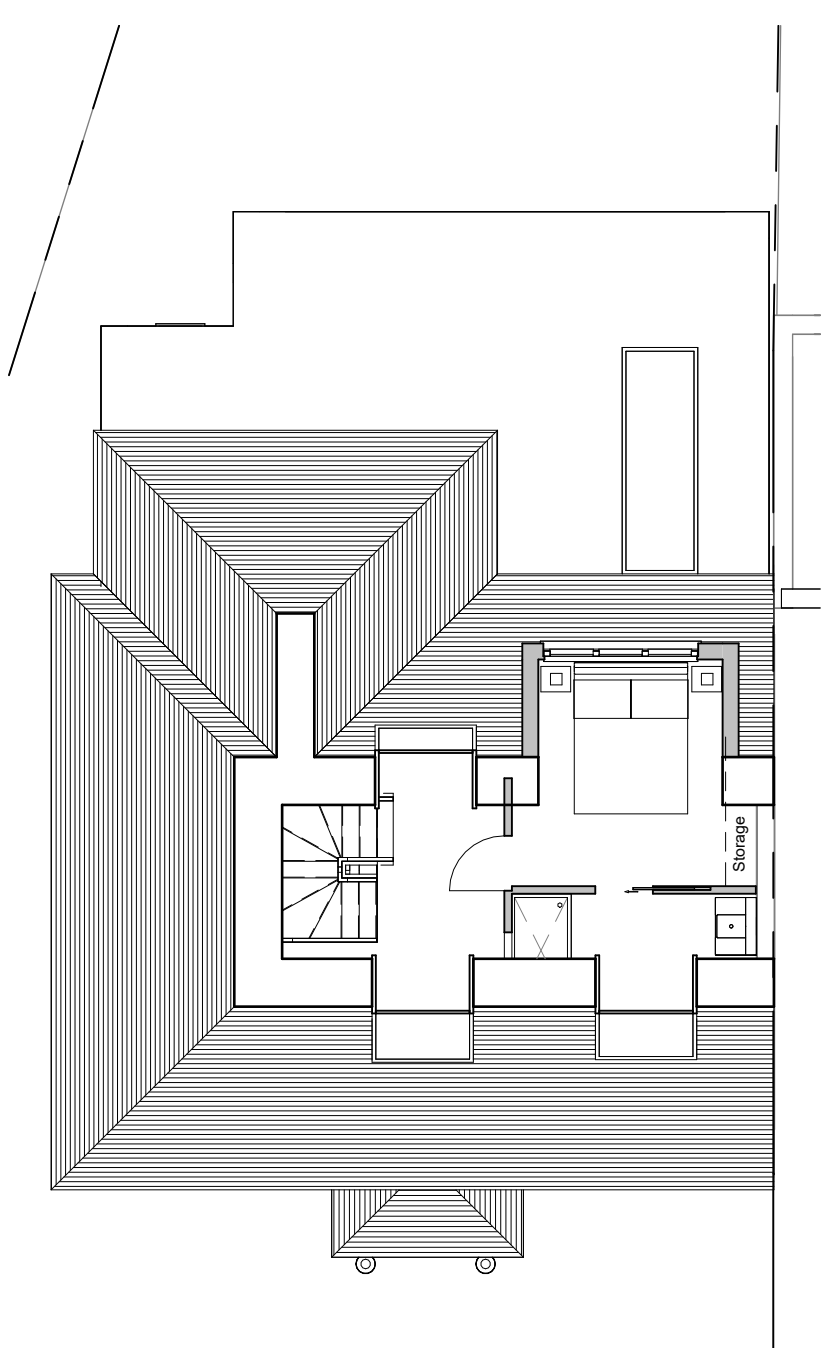

8 Second Floor
1:100




4 Front Elevation
1:100

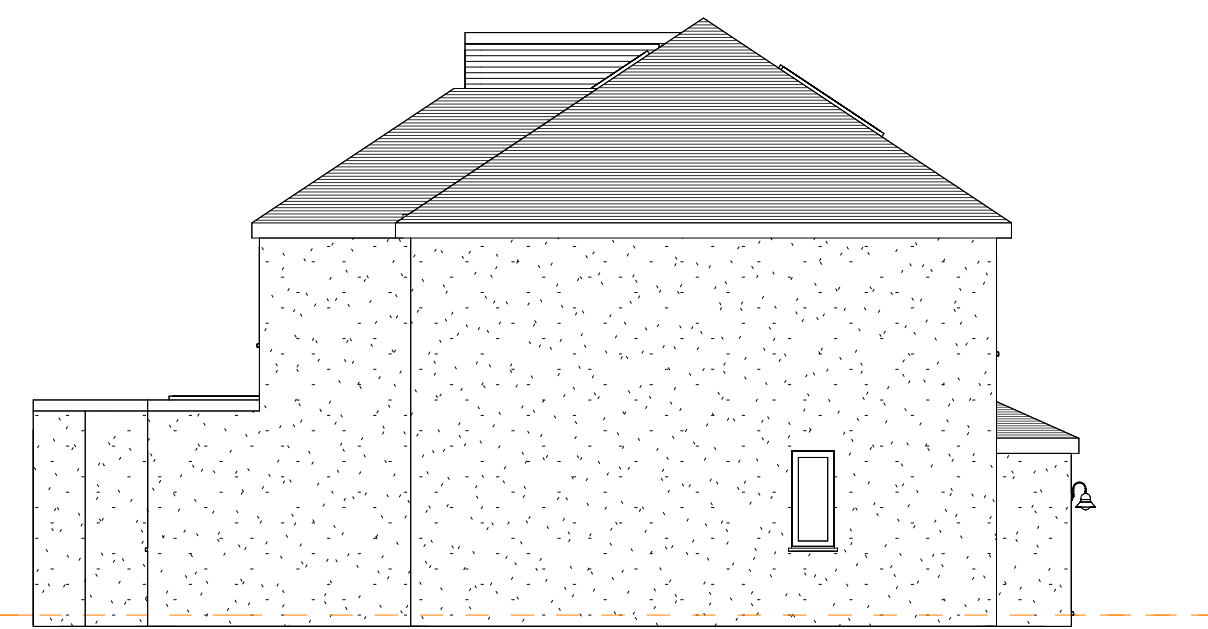

5 Left Elevation
1:100



6 Rear Elevation
1:100

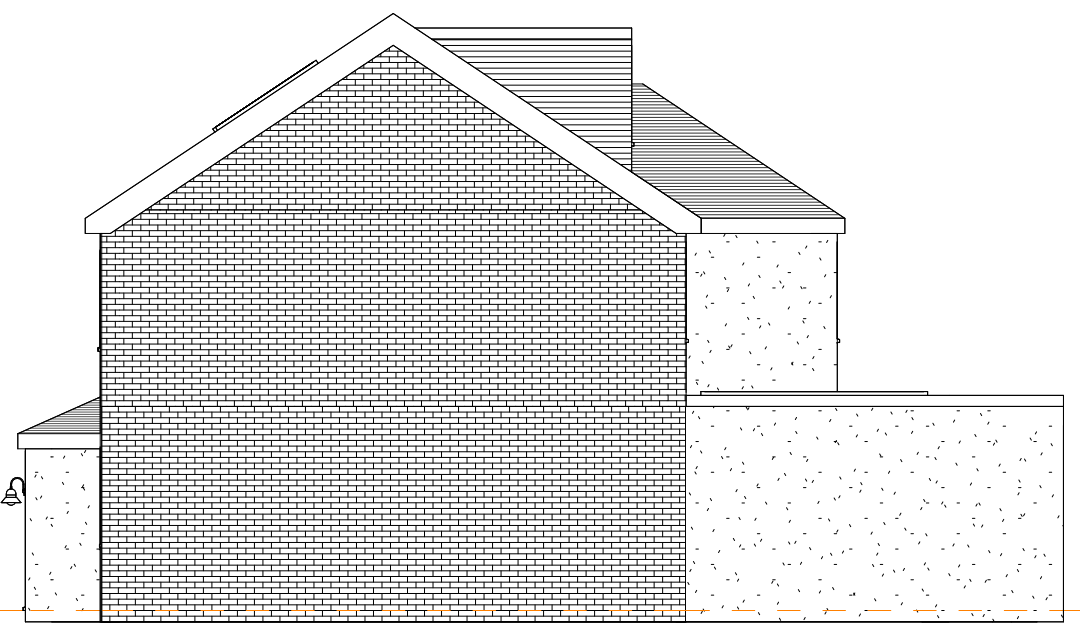

7 Right Elevation
1:100



Design | Project Management | Build
info@origincustomhomes.com

www.origincustomhomes.com

Amit Kakkar


1 Croiser Road - Ickenham

Proposed

07/04/2022 10:29:02 AM

A102

Scale (iso - A1)

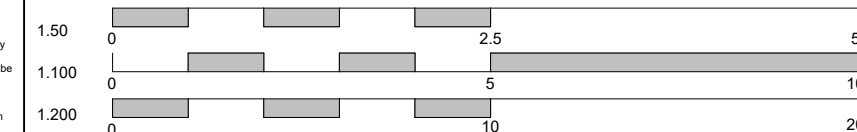

General Notes:
The contractor must check all dimensions on site before commencing work and discrepancies must be immediately brought to the attention of Origin Custom Homes.
All work must conform to current building regulations. All alterations to fabric, structure, etc. must be approved by the relevant authorities. These drawings are to be used in conjunction with all other design documents. No structural drawings are shown. All dimensions are in millimeters unless stated otherwise. All materials are to be used in accordance with the relevant manufacturer's recommendations and installation guide. The drawings are not to be reproduced or used in any way without the written consent of Origin Custom Homes. All intellectual property remains the property of Origin Custom Homes.