

NOTES

CONTRACTORS MUST VERIFY ALL DIMENSIONS ON SITE BEFORE COMMENCING ANY WORK. ON-SITE DRAWINGS DO NOT SCALE FROM THIS DRAWING

RS AT&A COPYRIGHT

- Notes:
1. Do not scale this drawing
 2. All dimensions to be verified on site and any discrepancy reported to the client






3. This drawing to be read in conjunction with all relevant drawings

owners to serve party wall adt notice on owners of adjacent property and obtain written agreement, prior to commencement of any works

client/builder to obtain all planning permission approvals from the relevant authority, prior to the planning & building control approvals is to client/builders own risk

all rainwater gutters, down pipes locations to be confirmed by architect & not to encroach neighbors property

client/builder to liaise with local water board for any new works on or within the public sewer or drain runs and obtain approval from the local authority prior to commencement of any works

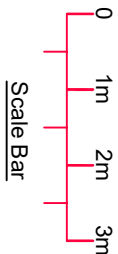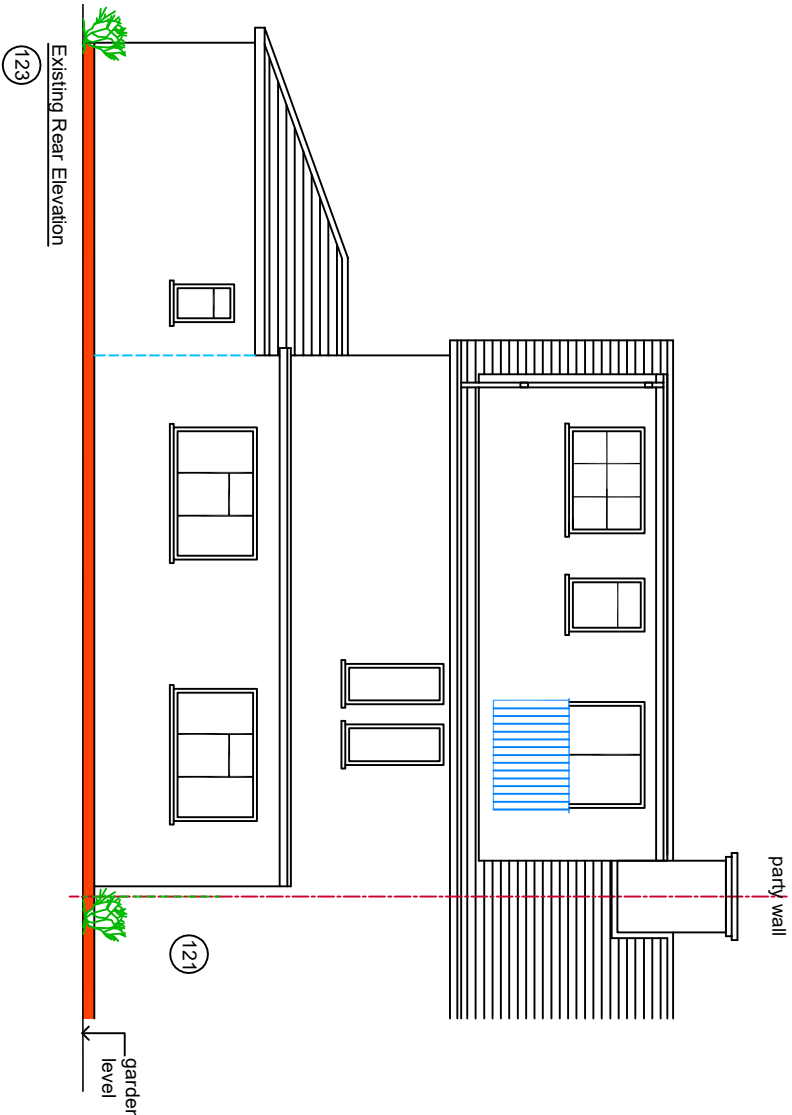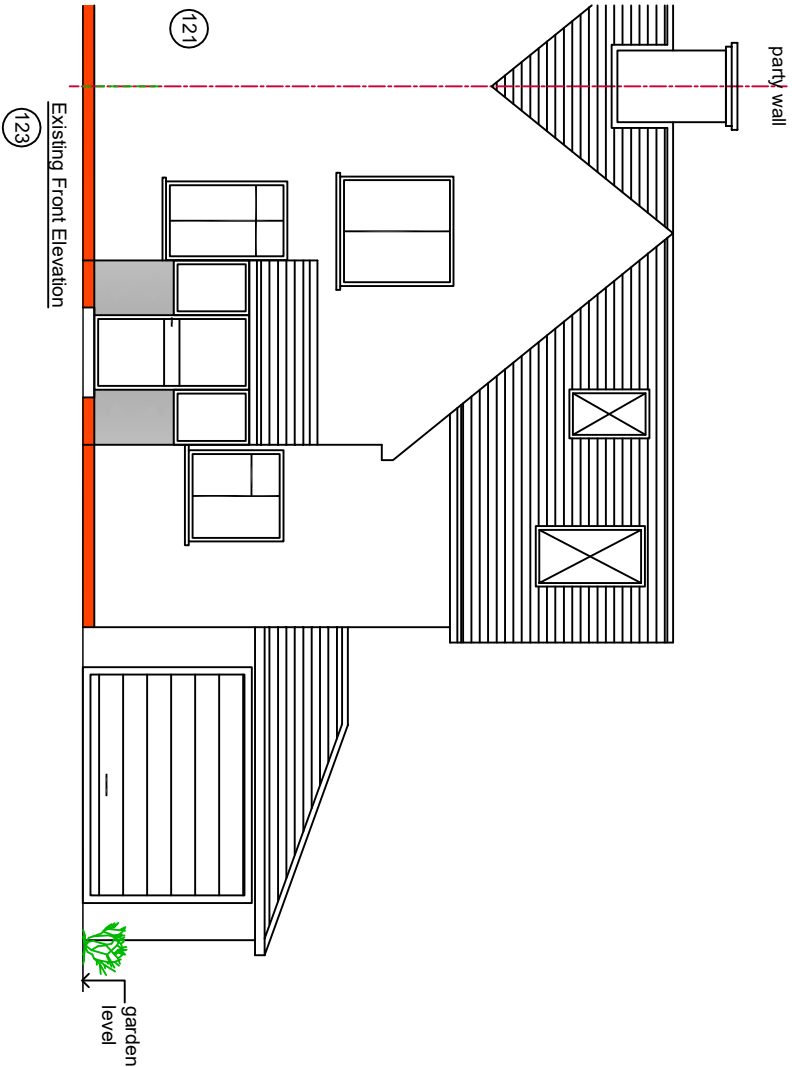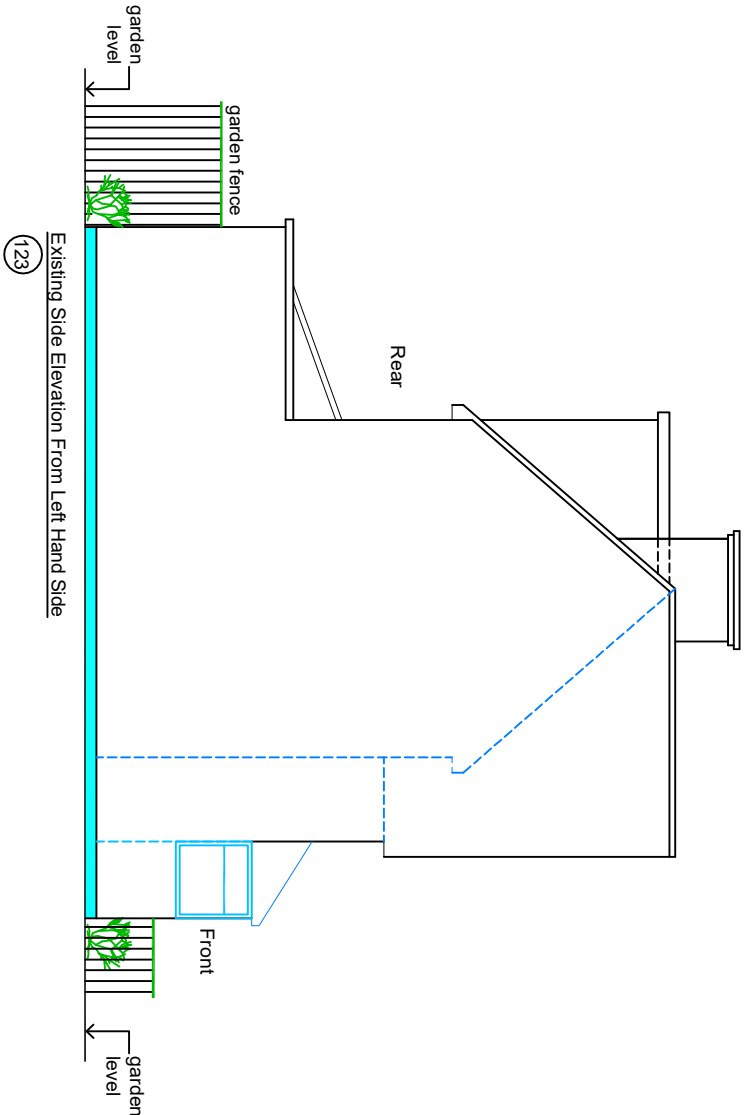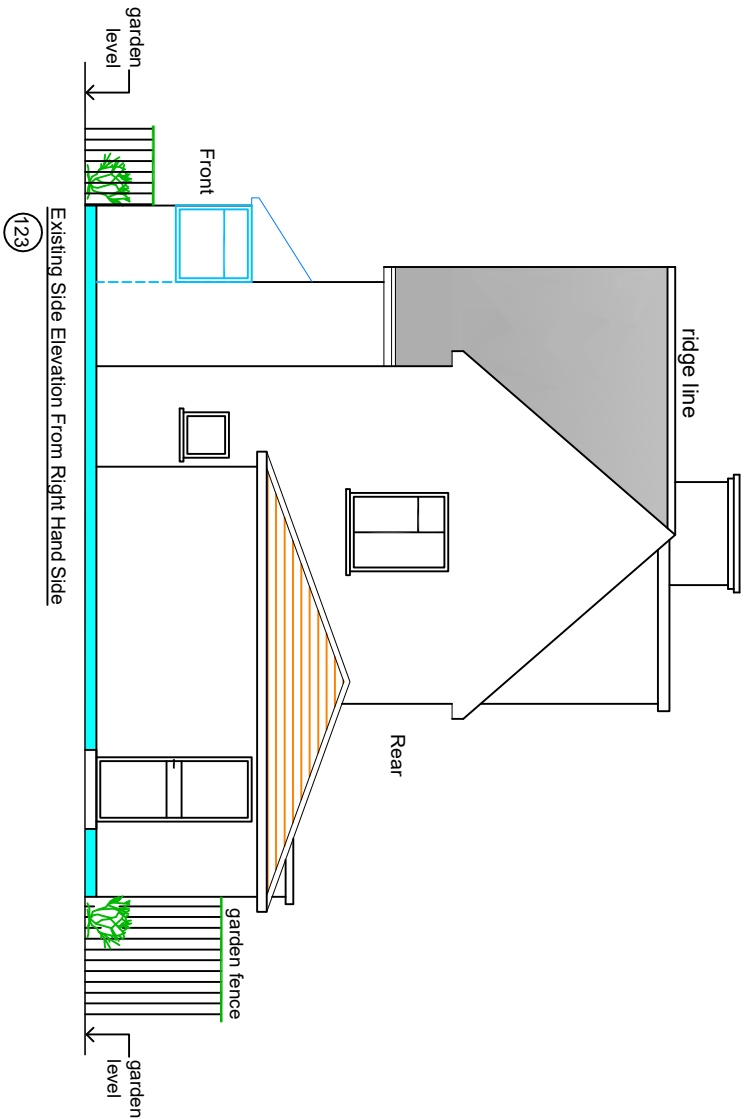

REV	AMENDMENT	DATE	CHD
A	Planning Issue	24.09.20	RS

CLIENT
Jannai Singh

PROJECT
123 Central Avenue
Hayes - Middlesex
UB3 2BS

DRAWING TITLE
Proposed Single Storey Rear & Side Extensions
Existing Elevations
Sheet 2

SCALE	DRAWN BY	CHECKED	DATE
1:50 @ A1	RS	RS	24.09.20
1:100 @ A3			
DRAWING NUMBER			REVISION
2020 -700- 02			A

DRAWING STATUS

Planning Issue