



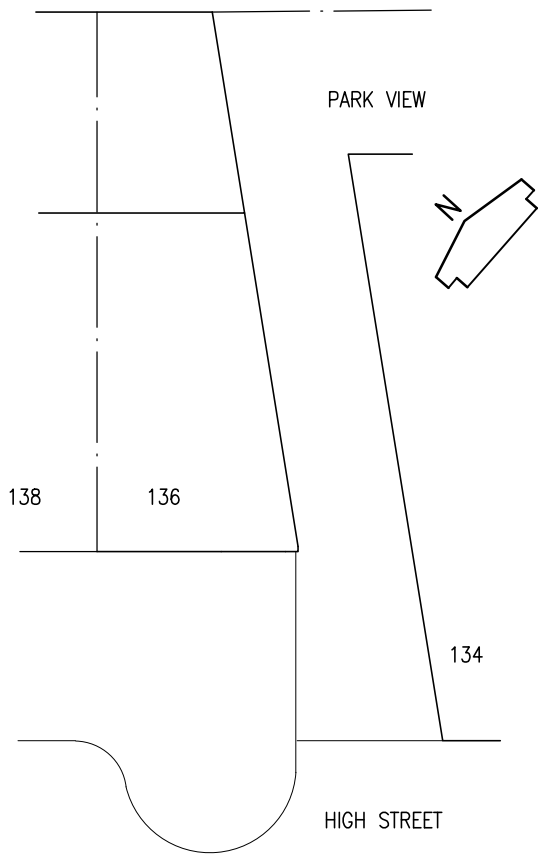


SITE PLAN
SCALE: 1/200

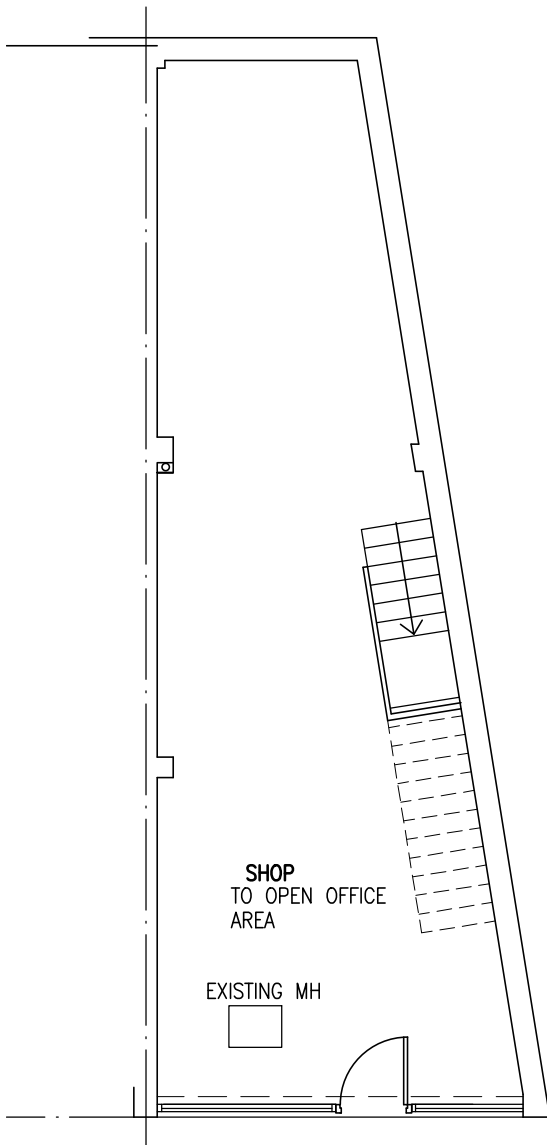

GROUND FLOOR PLAN

EXISTING

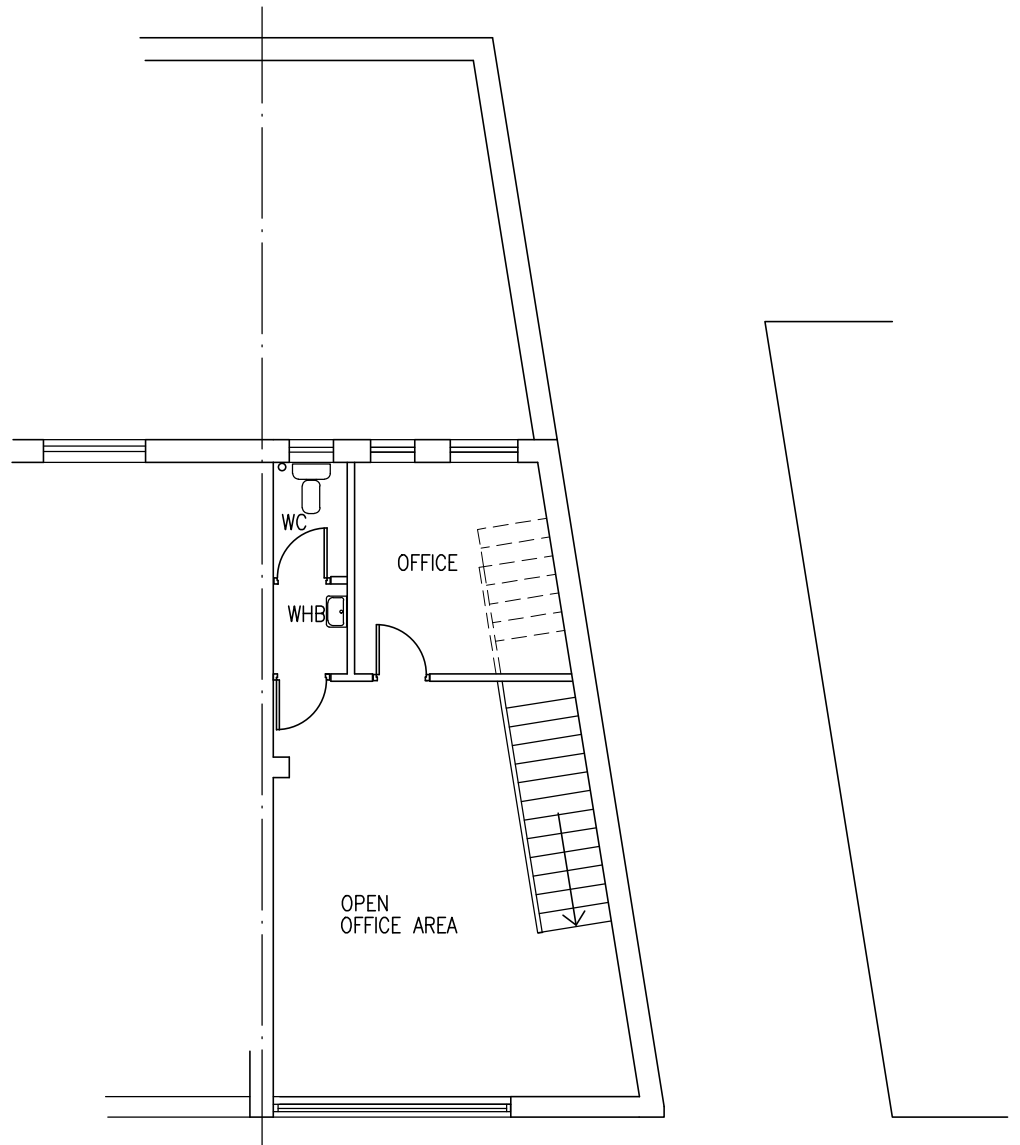

FIRST FLOOR PLAN

Project	Drawing			
	PLANS			
PROPOSED CHANGE OF USE FROM A1 TO A2 AT 136 HIGH STREET YIEWSLEY UB7 7BD	Scale	Date	Drawing No.	
	1/100@A3	MAY 2020 Drawn	R/605/C01	