

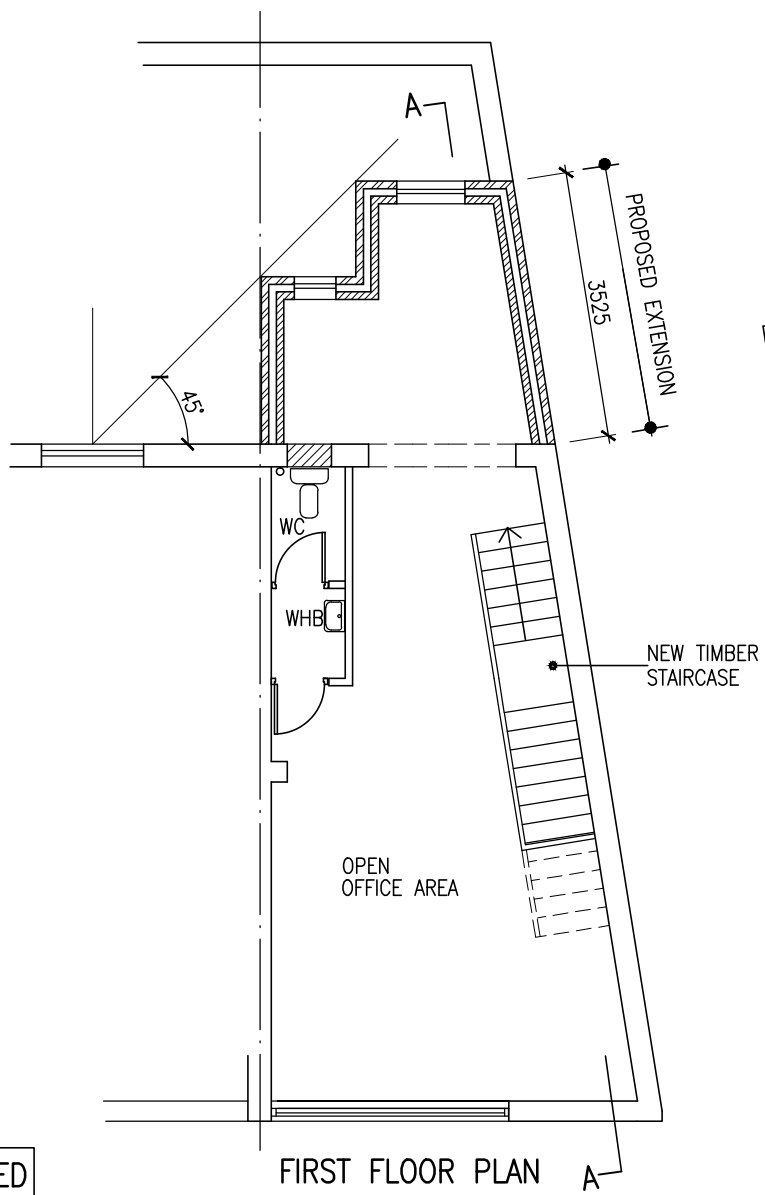
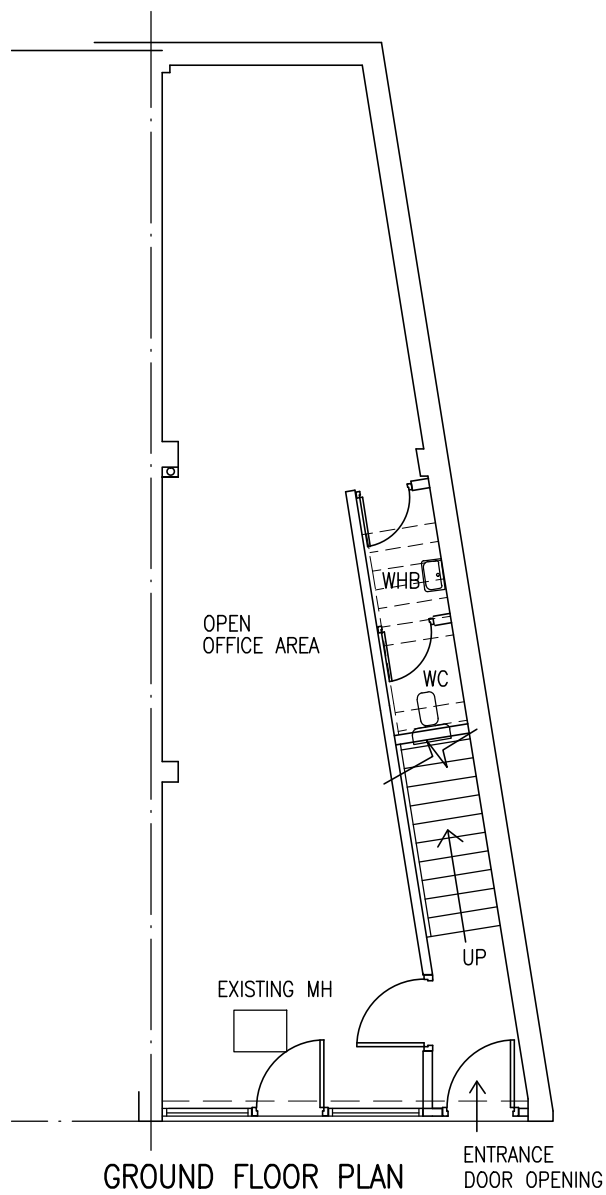
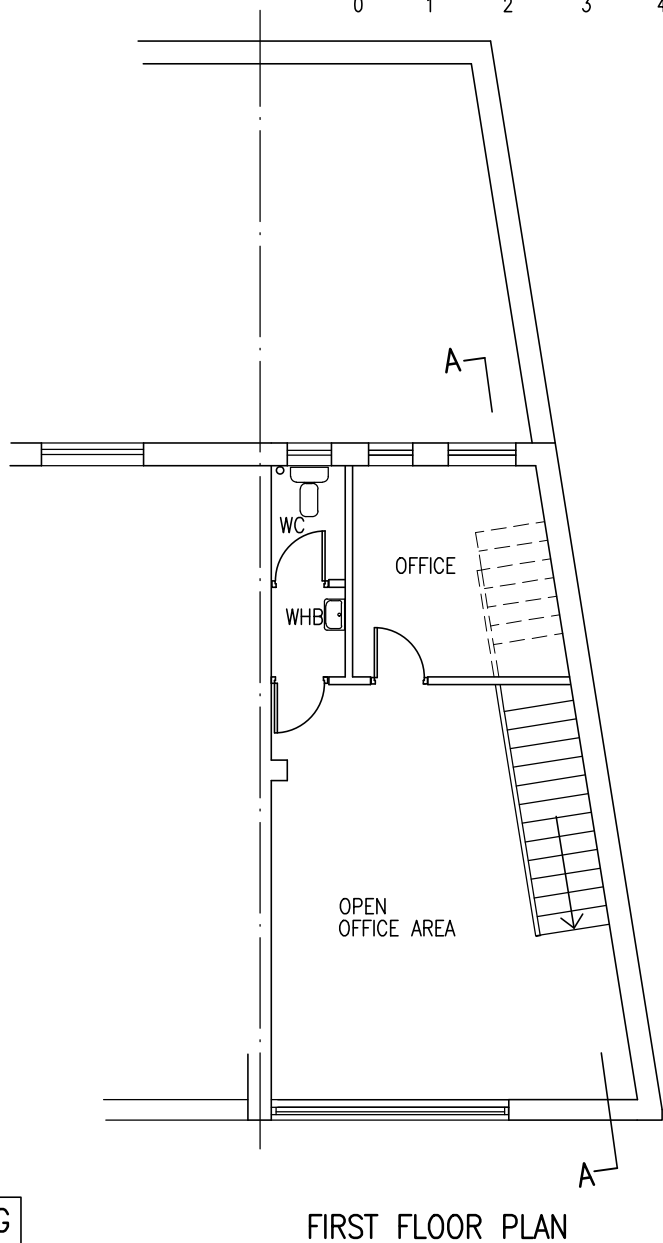


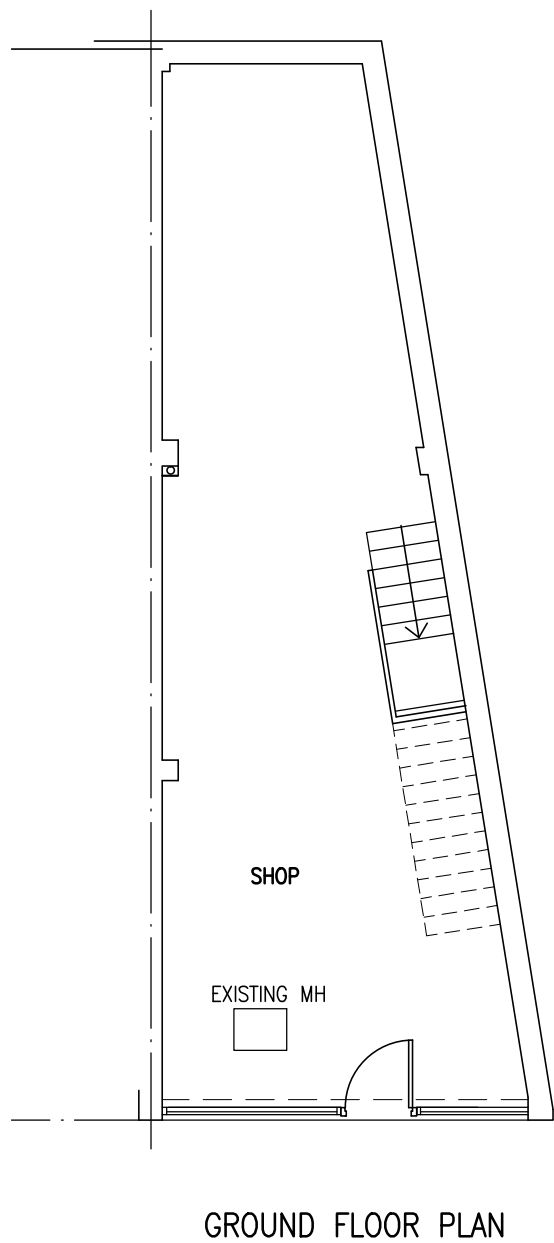

PROPOSED

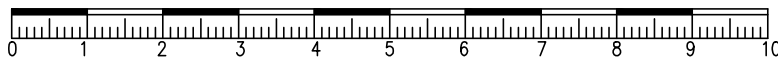

EXISTING

Project
 PROPOSED FIRST FLOOR REAR EXTENSION,
 CHANGE OF USE FROM A1 TO A2 AND
 ALTERATIONS TO SHOP FRONT
 AT 136 HIGH STREET YIEWSLEY UB7 7BD

Drawing
 PLANS

Scale
 1/100@A3

Date
 MARCH 2020
 Drawn

Drawing No.
 R/605/01