



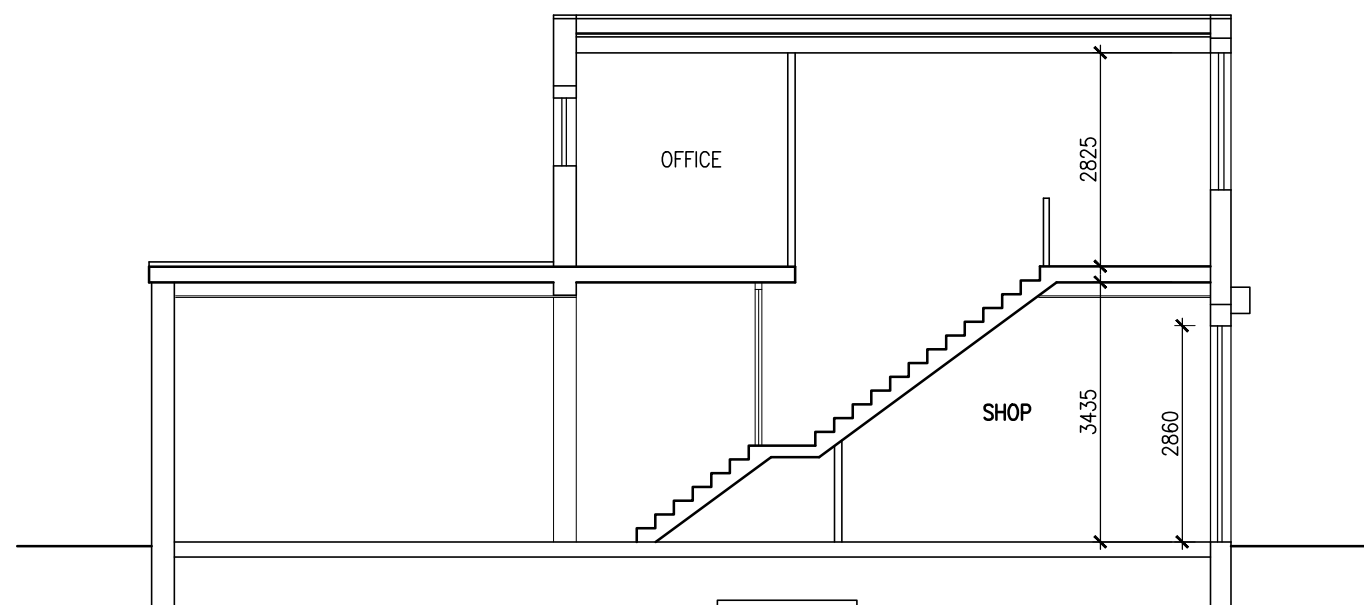


SECTION AA EXISTING

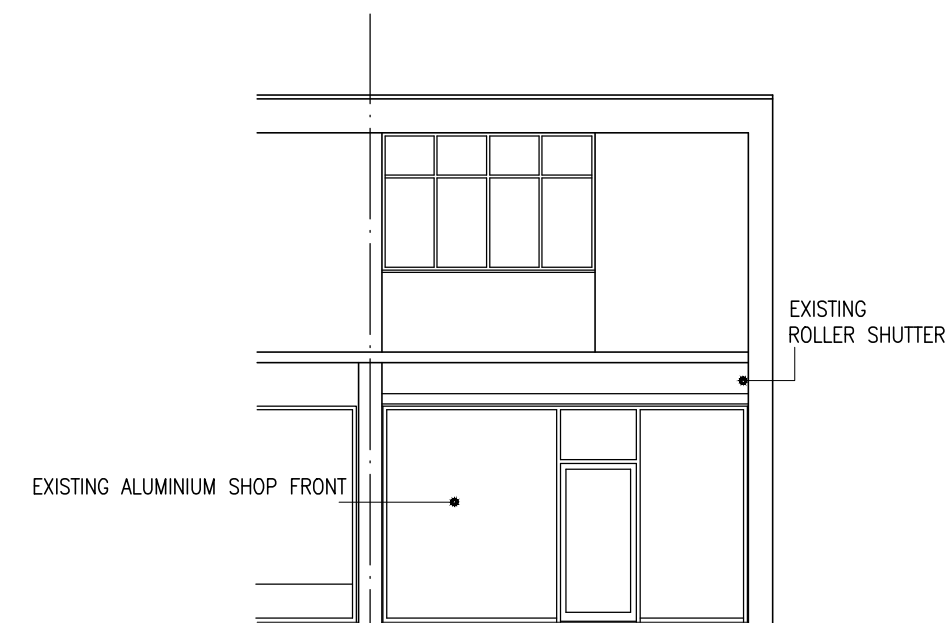

FRONT ELEVATION EXISTING


TO ACHIEVE $U\text{-VALUE}=0.18 \text{ W/MSQK}$
GLASS REINFORCED POLYESTER
LAMINATE (GRP) ROOF FINISH BY
CURE IT ON 18MM OSB3 BOARD
120MM THICK CELOTEX INSULATION
ALL TO MANUFACTURERS INSTRUCTIONS
ON FIRRINGS TO FALL 1:40

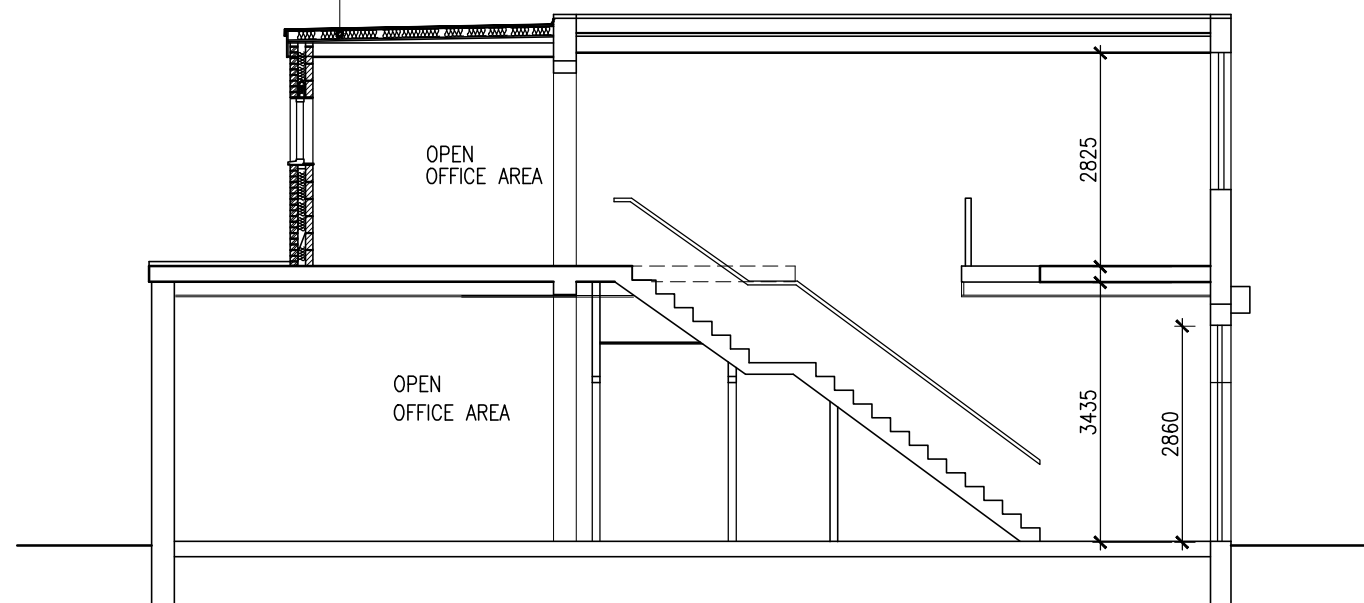

SECTION AA PROPOSED



FRONT ELEVATION PROPOSED

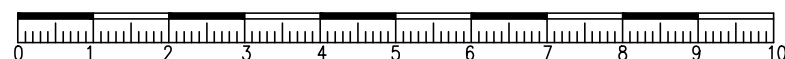

Project

PROPOSED FIRST FLOOR REAR EXTENSION,
CHANGE OF USE FROM A1 TO A2 AND
ALTERATIONS TO SHOP FRONT
AT 136 HIGH STREET YIEWSLEY UB7 7BD

Drawing

ELEVATIONS SECTIONS

Scale
1/100@A3

Date MARCH 2020
Drawn

Drawing No.
R/605/03