


GRAND UNION CANAL

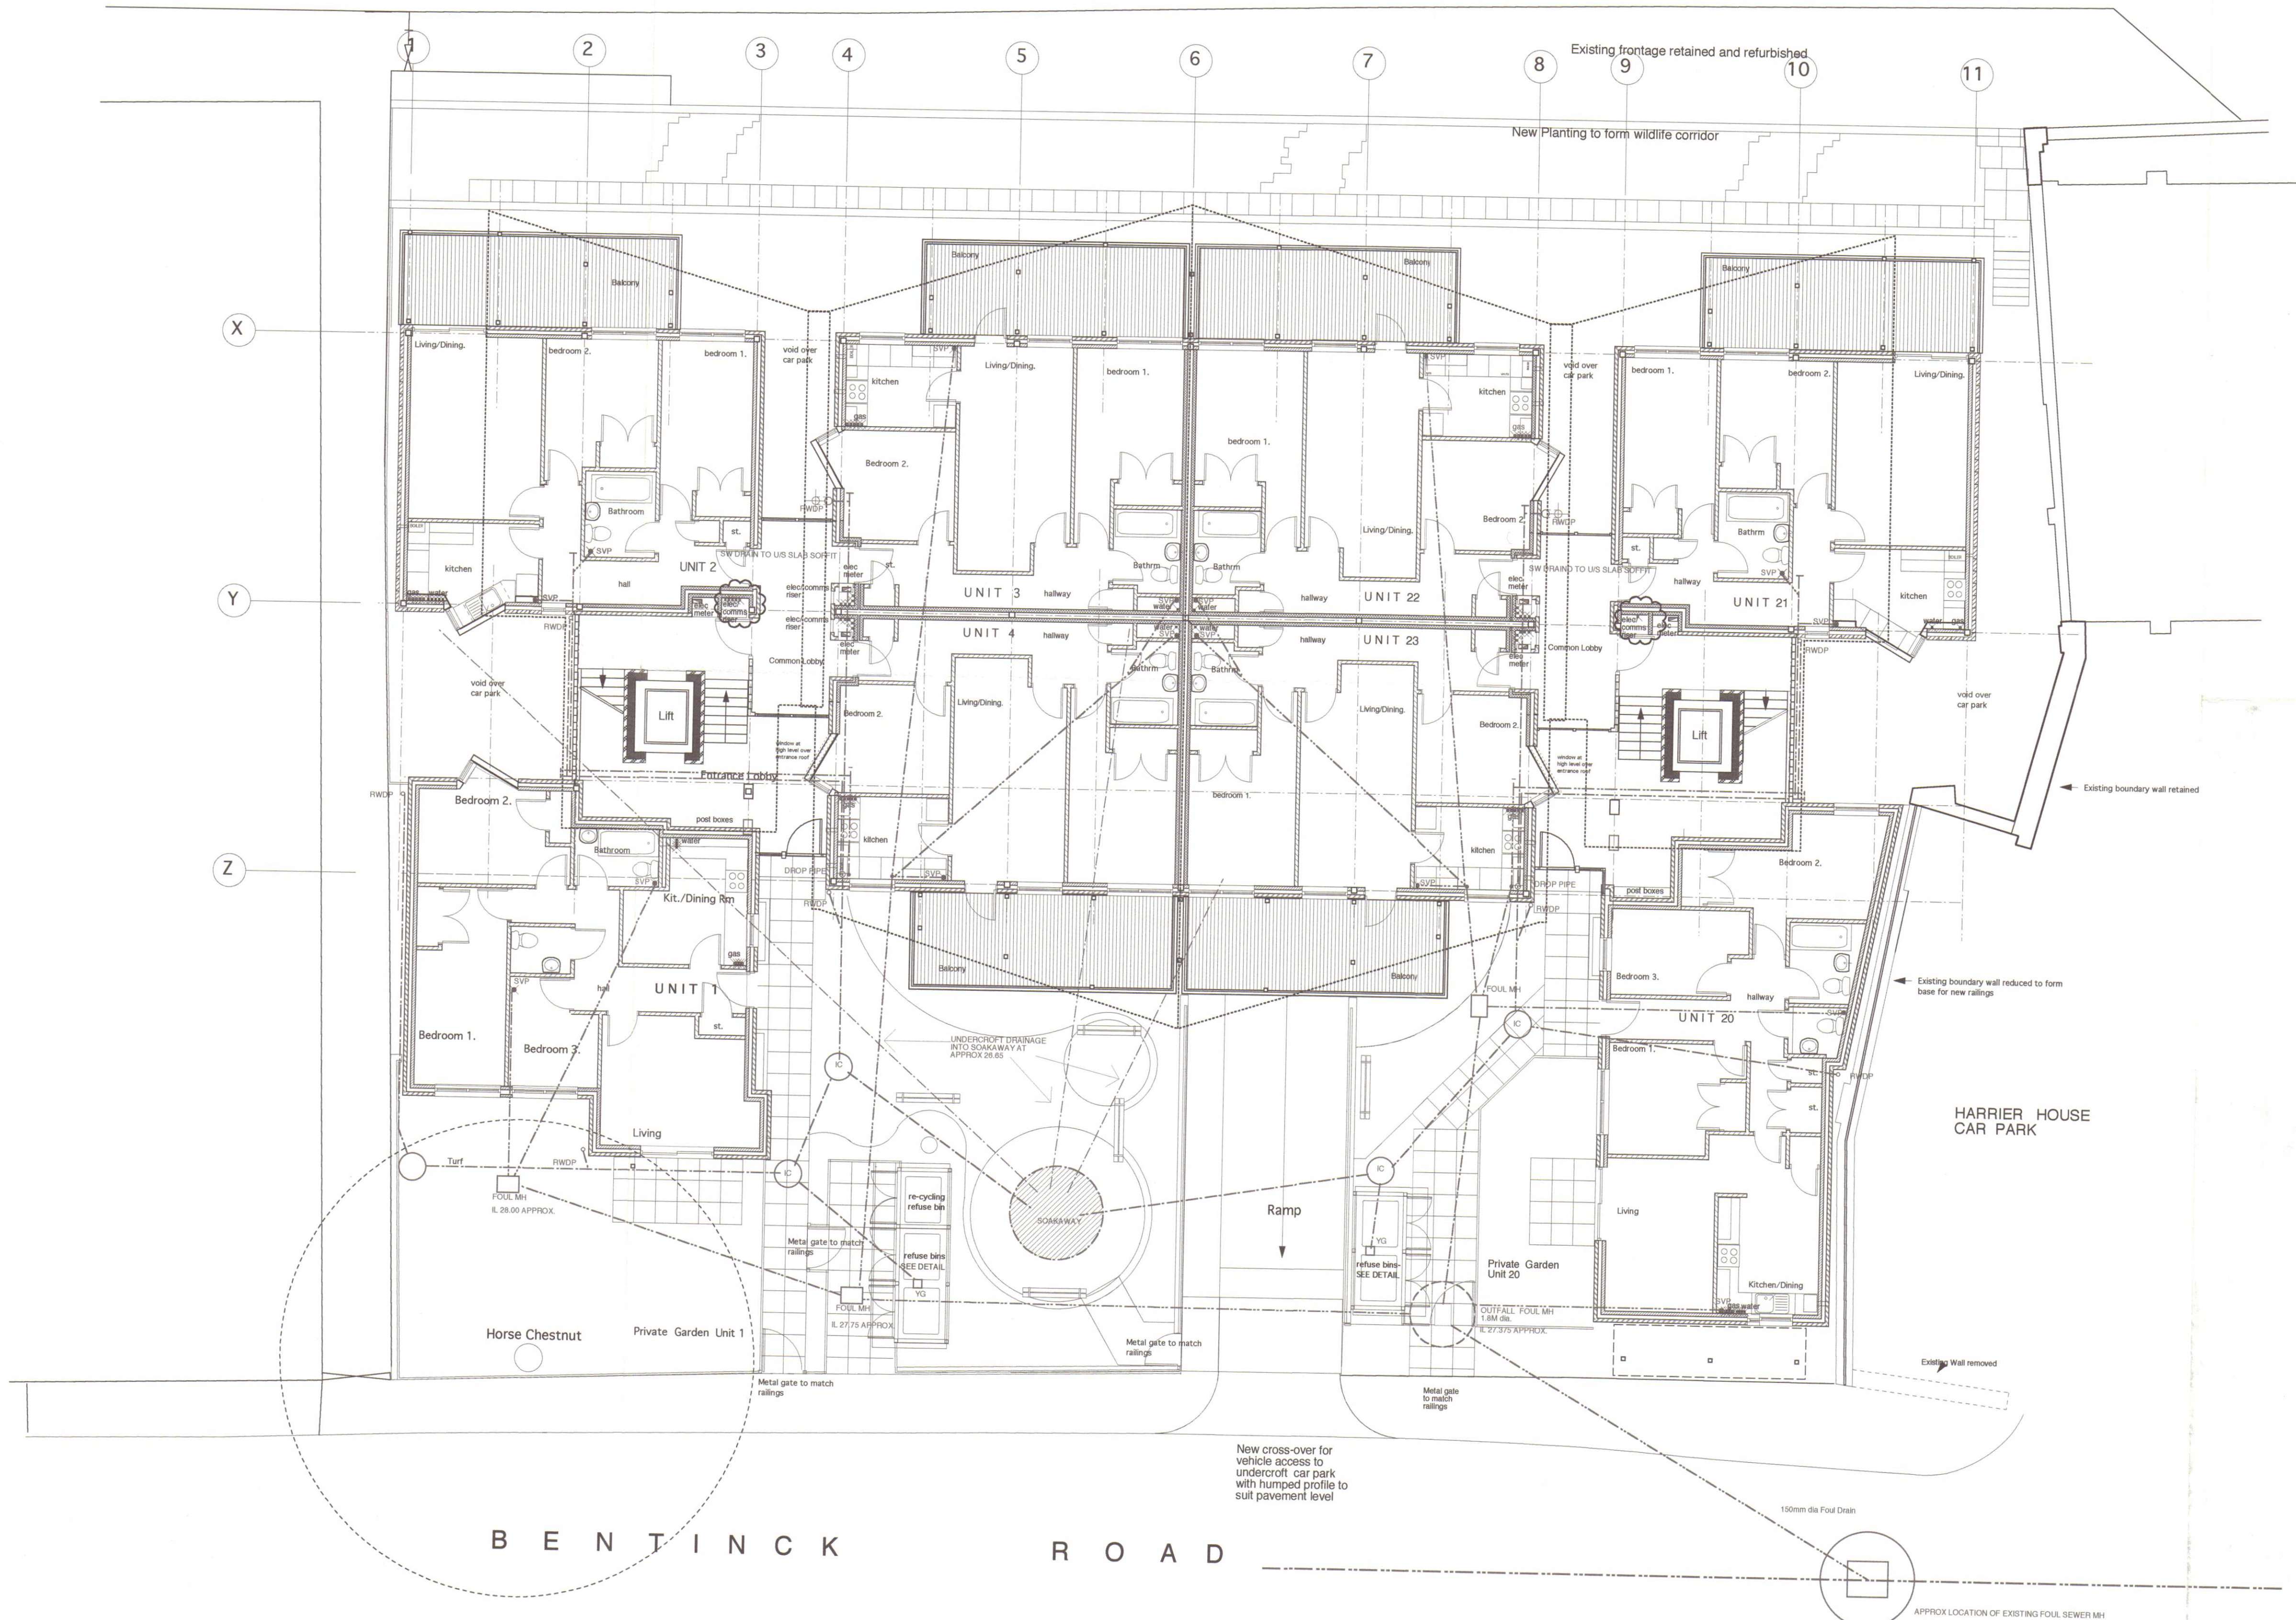

LON BORO OF HILLINGDON
RECEIVED
24 JUN 2003
ENVIRONMENTAL
SERVICES GROUP

PRELIMINARY ISSUE

ALL DIMENSIONS TO BE CHECKED ON SITE AND ANY DISCREPANCIES REPORTED IMMEDIATELY. THIS DRAWING MUST NOT BE SCALED.

YURKY CROSS
CHARTERED ARCHITECTS
167a York Way LONDON N7 9LN
T: 020 7267 5461 F: 020 7267 1248 Email: info@yurkycross.co.uk

Eugena Limited
Ridings House
28-30 West Barnes Lane
London SW20 0BP
T: 020 8498 3210 F: 020 8544 3290
Fairways Centre
North Circular Road
London E4 9TA
T: 020 8498 3210 F: 020 8553 3029

EUGENA

PROJECT		DRAWING TITLE		DRAWING NUMBER	
Bentinck Road		G.A. plan		02901/C/005 / DRAINS	
Viewsley		Ground Level		SCALE DATE REVISION	
				1:100 May 03	