


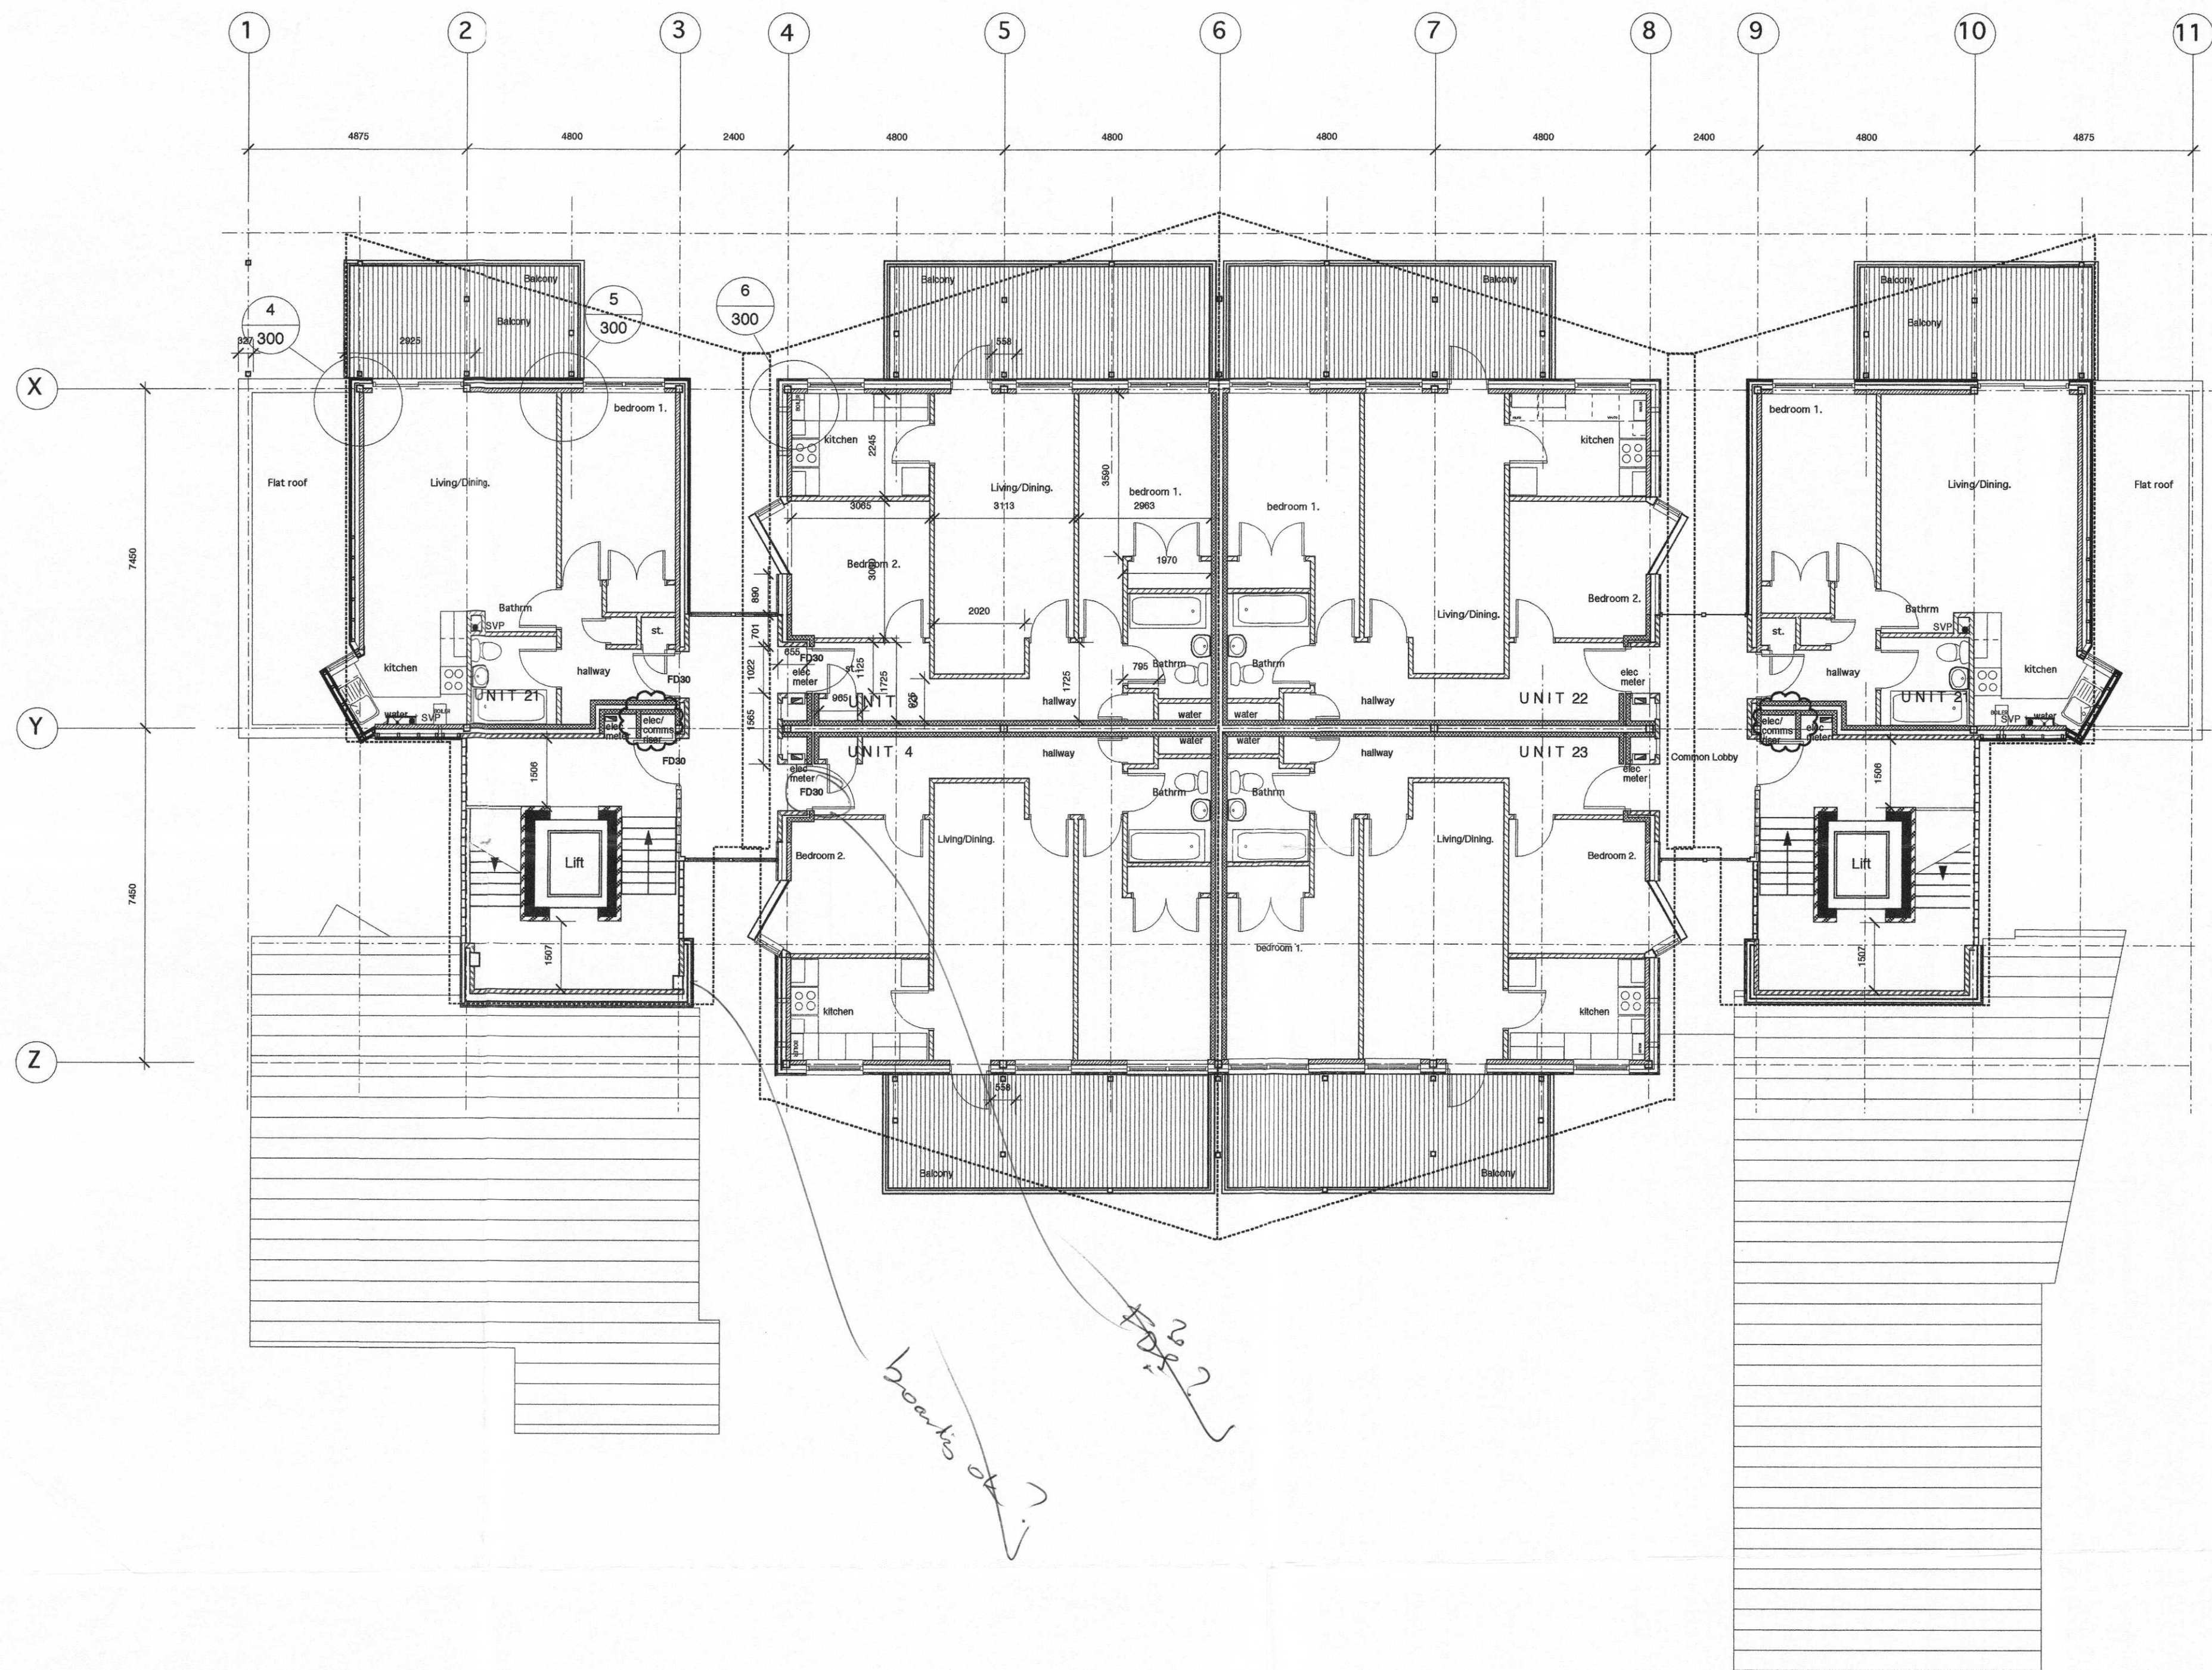

Legend

- Clay Bricks
- Masonry Blocks with high Thermal Performance
- Masonry Blocks with high Sound Attenuation
- Masonry Blocks Internal partitions
- External Cedar Boarding
- Glass Blocks
- FD30 Half hour fire door

LON BURCHAMPTON
REMOVED
- 1 JUL 2003
ENVIRONMENTAL
SERVICES GROUP

BUILDING CONTROL ISSUE

ALL DIMENSIONS TO BE
CHECKED ON SITE AND ANY
DISCREPANCIES REPORTED
IMMEDIATELY
THIS DRAWING MUST NOT
BE SCALED.

YURKY CROSS
CHARTERED ARCHITECTS
107a York Way LONDON N7 9LN
T 020 7287 0481 F 020 7287 1248 Email: info@yurkycross.co.uk

Eugena Limited
Ridings House
28 - 30 West Barnes Lane
London SW20 0BP
T 020 8498 3210 F 020 8944 3290

EUGENA

PROJECT	DRAWING TITLE	DRAWING NUMBER
Bentnick Road Yiewsley	G.A. plan Fourth Level	02901/C/009
SCALE	DATE	REVISION
1:100	June 03	