


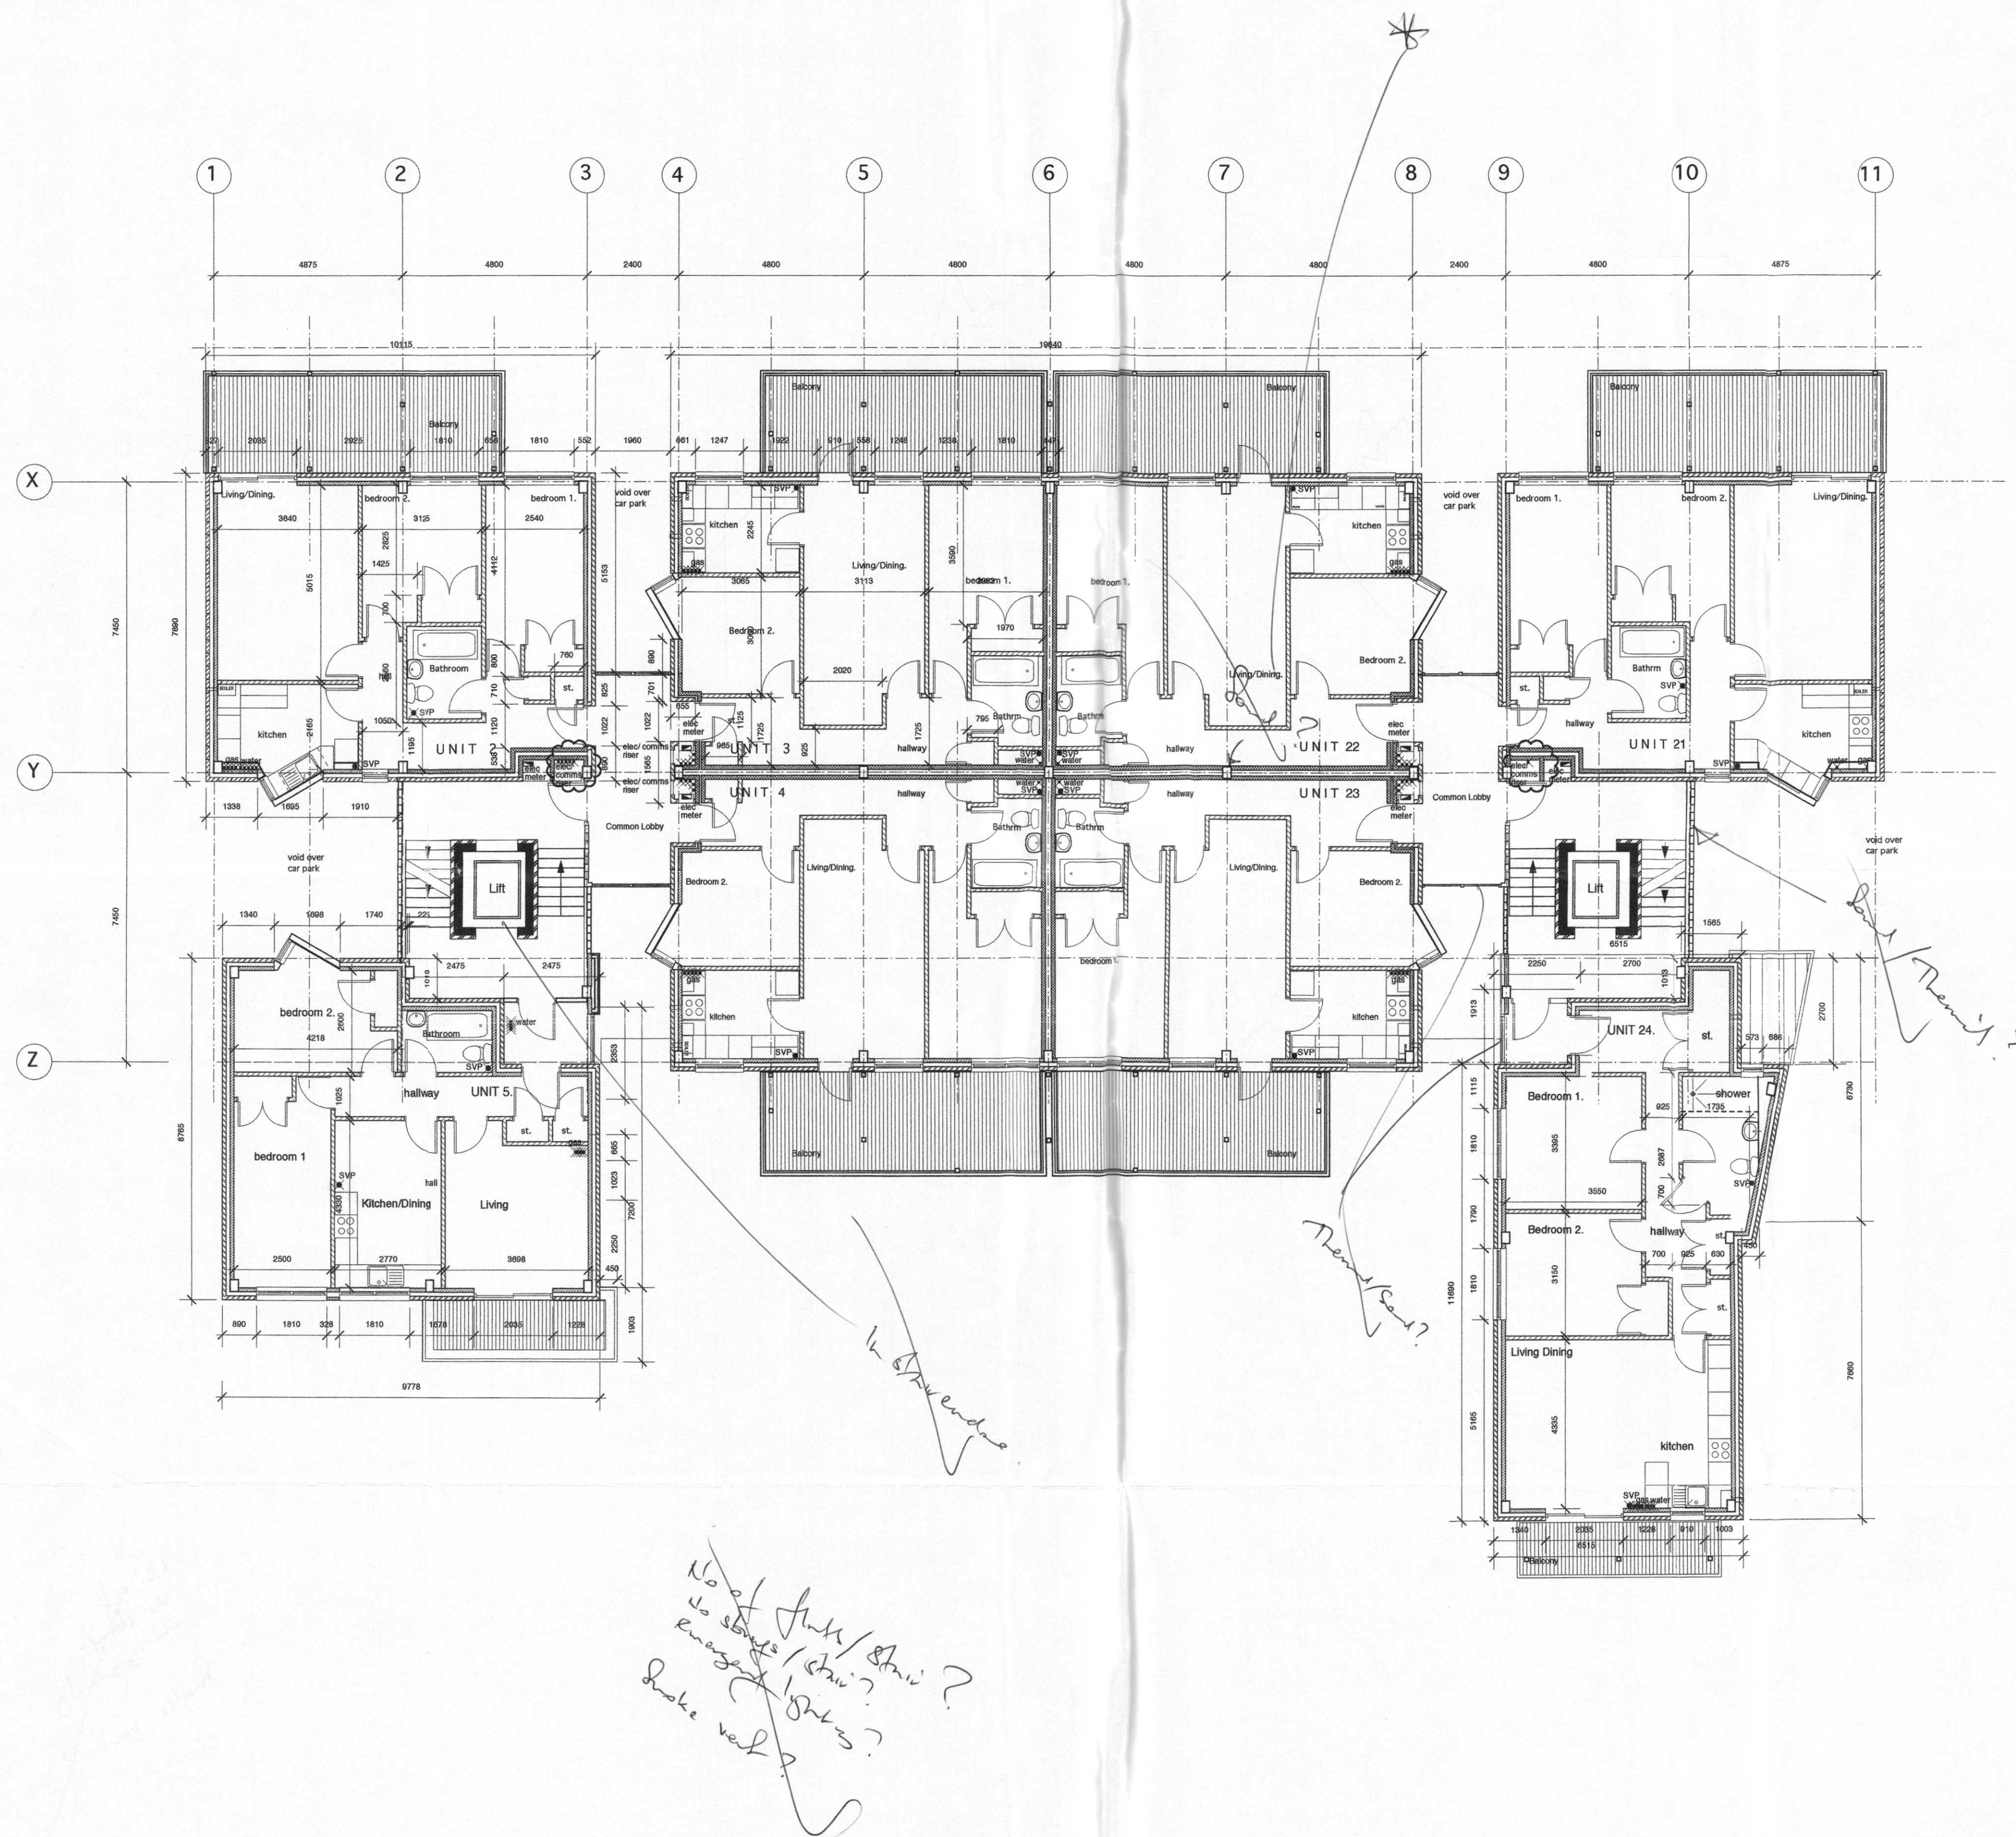

BUILDING CONTROL ISSUE

B 25/03 General revision/ Struct columns added
A 27/03 Setting out updated to modular dims

ALL DIMENSIONS TO BE CHECKED ON SITE AND ANY DISCREPANCIES REPORTED IMMEDIATELY. THIS DRAWING MUST NOT BE SCALED.

YURKY CROSS
CHARTERED ARCHITECTS
167a York Way LONDON N7 6LN
T 020 7267 0461 F 020 7267 1348 E-mail: info@yurkycross.co.uk

Eugena Limited
Ridings House
28 - 30 West Barnes Lane
London SW20 0BP
T 020 8468 3210 F 020 8444 3290

EUGENA

PROJECT	DRAWING TITLE	DRAWING NUMBER
Bentnick Road Yiewsley	1st Level G.A. plan	02901/C/006
SCALE	DATE	REVISION
1:100	May 03	B