



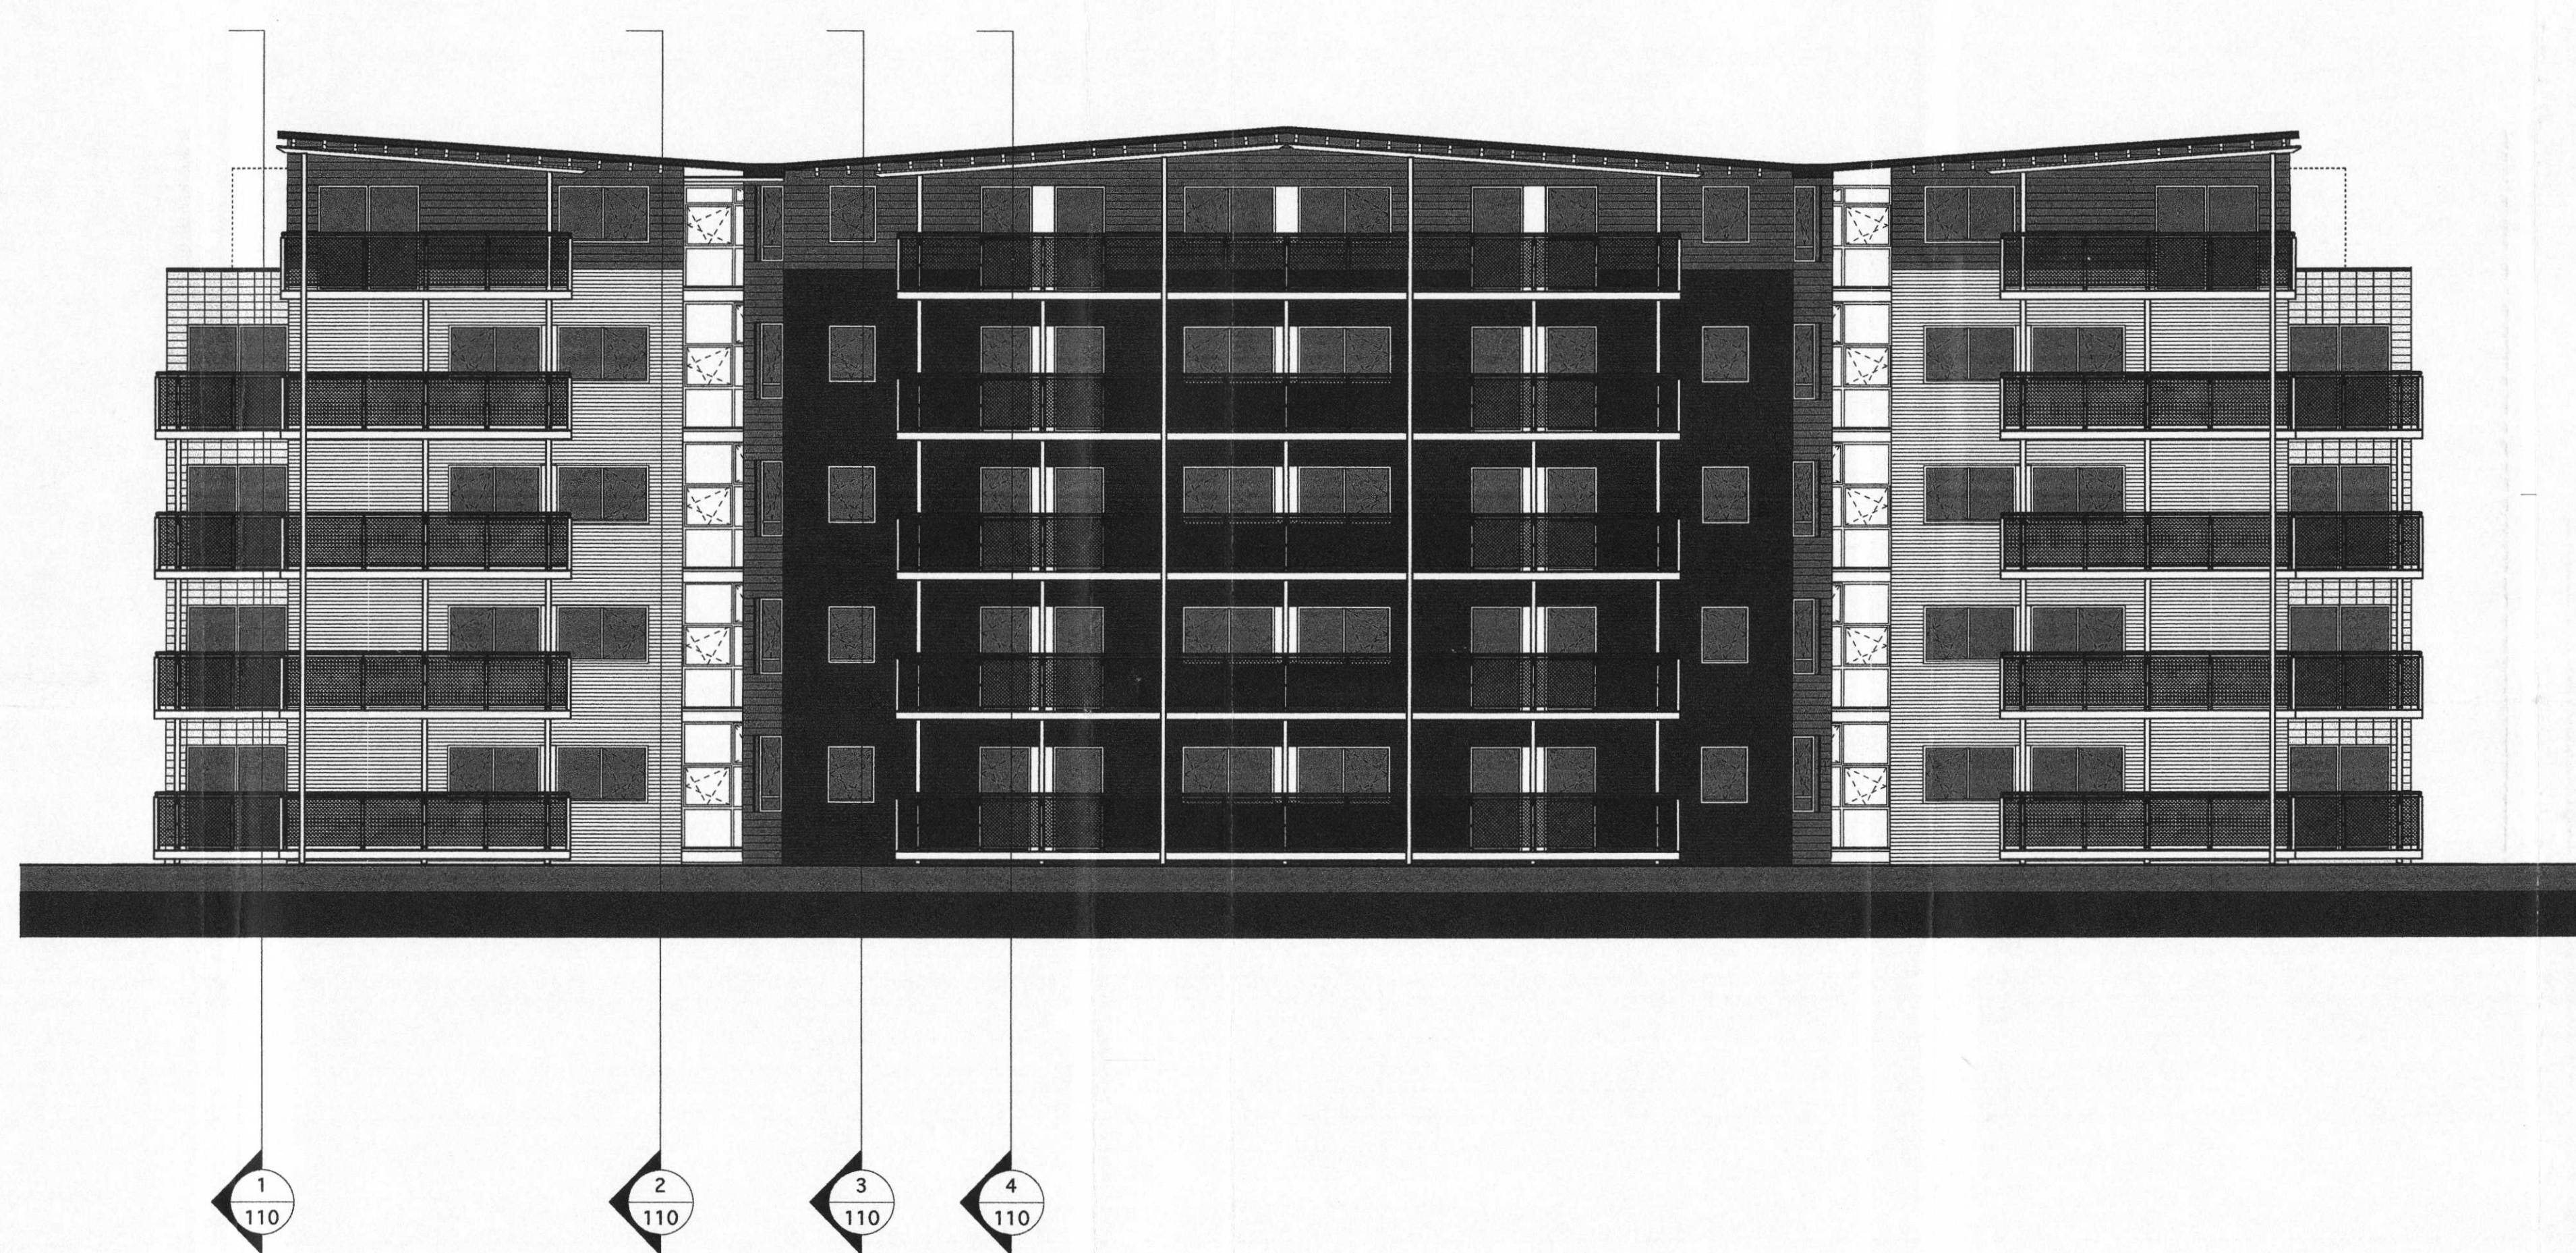

1 GRAND UNION CANAL ELEVATION
008 Scale: 1:100



2 BENTINCK ROAD ELEVATION
008 Scale: 1:100

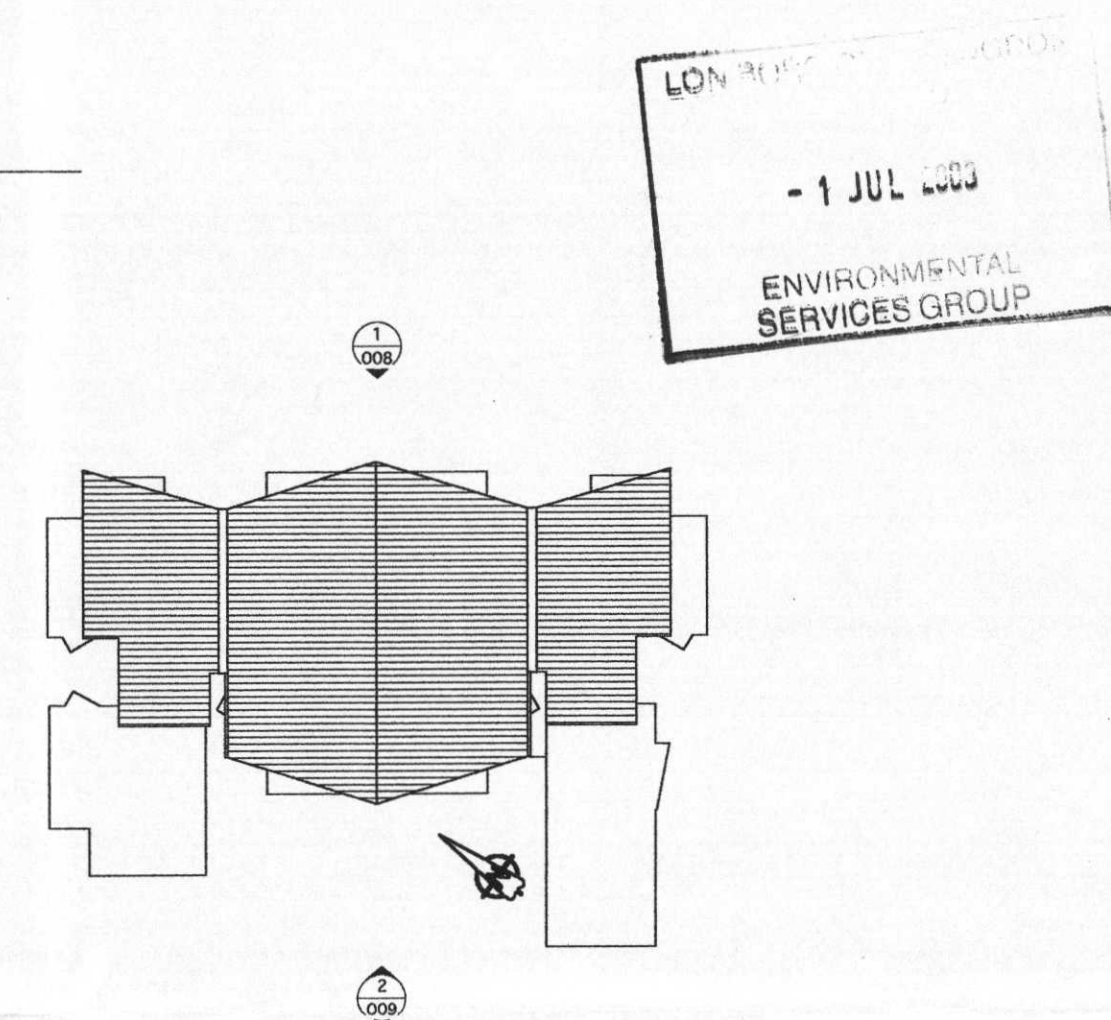

BUILDING REGULATIONS

FOR MATERIALS SPECIFICATION SEE DRAWING NUMBER 02901 / 017

ALL DIMENSIONS TO BE
CHECKED ON SITE AND ANY
DISCREPANCIES REPORTED
IMMEDIATELY.
THIS DRAWING MUST NOT
BE SCALED.

YURKY CROSS
CHARTERED ARCHITECTS
167a York Way LONDON N7 8LN
T 020 7267 0441 F 020 7267 1346 E:arch@yurkycross.co.uk

Eugena Limited
Ridings House
25-30 West Barnes Lane
London E4 6TA
T 020 8468 3210 F 020 8444 3290
T 020 8468 3210 F 020 8203 3029

EUGENA

PROJECT		DRAWING TITLE		DRAWING NUMBER	
BENTINCK ROAD		ELEVATIONS SHEET 1		02901/C/101	
SCALE	DATE	REVISION			
1:100	1/6/03				