



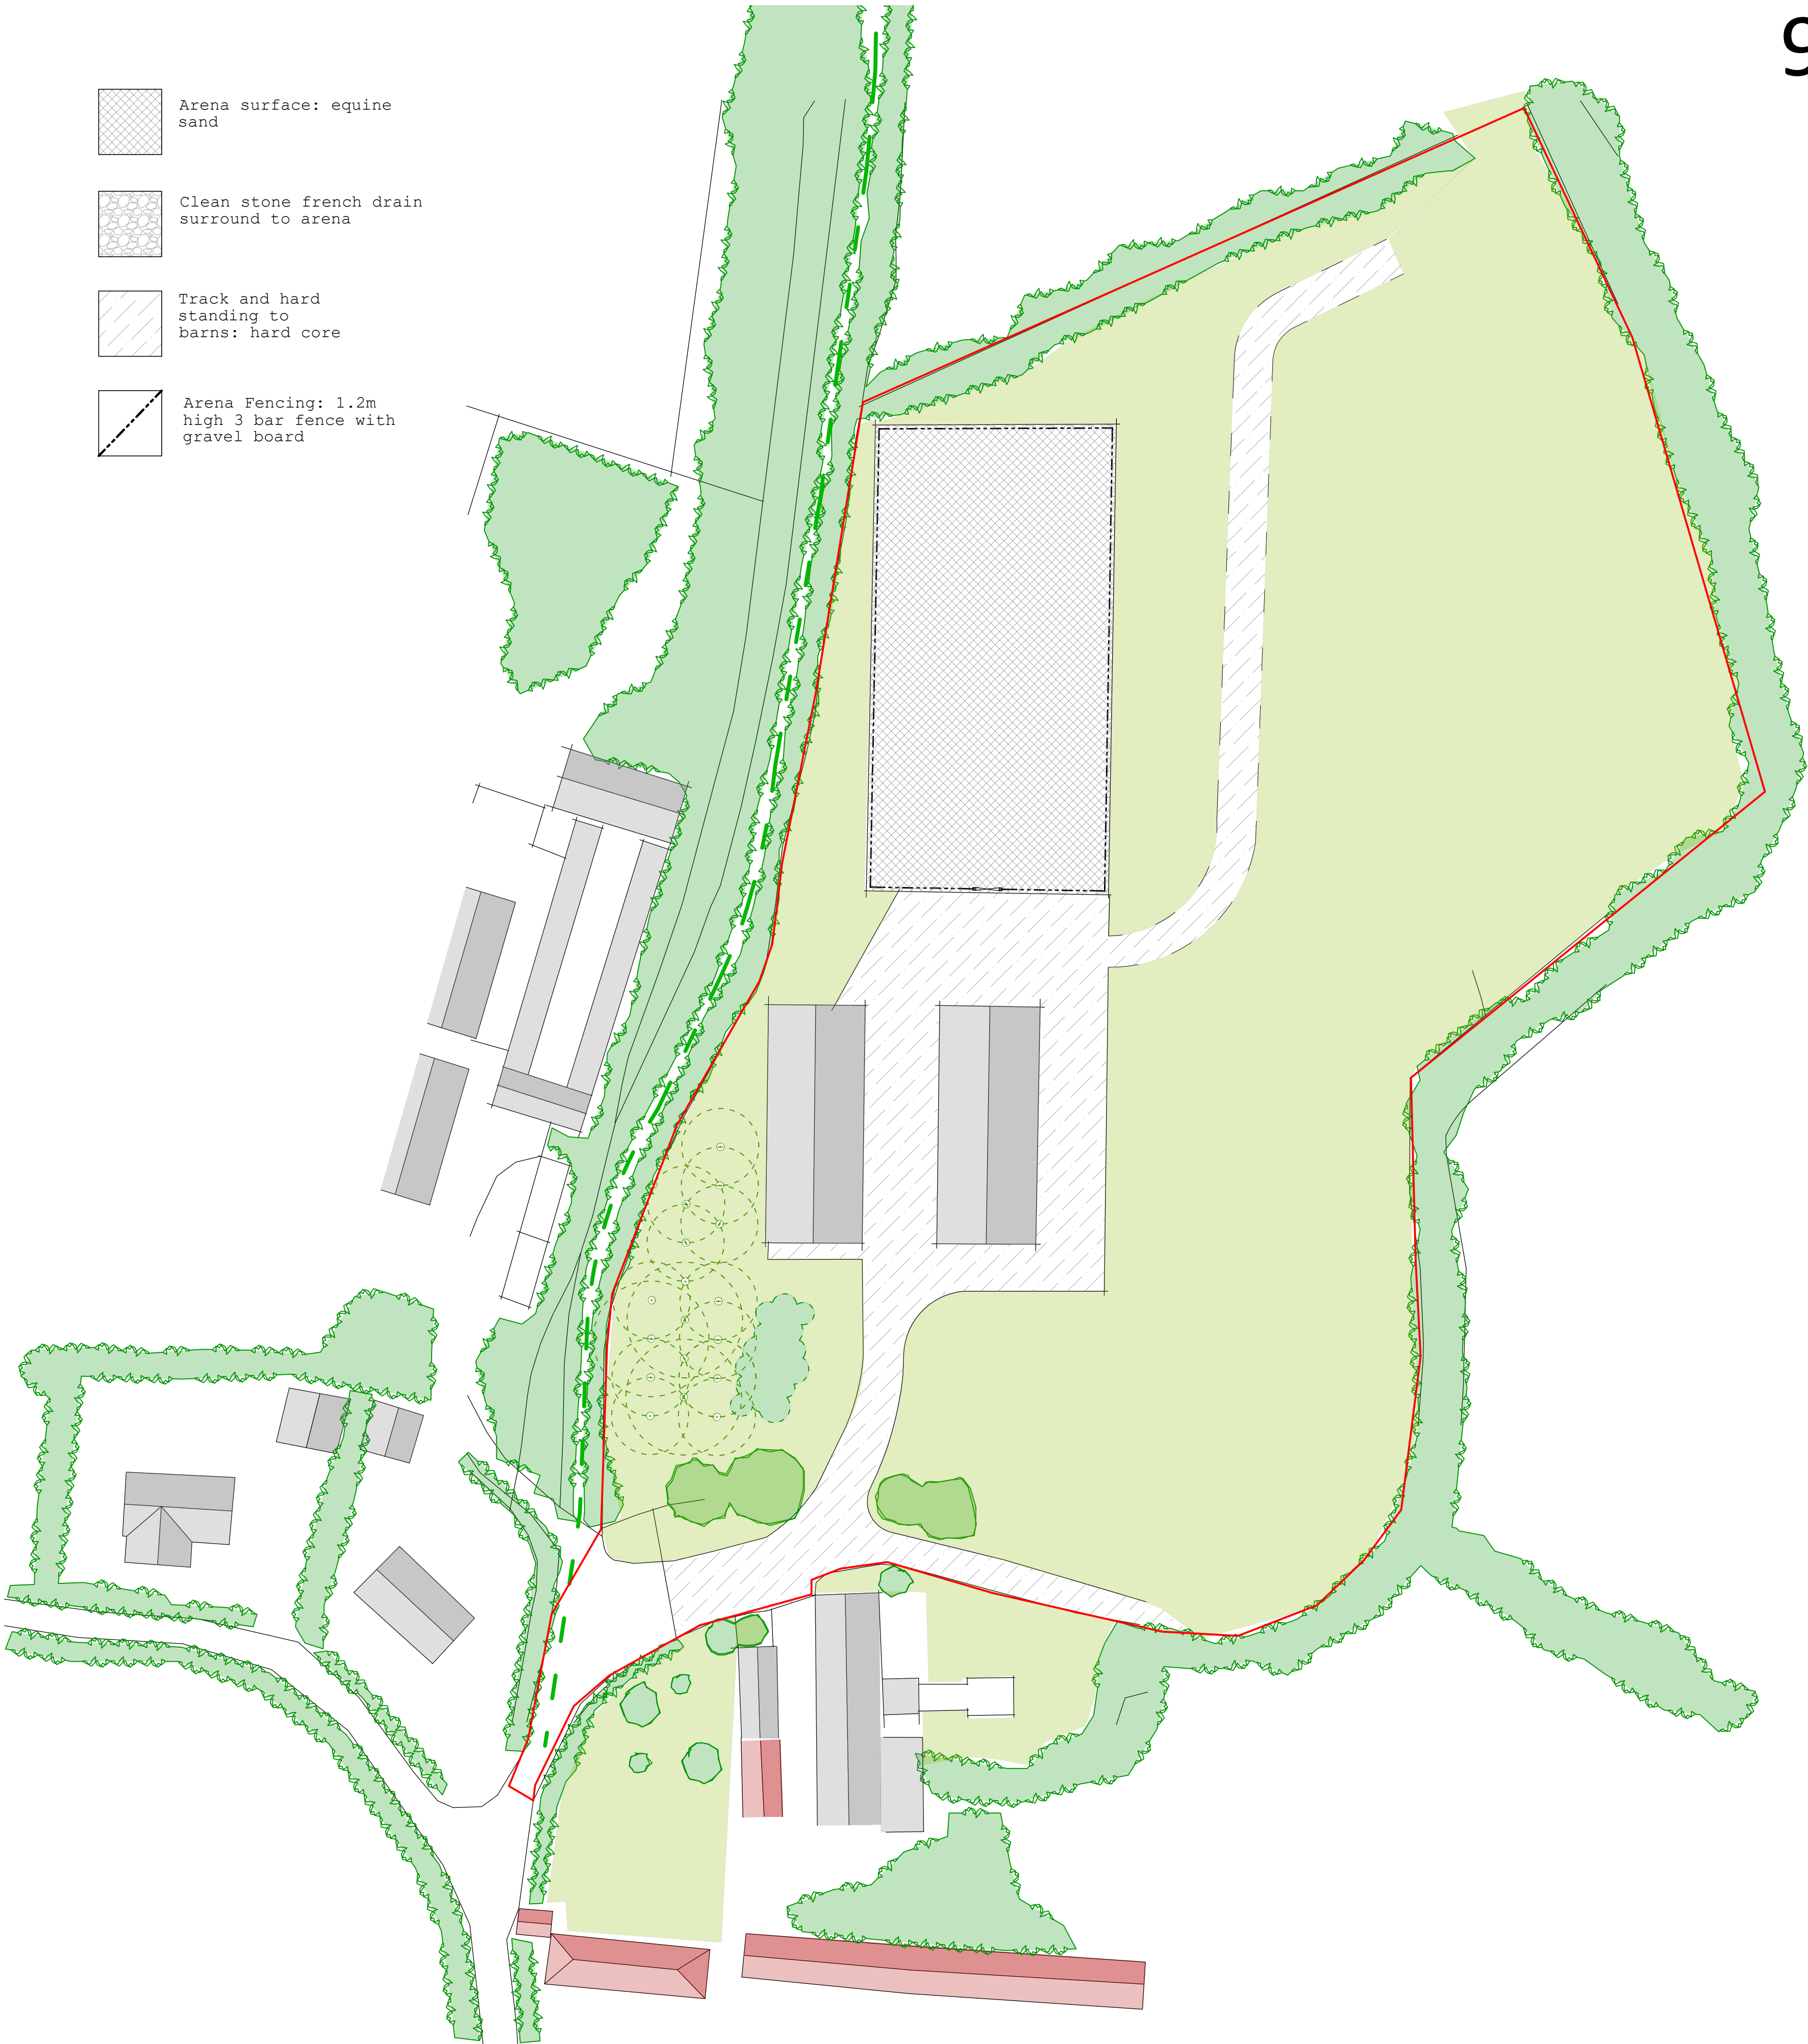

- Arena surface: equine sand
- Clean stone french drain surround to arena
- Track and hard standing to barns: hard core
- Arena Fencing: 1.2m high 3 bar fence with gravel board

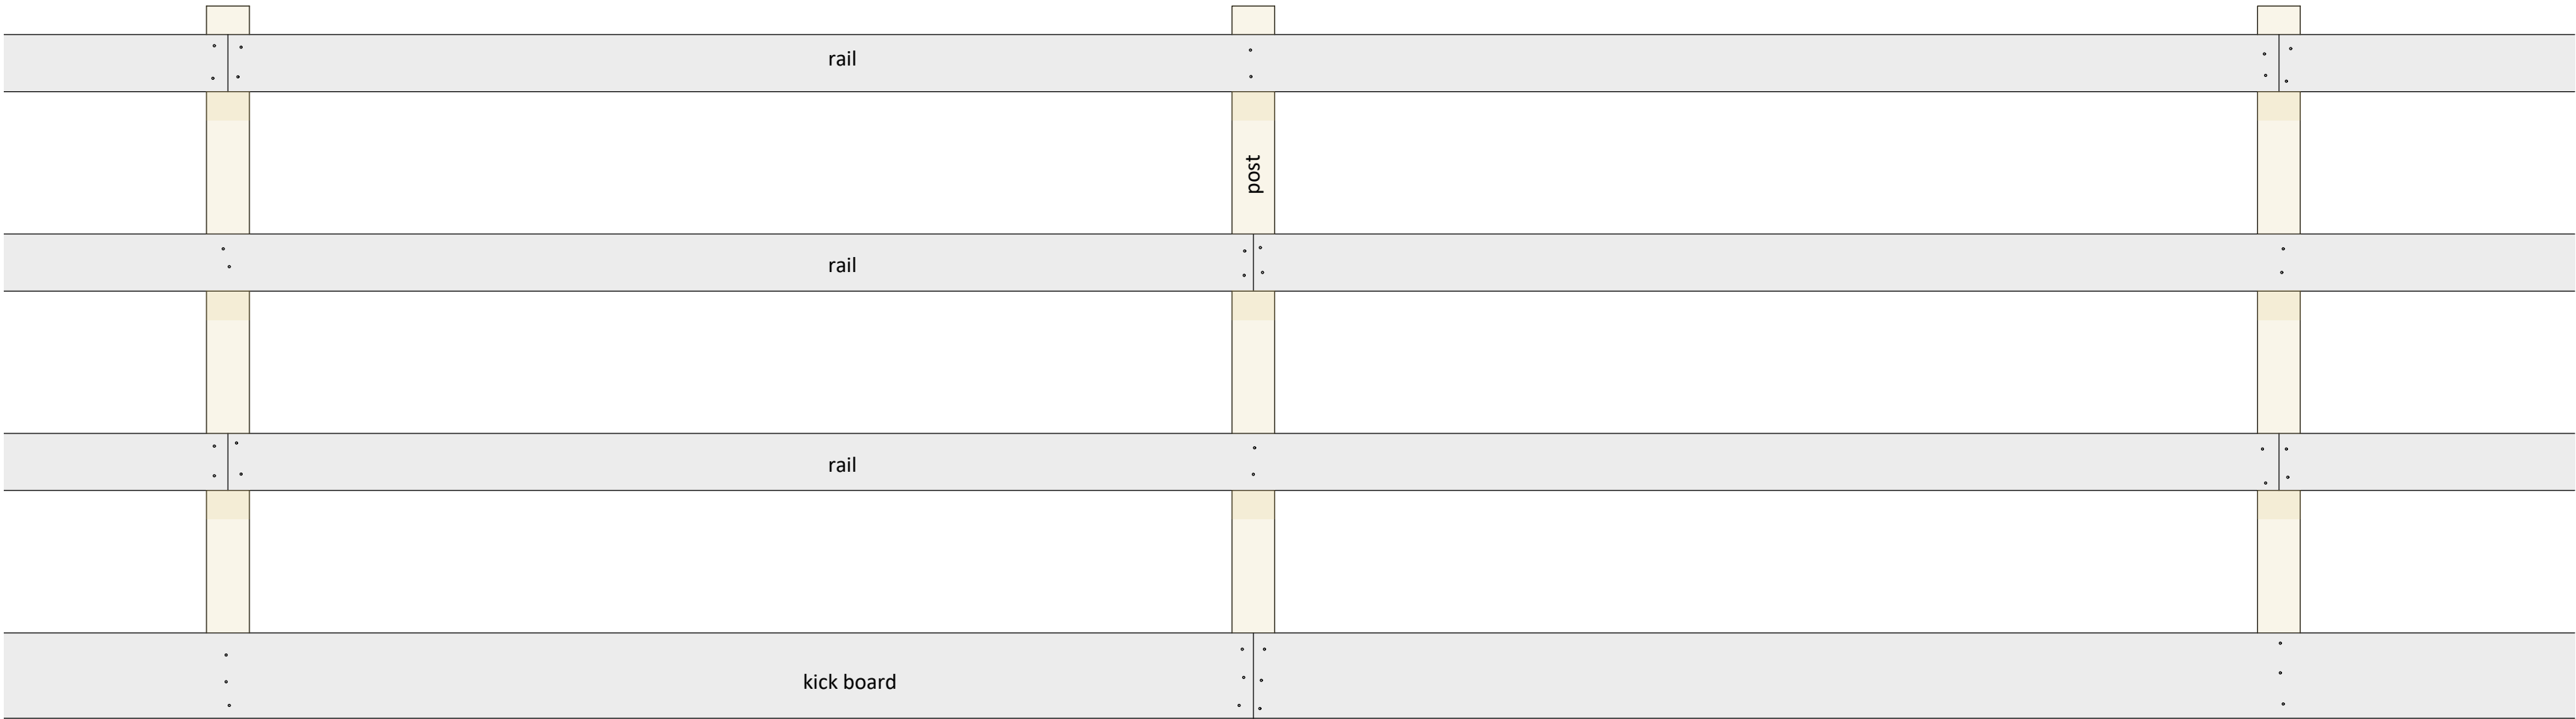

Elevation of arena fence. Scale 1:10

Arena fence - sawn treated timber three rail fence 1.2m high, with additional gravel/kick board 150x38mm along the base.
Rails 100x38mm.
Posts 125x75mm at 1.8m centres.
Timber five bar gate with equine Uni-latch

Revision No.	Revision Note	Date	By
Drawing Issue for Planning			

afla ltd

Chartered Landscape Architects
Studio 3, 11 St Nicholas Street, Bristol, BS1 1UE
Tel: 0117 925 0844.
email: info@afla.co.uk www.afla.co.uk

Landscape Institute
Registered practice

Constructionline
Part of Capita plc

QMS
ISO 9001 : 2015
REGISTERED

Client Mr & Mrs Heppelthwaite					
Project Title George's Yard, Springwell Lane, Harefield					
Drawing Title Hard landscape plan					
Date 29.5.2020	Designed by AF	Scale 1:500@A1	Project No 906	Drawing no 003	Checked Rev
AutoCAD file name: d:\projects\					