



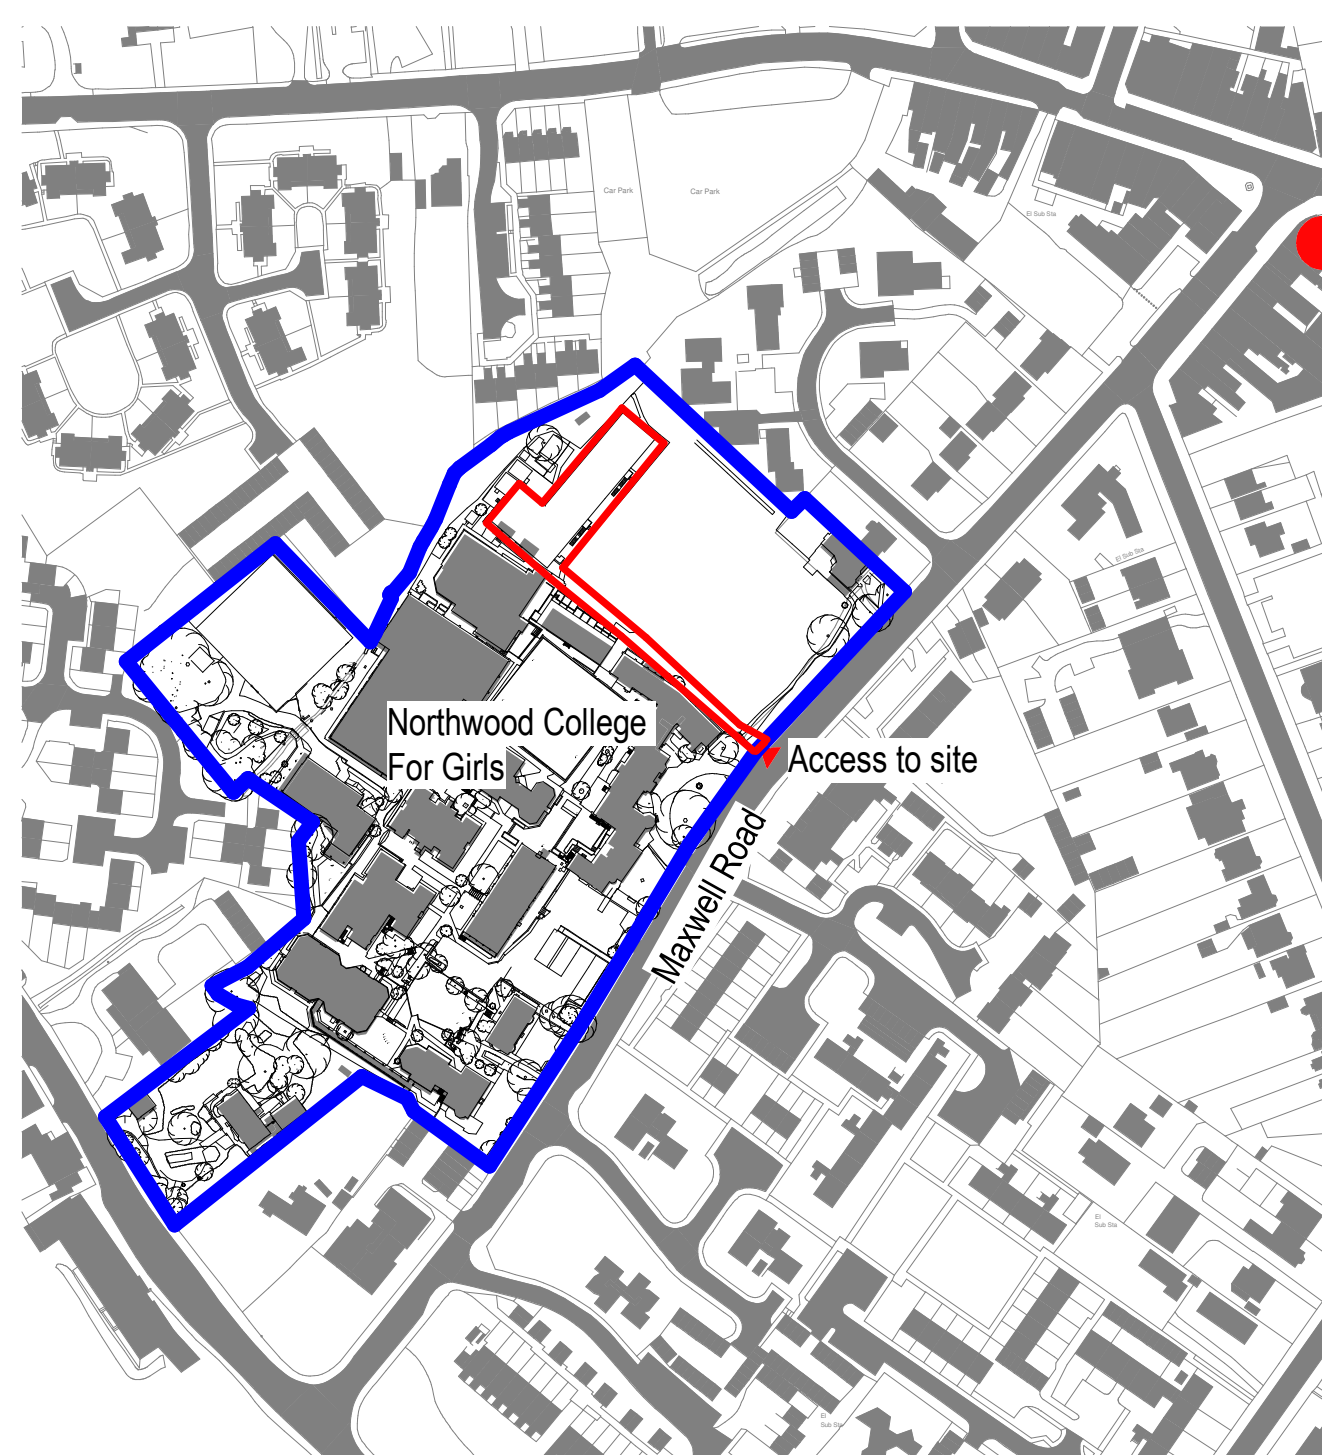


**2 Site Location Plan Copy 1**  
1 : 2500

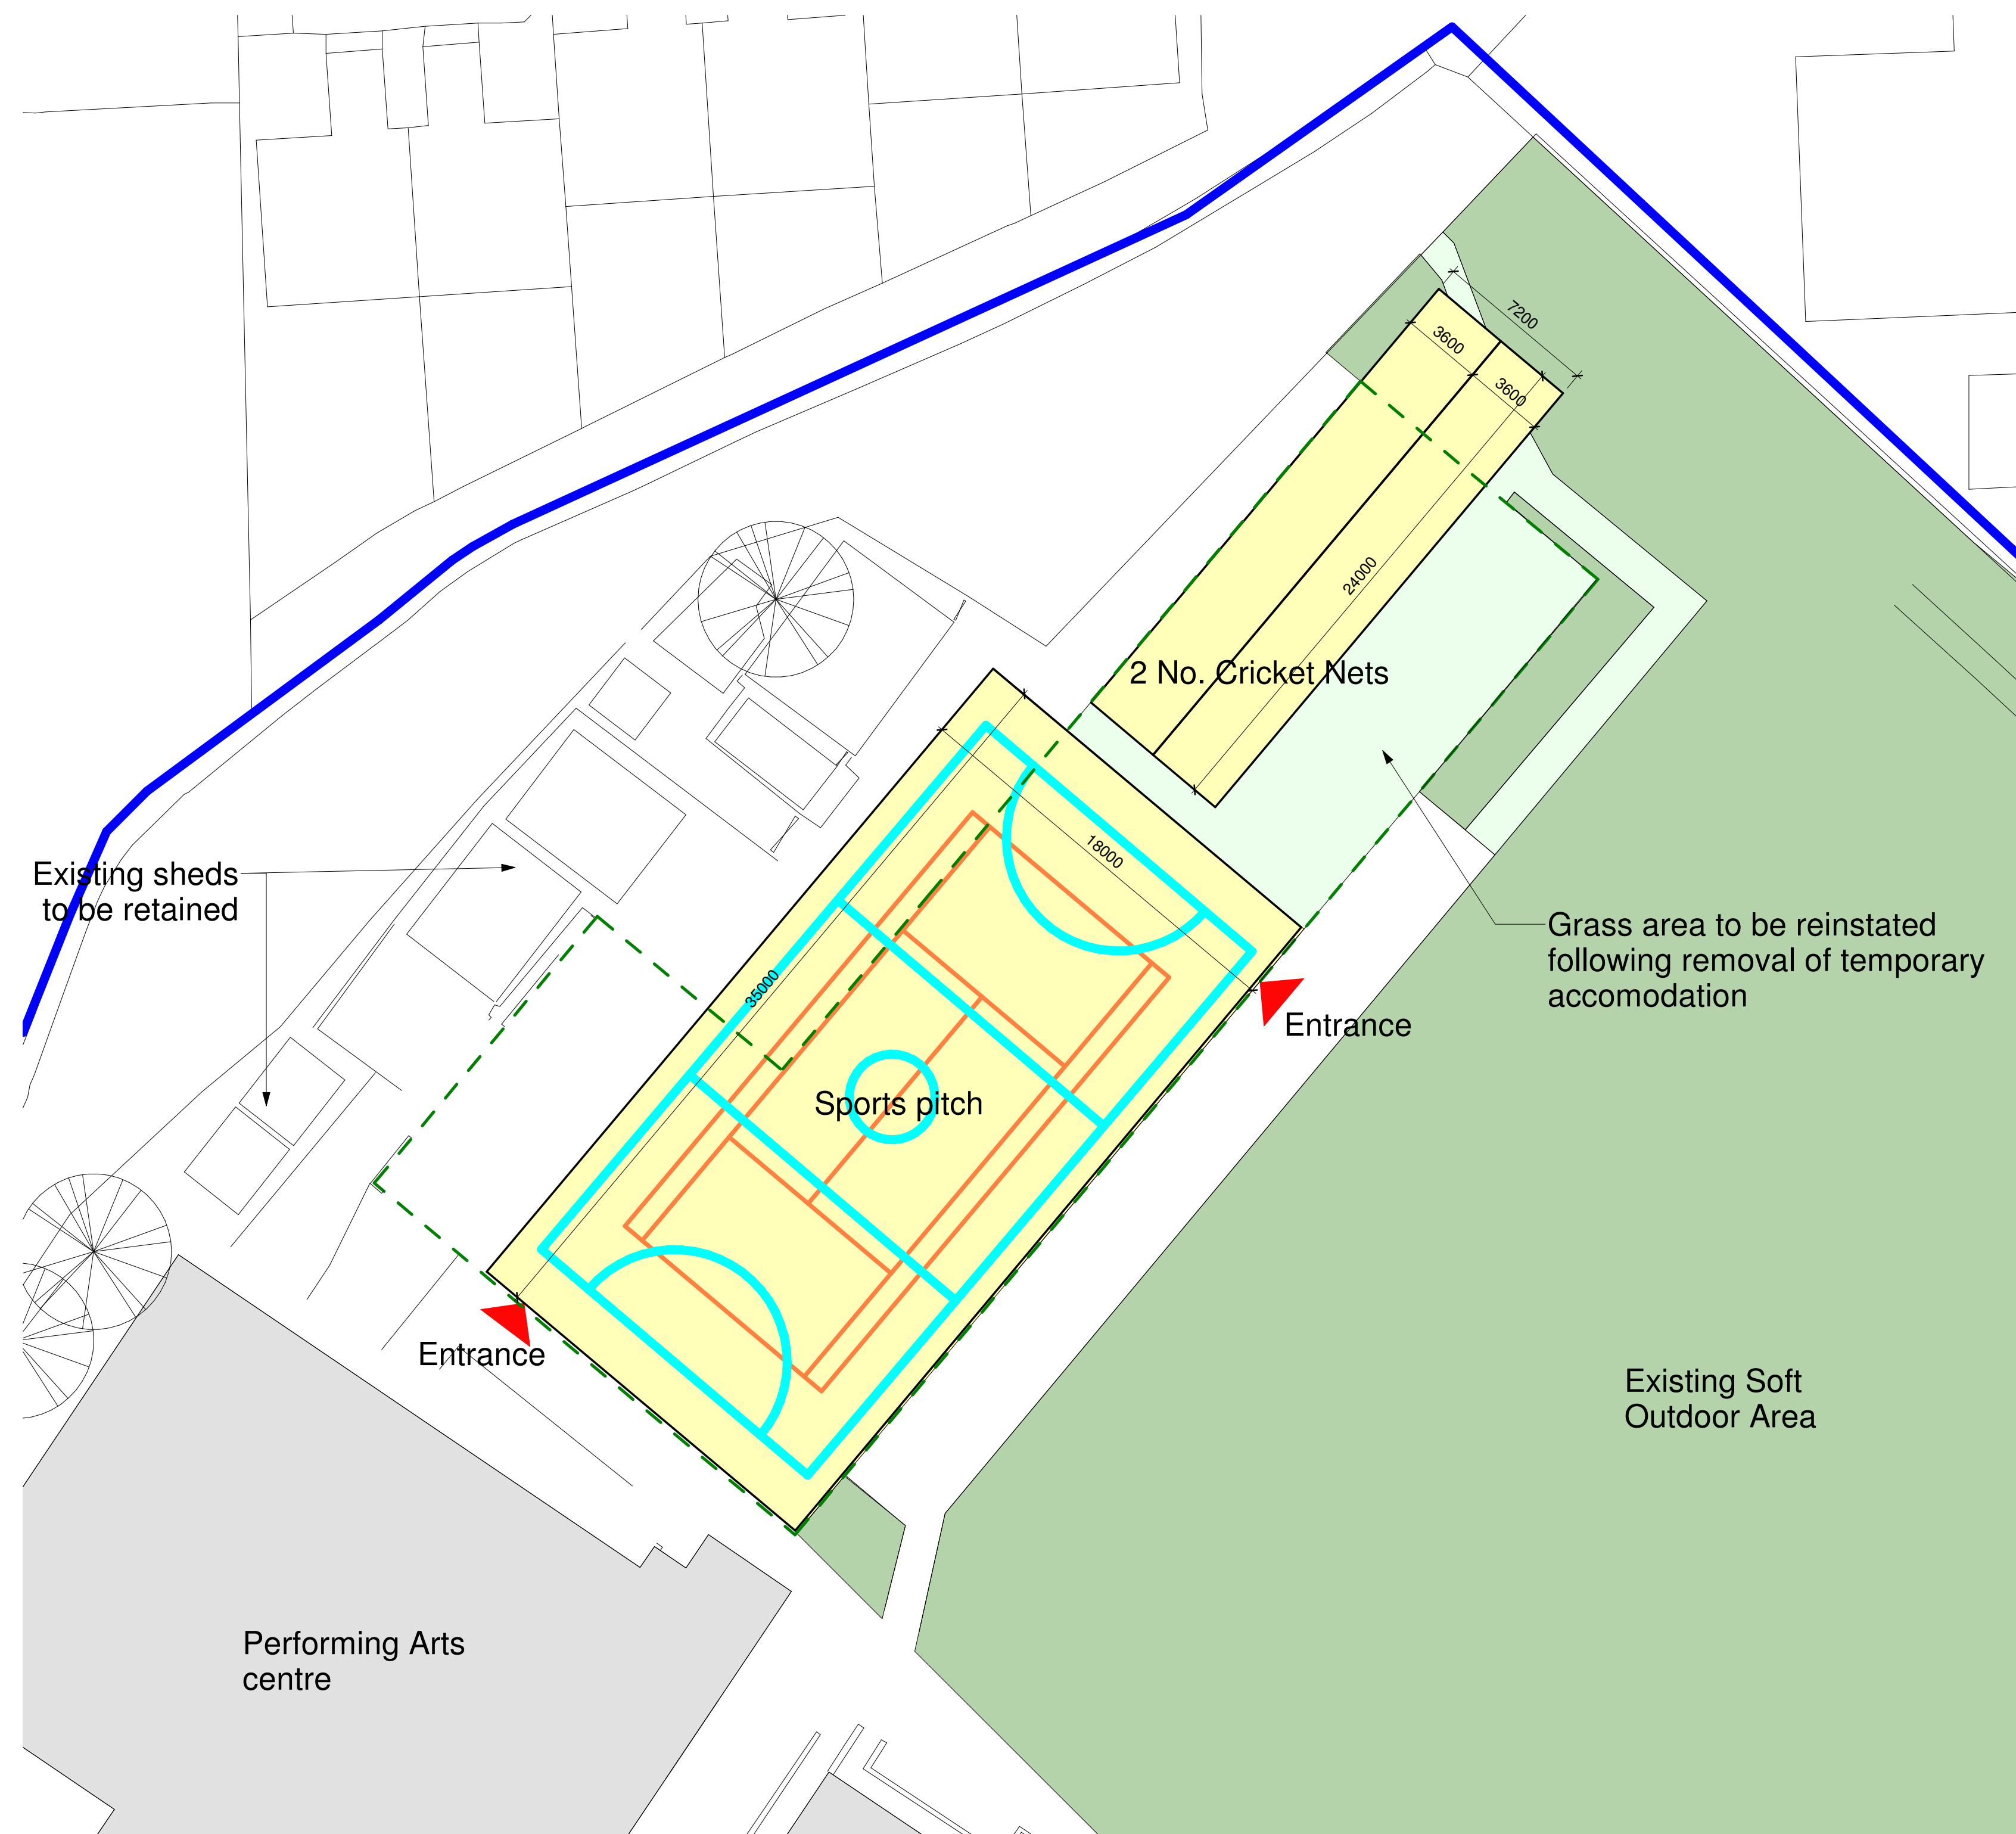

## 1 Restoration plan

-  New sport pitch
-  Existing lawn
-  New grass area
-  Tennis pitch markings
-  Net ball pitch markings
-  Metal mesh Fence 3m high
-  Outline of temporary accommodation to be removed
-  Land owned by the Applicant
-  Application site

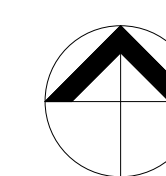

VISUAL SCALE 1:200 @ A1

|     |          |                |  |  |  |  |    |         |  |
|-----|----------|----------------|--|--|--|--|----|---------|--|
|     |          |                |  |  |  |  |    |         |  |
|     |          |                |  |  |  |  |    |         |  |
| P1  | 25-10-19 | Planning Issue |  |  |  |  |    |         |  |
| REV | DATE     | REVISION NOTE  |  |  |  |  | BY | CHECKED |  |