



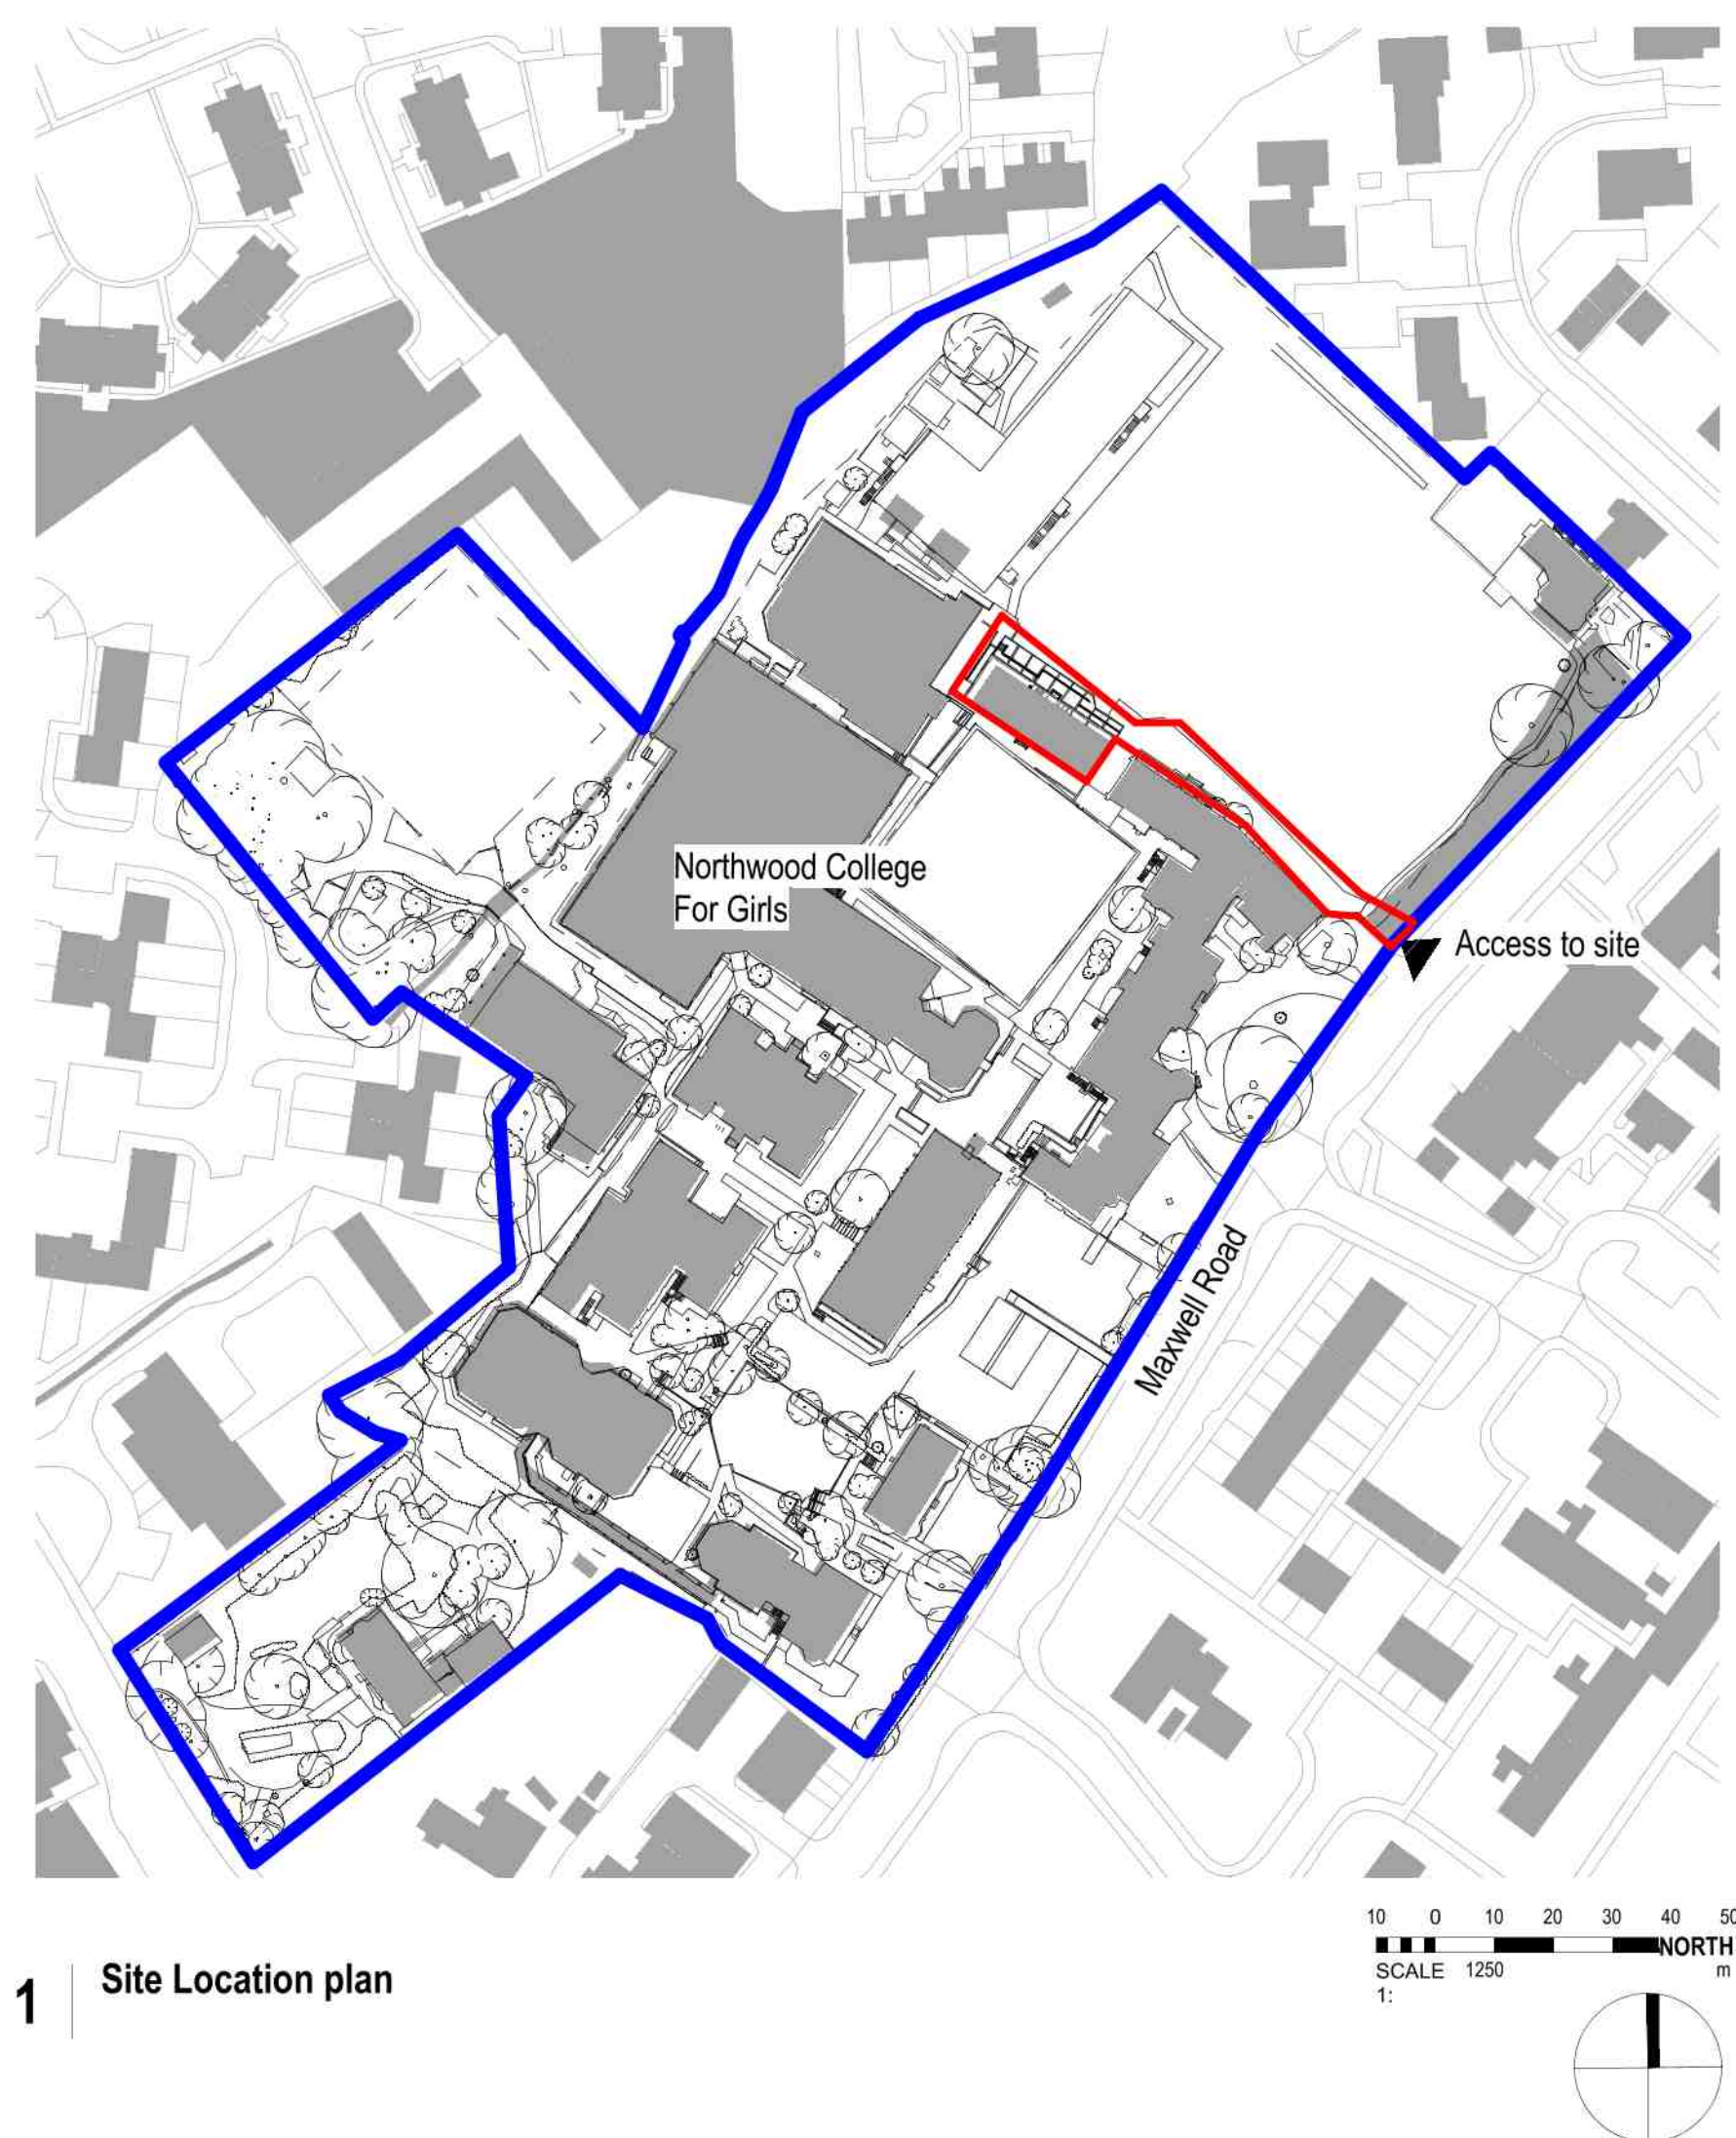

1 | Site Location plan

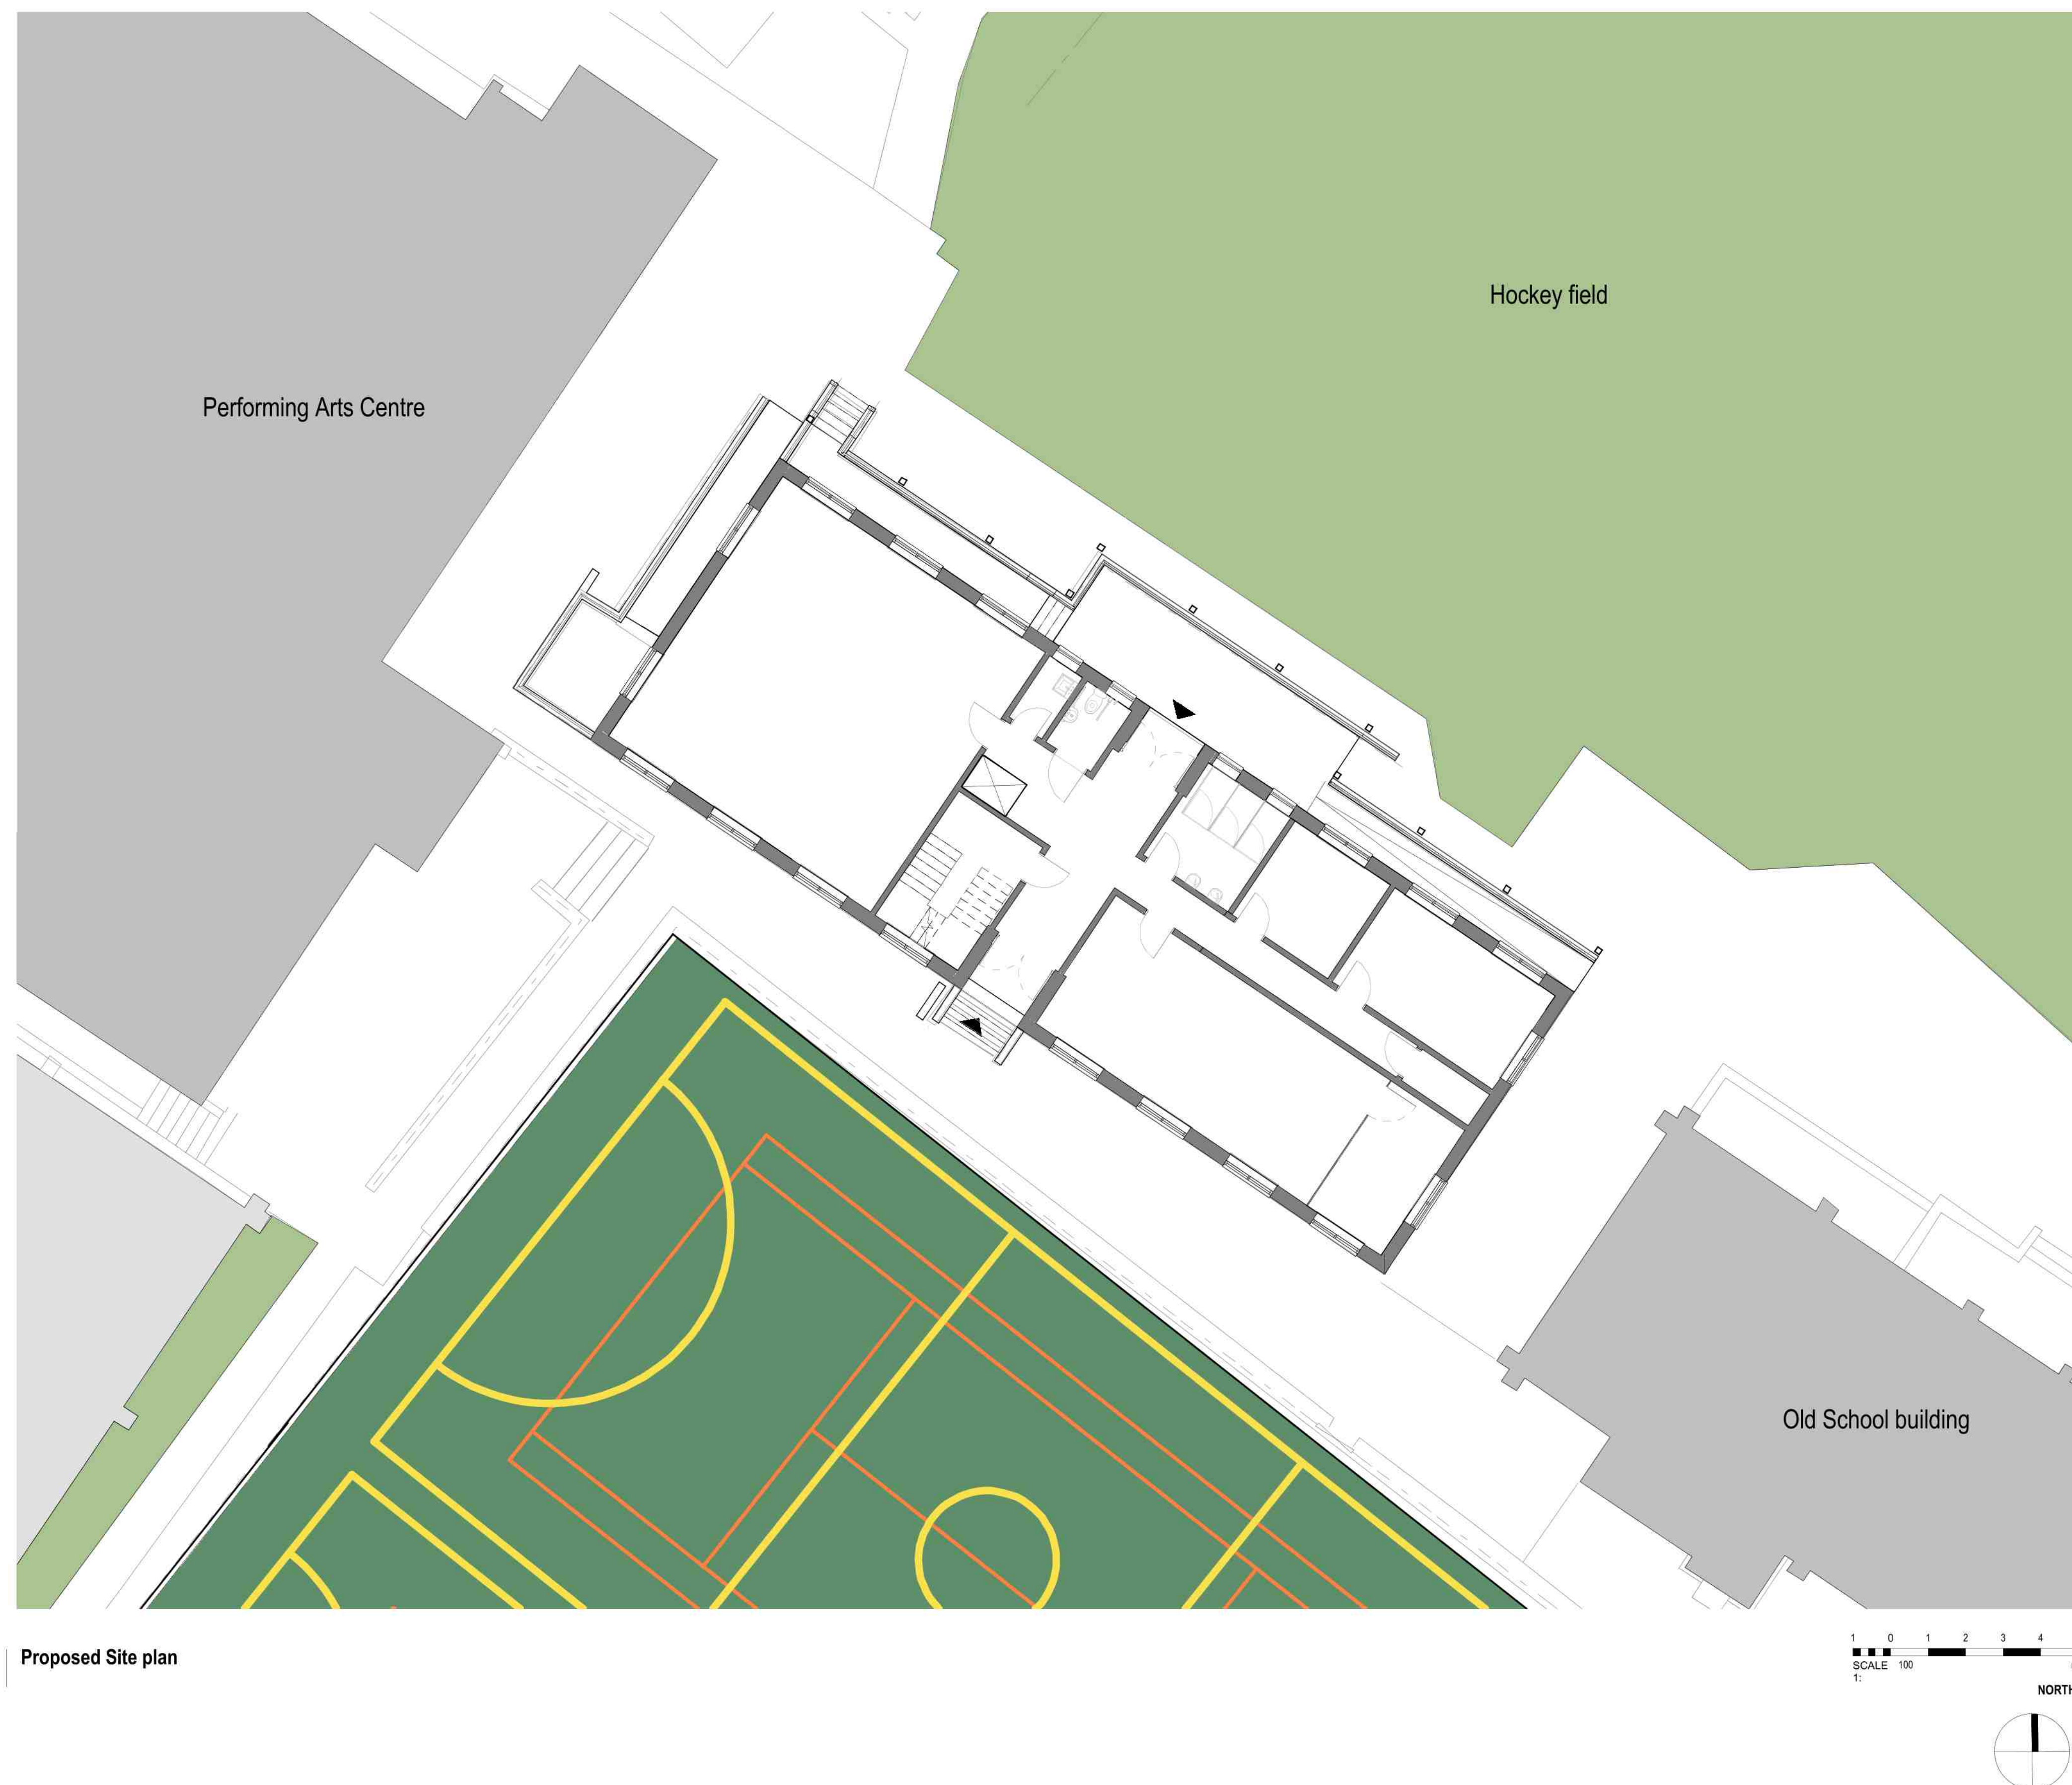

2 Proposed Site plan

P1	13.12.19	PLANNING ISSUE						EWA	EWA
REV	DATE	REVISION NOTE						BY	CHECKED