




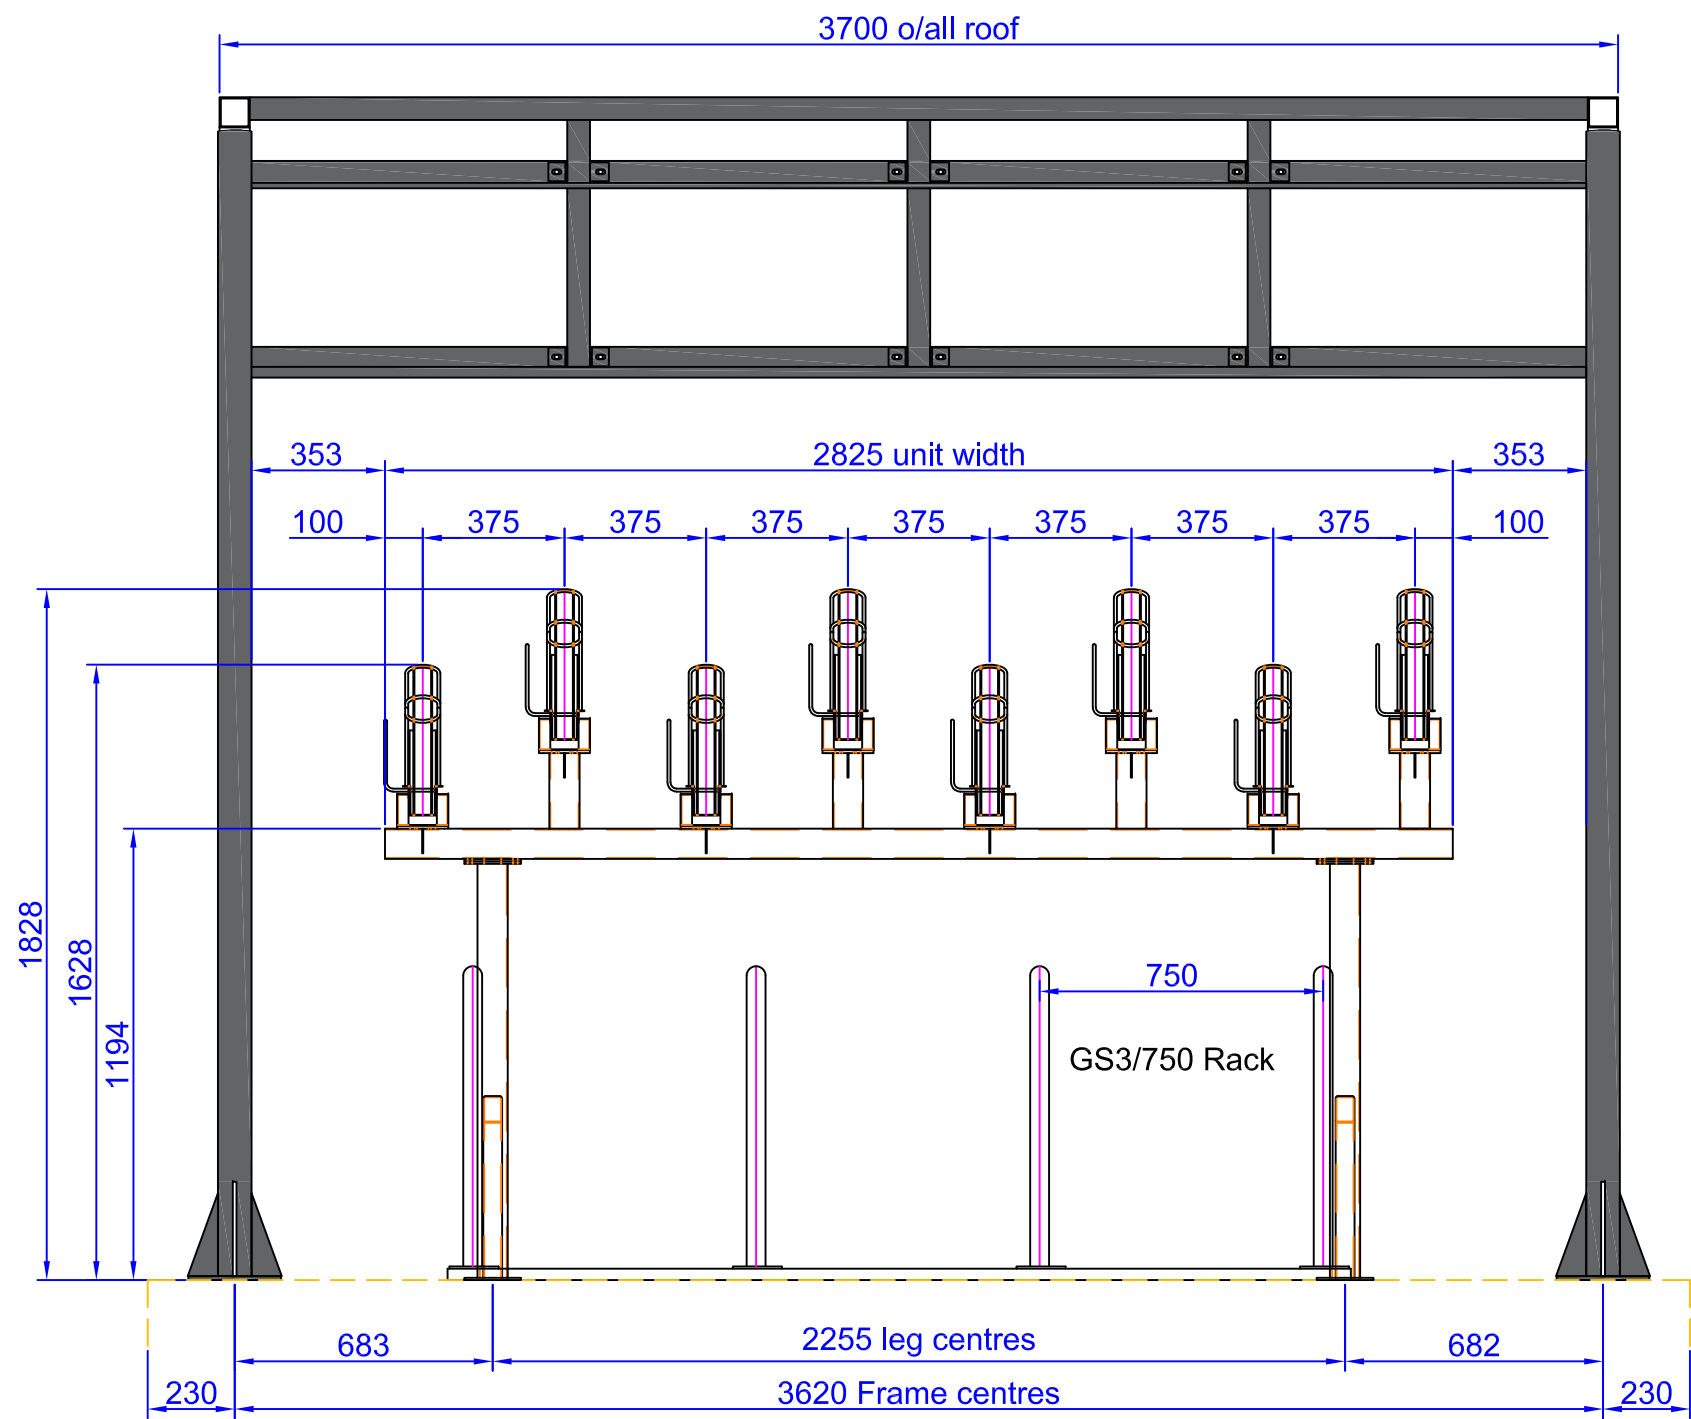


3600 Apollo with Easi-Riser
Configuration 8&8

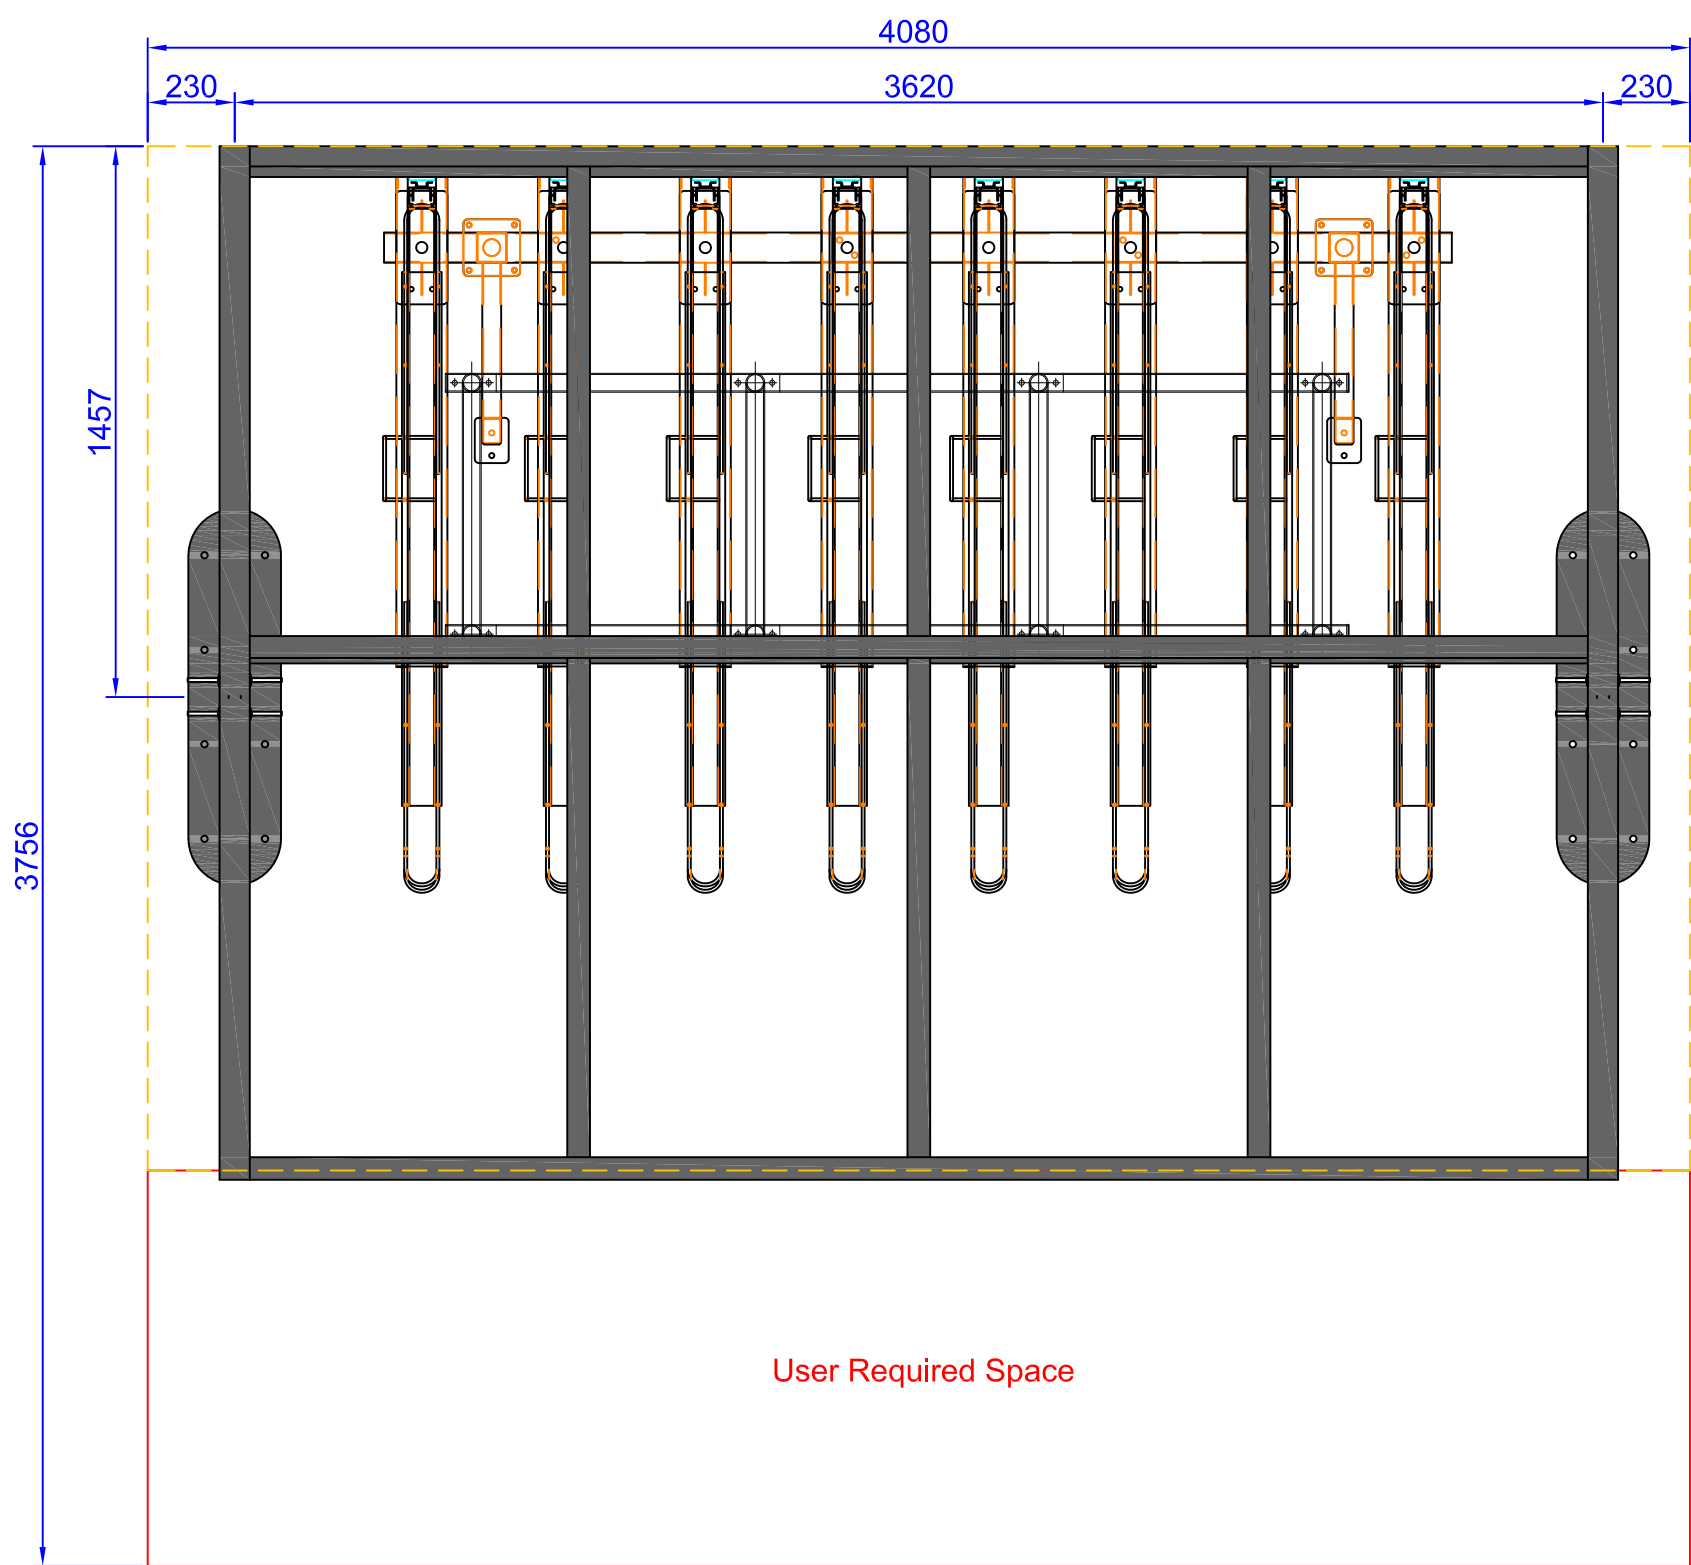

Plan View

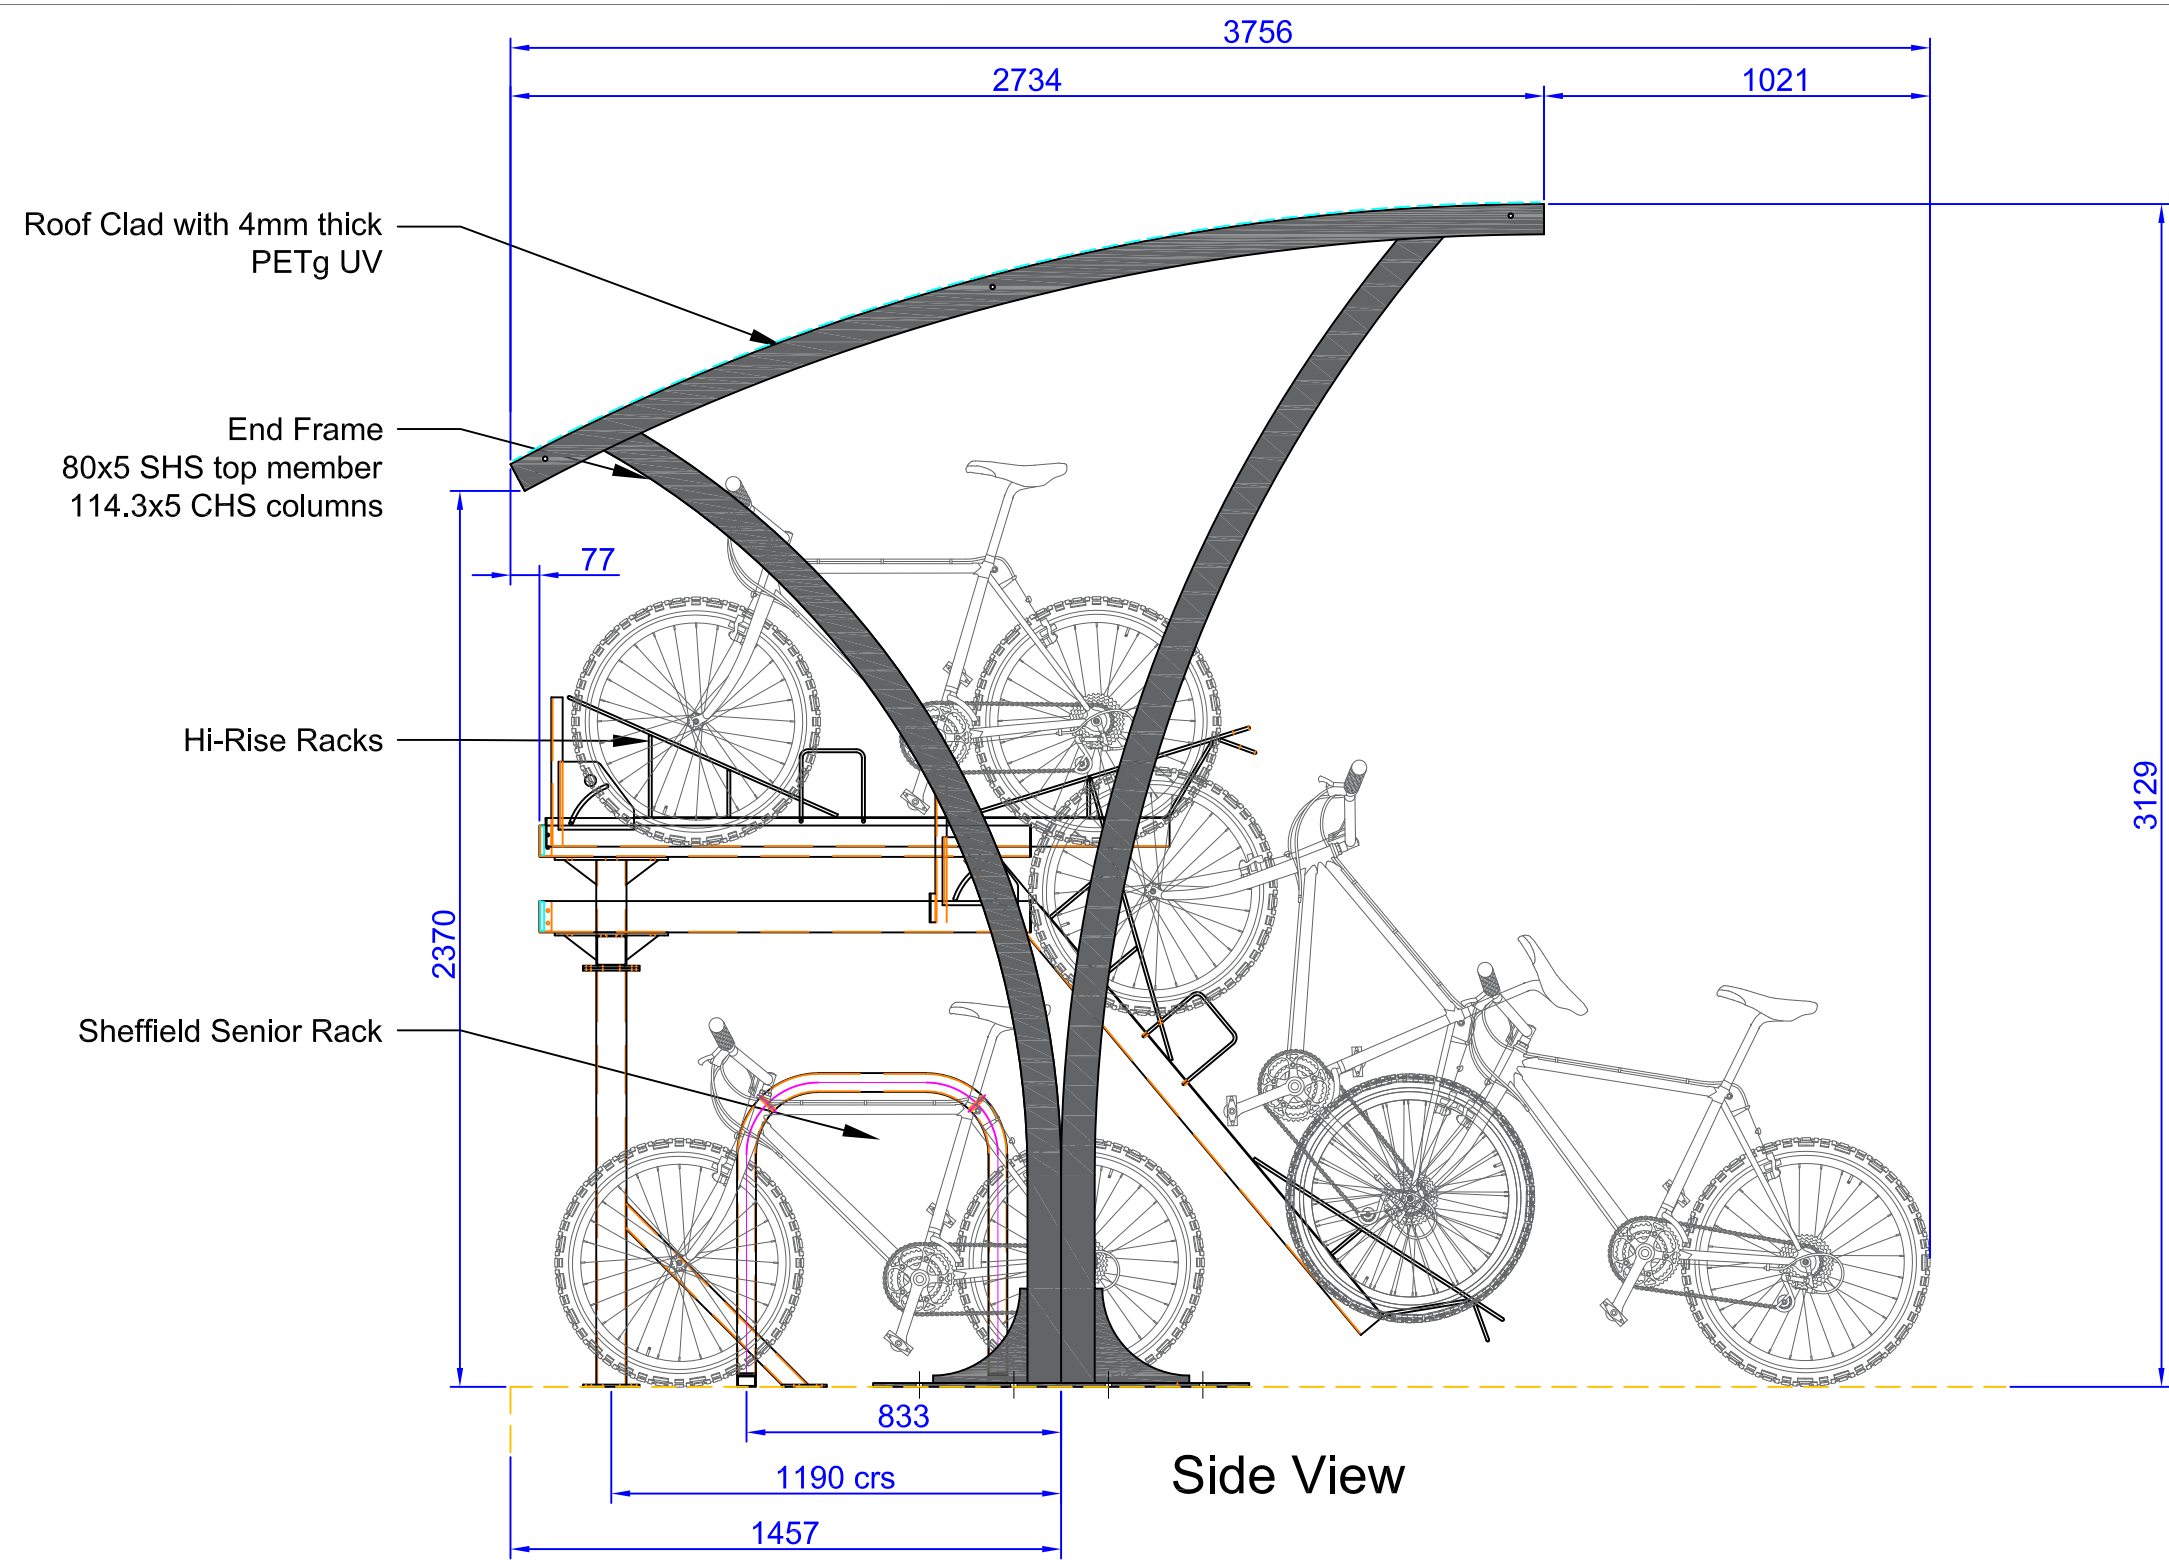


Side View

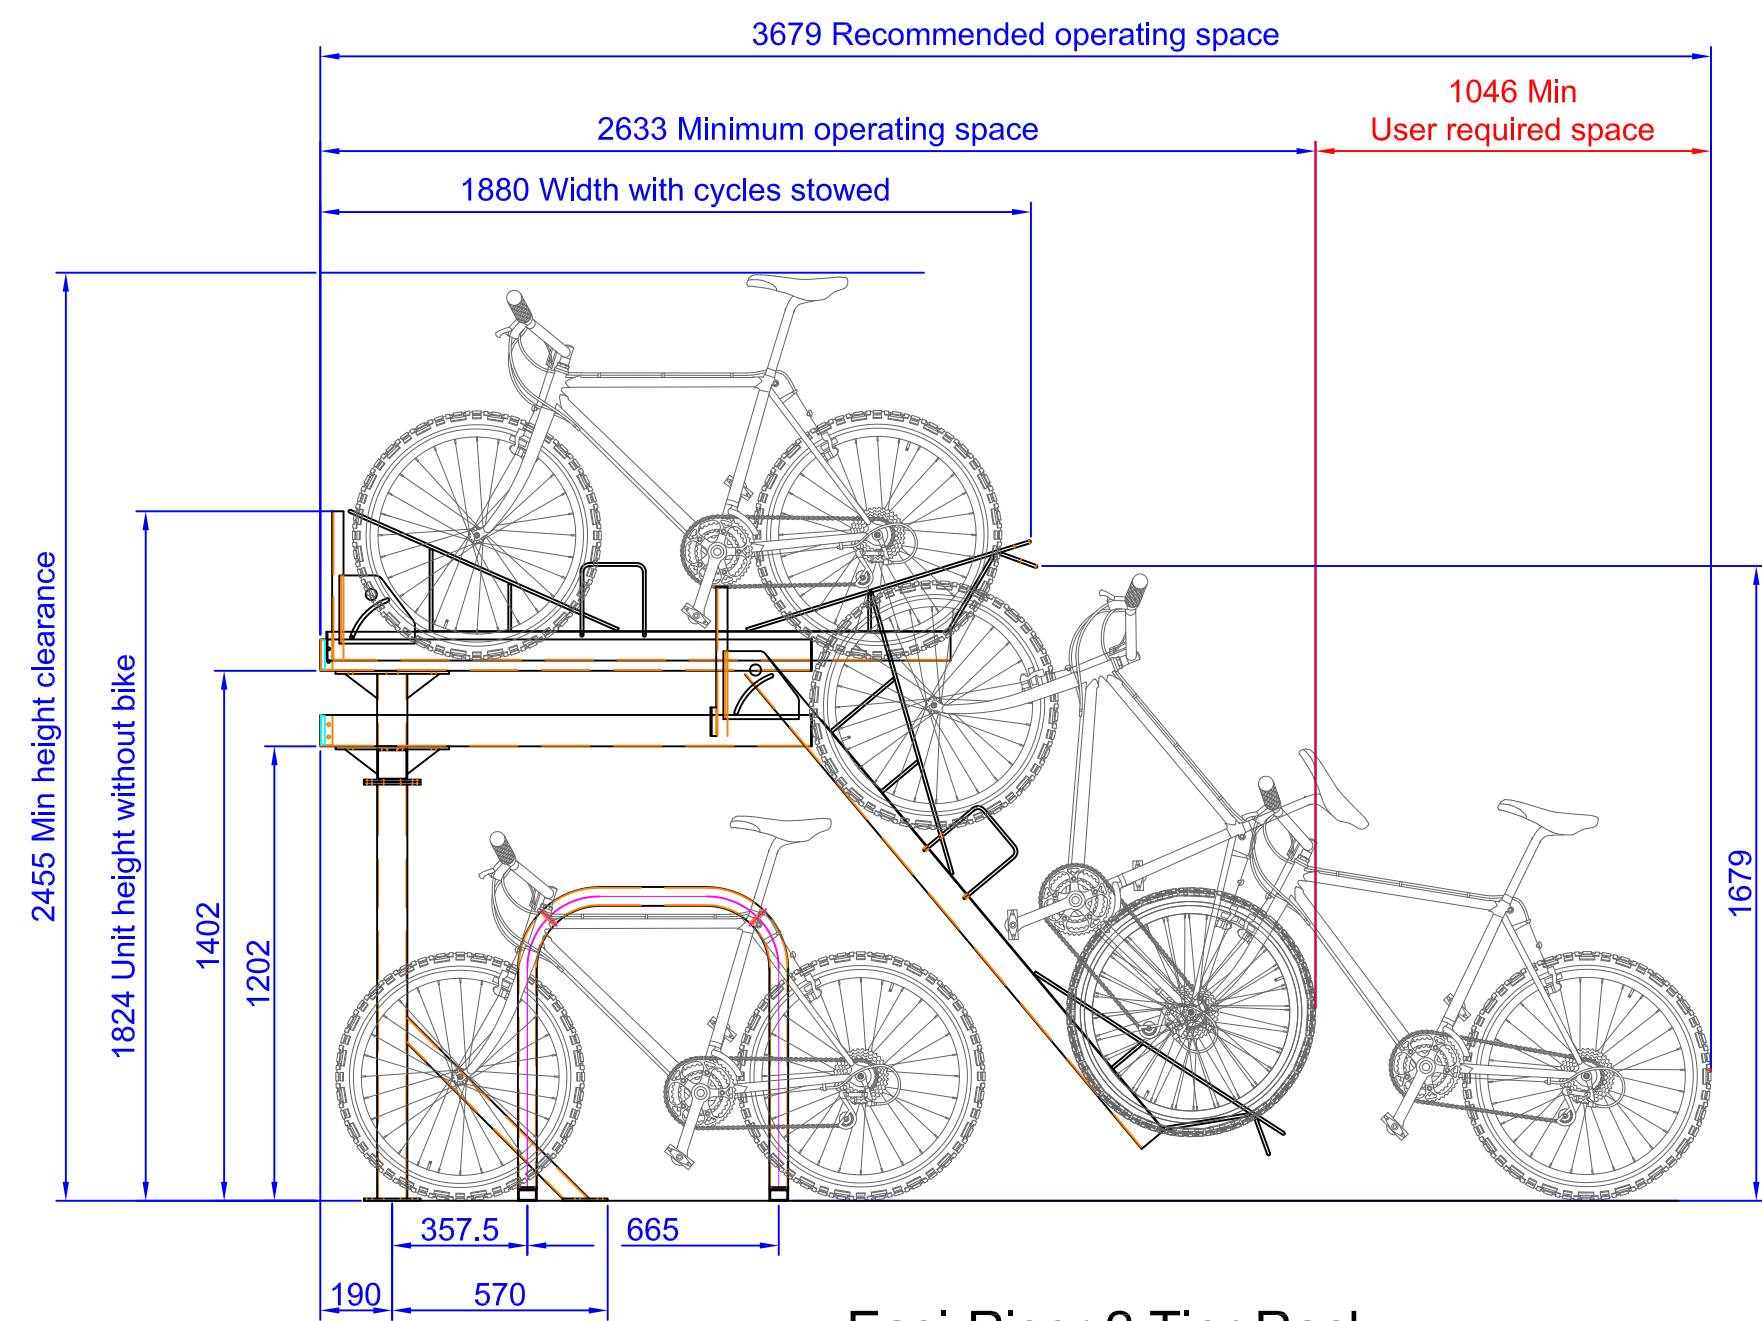

Easi-Riser 2 Tier Rack

8No. Fischer M16/50 FBN II hot dip galvanised ground anchors per baseplate x 170mm lg.
Maximum Effective Grip Range: 50mm
Minimum Edge Distance: 125mm
Minimum Embedment of 80mm
Always ensure that fixings are installed to manufacturers recommendations. Manufacturers product code: 507553-FBN II 16/50 HDG

15mm pack and grout with high duty HDPE horse shoe solid load bearing levelling shims at each fixing position and grout with webber gp grout to manufacturers recommendations.

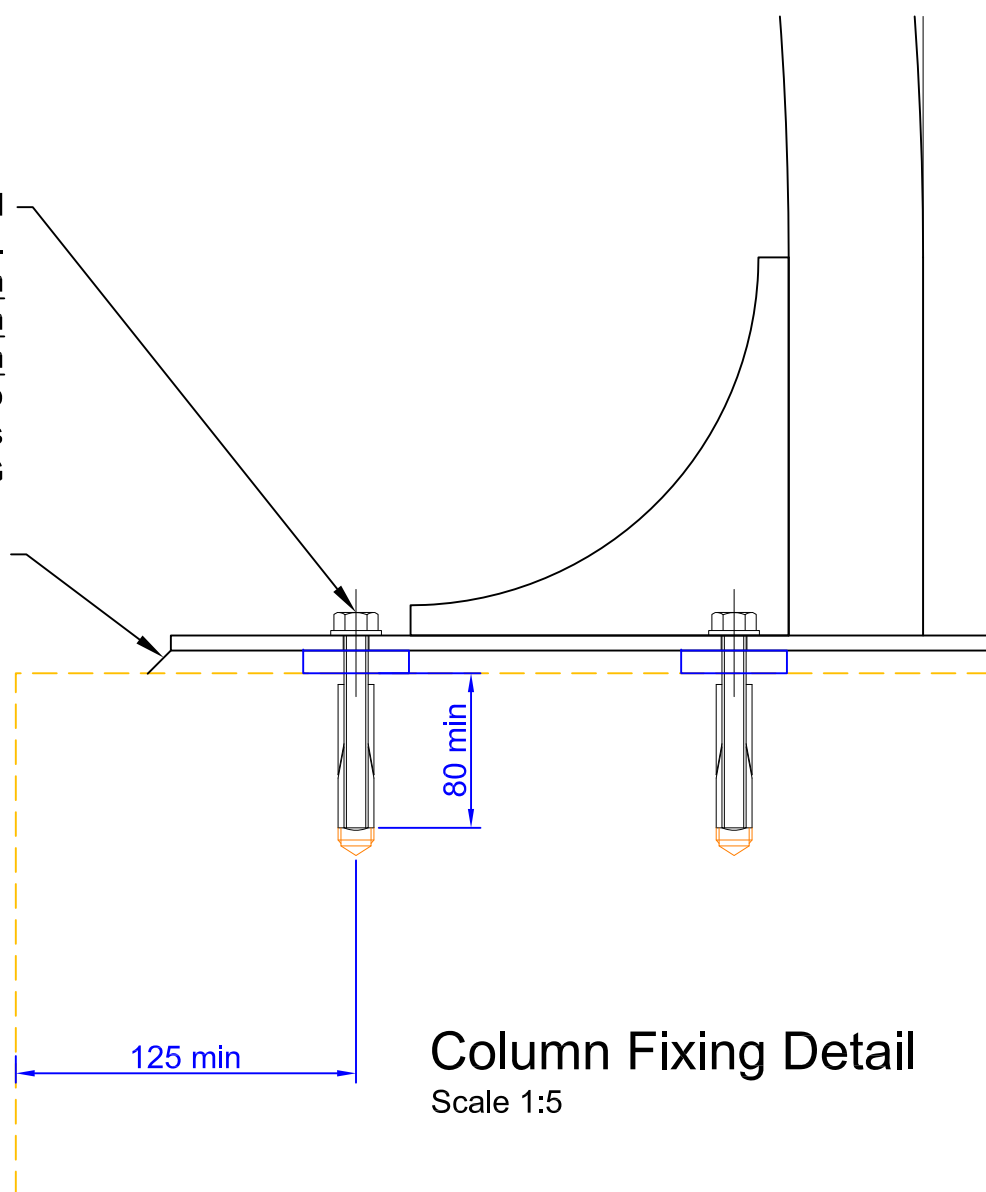

Column Fixing Detail
Scale 1:5

General Notes:
All dimensions are to be checked on site with allowances for variations due to normal manufacturing tolerance.
Drawing errors or omissions are to be reported and checked with the Design Office.
Where items are drawn as assemblies these items must be trial assembled in workshop by manufacturer to ensure correct fit.
None of the work content shown in this drawing for any company may proceed until approved copies are distributed and clearly marked "ISSUED FOR CONSTRUCTION"
This drawing is copyright and no portion should be copied or reproduced without the consent of Broxap Limited
Fabrication Tolerances
0mm - 1000mm = +/- 1.0mm
1001mm - 2500mm = +/- 1.5mm
2501mm - 5000mm = +/- 2.0mm
5001mm - 10000mm = +/- 2.5mm
Unless stated otherwise

C				
B				
A				
Rev.	Description	Drawn	Checked	Date
Drawing Status: For Information				
broxap® Design & Head Office, Rowhurst Industrial Estate, Chesterston, Newcastle-under-Lyme, Staffordshire ST15 6BD Tel: +44 (0) 1782 564411 Fax: +44 (0) 1782 564312				
Client: Refer to sales order				
Project: STANDARD				
Drawing Title: Apollo 3600 with Easi-Riser 8 & 8 rack				
Drawn: ACP				
Checked: [Signature]				
Date: 06/11/20 Scale: 1:20 @ A1				
Drawing No.: EASI-RISER-AP-3600				
Rev. No.: [Blank]				
Broxap Order No.: Refer to sales order				