


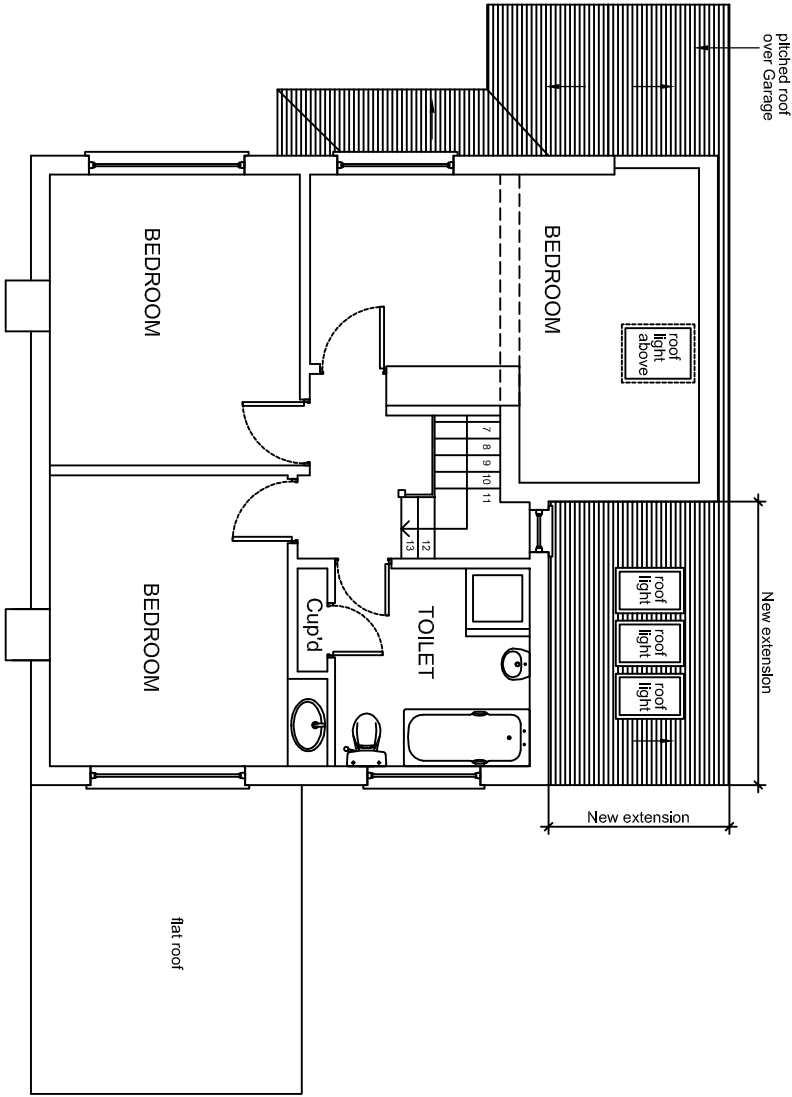


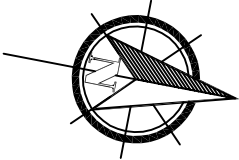


PROPOSED FIRST FLOOR PLAN

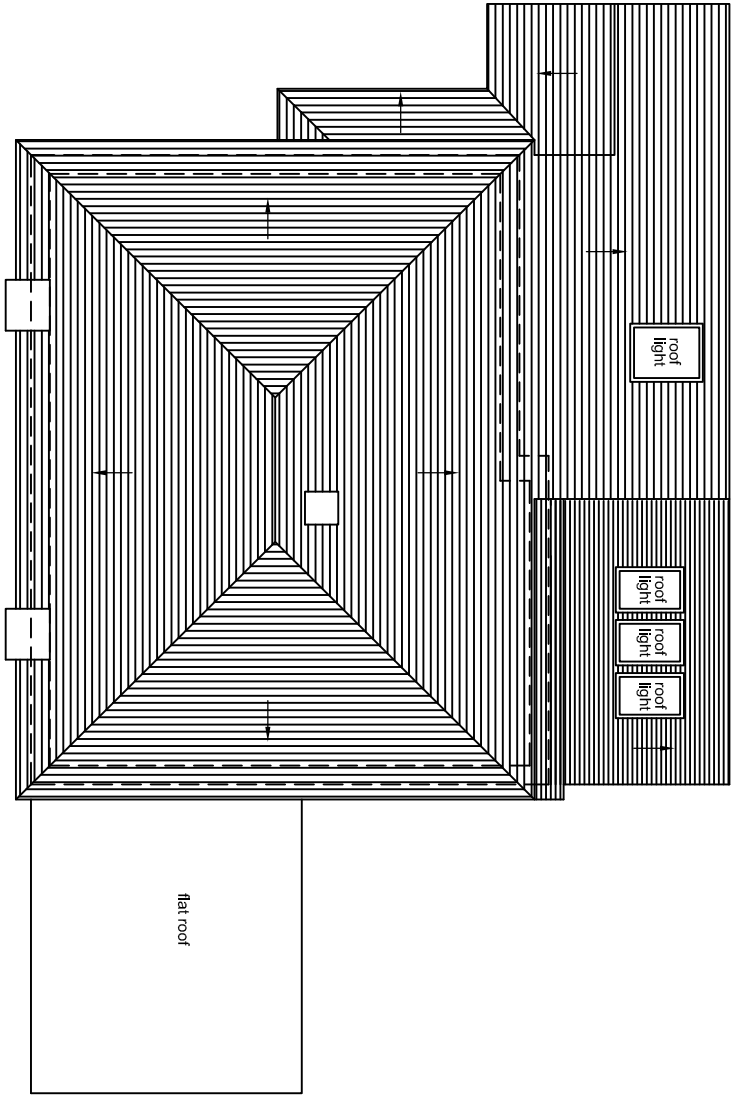

PROPOSED ROOF PLAN

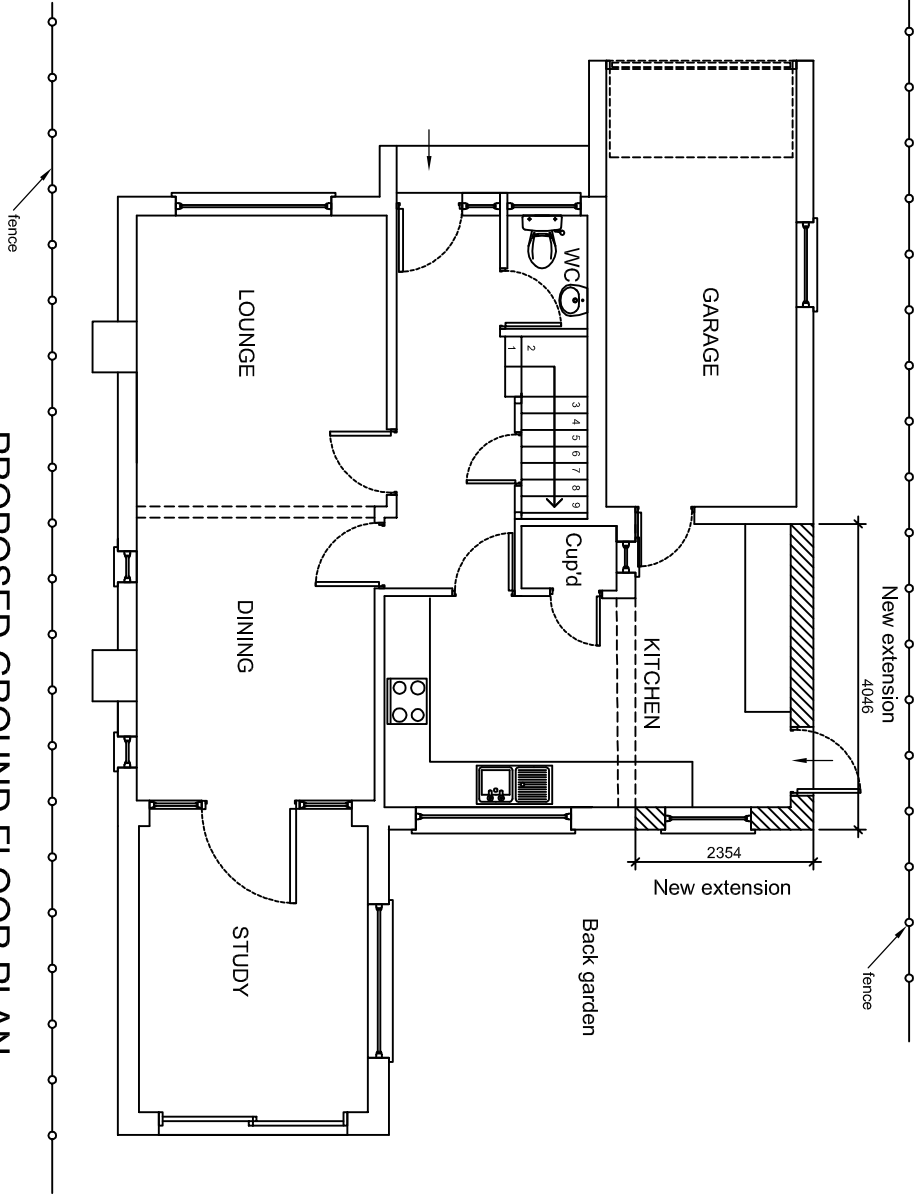

PROPOSED GROUND FLOOR PLAN

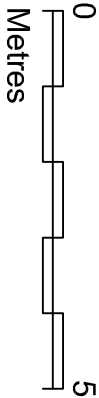

GDC DESIGN LTD
CHARTERED ARCHITECT
Tel: 01895 251323
Mob: 07976 732636
g.d.c@btinternet.com

PROJECT
21 CEDARS DRIVE, HILLINGDON UB10 0UT
SIDE EXTENSION

DESCRIPTION
PROPOSED GROUND FLOOR, FIRST FLOOR
AND ROOF PLANS

SCALE
1:100 @ A3
DRAWN BY
AK, GC
CHECKED BY
GC
DATE
10/3/17
REF:
A

21 CD / P / 04