
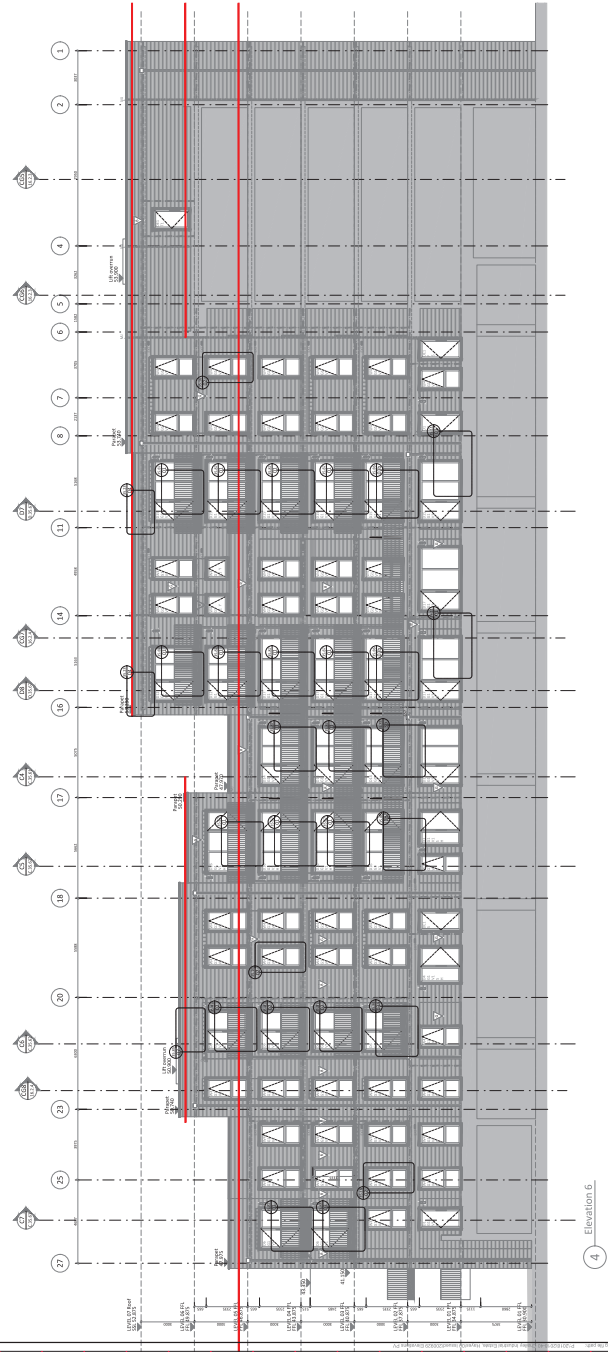


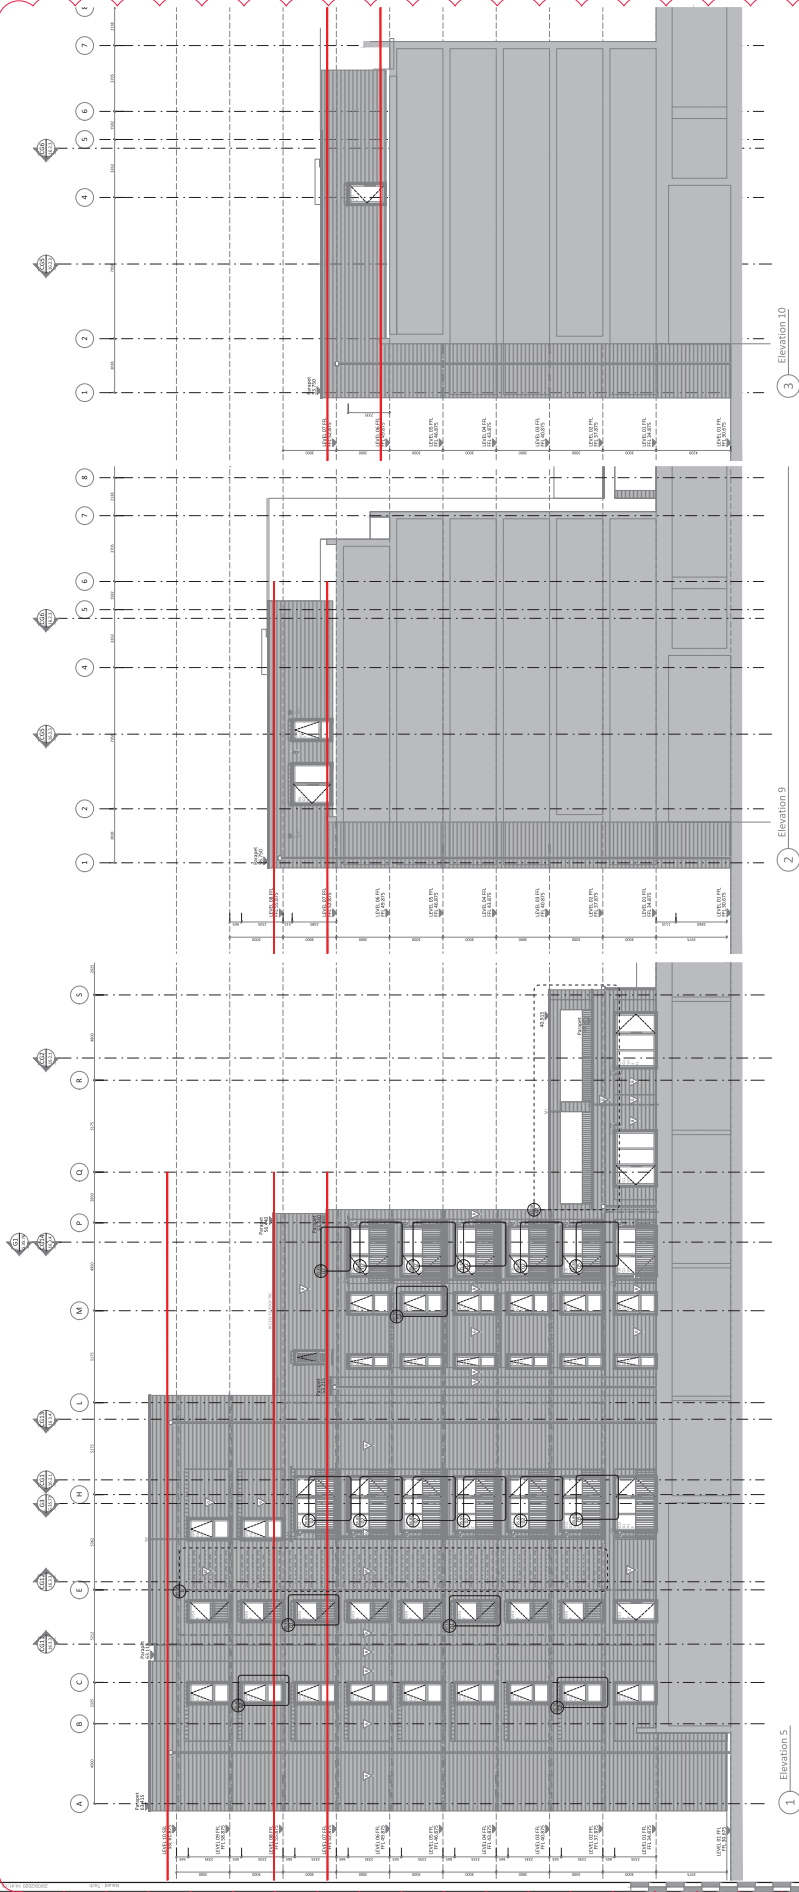

|                                                                                     |          |   |      |
|-------------------------------------------------------------------------------------|----------|---|------|
| Project Name                                                                        | 01-10-20 | Architect   | 1100 |
| Client                                                                              | EWJ      | Contractor   |      |
| Site                                                                                |          |   |      |
| Blocks CDEFG<br>Elevations 3                                                        |          |   |      |
| FHN432-CDEFG.17.2.3 C                                                               |          |   |      |