
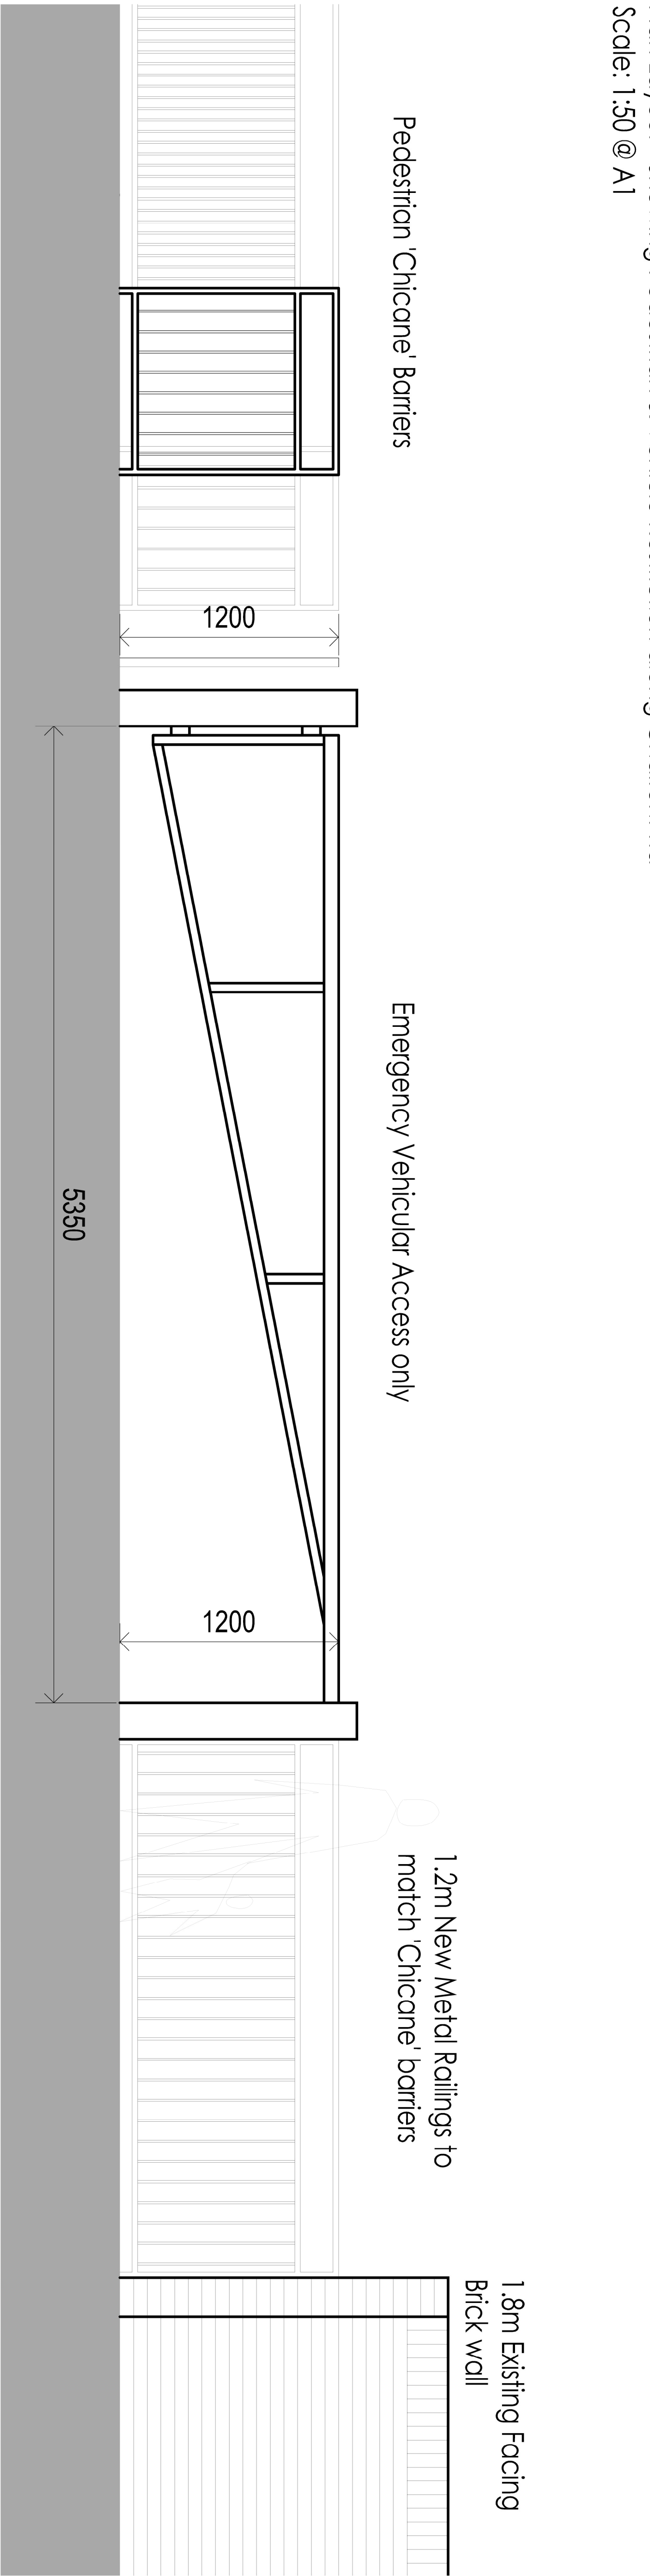
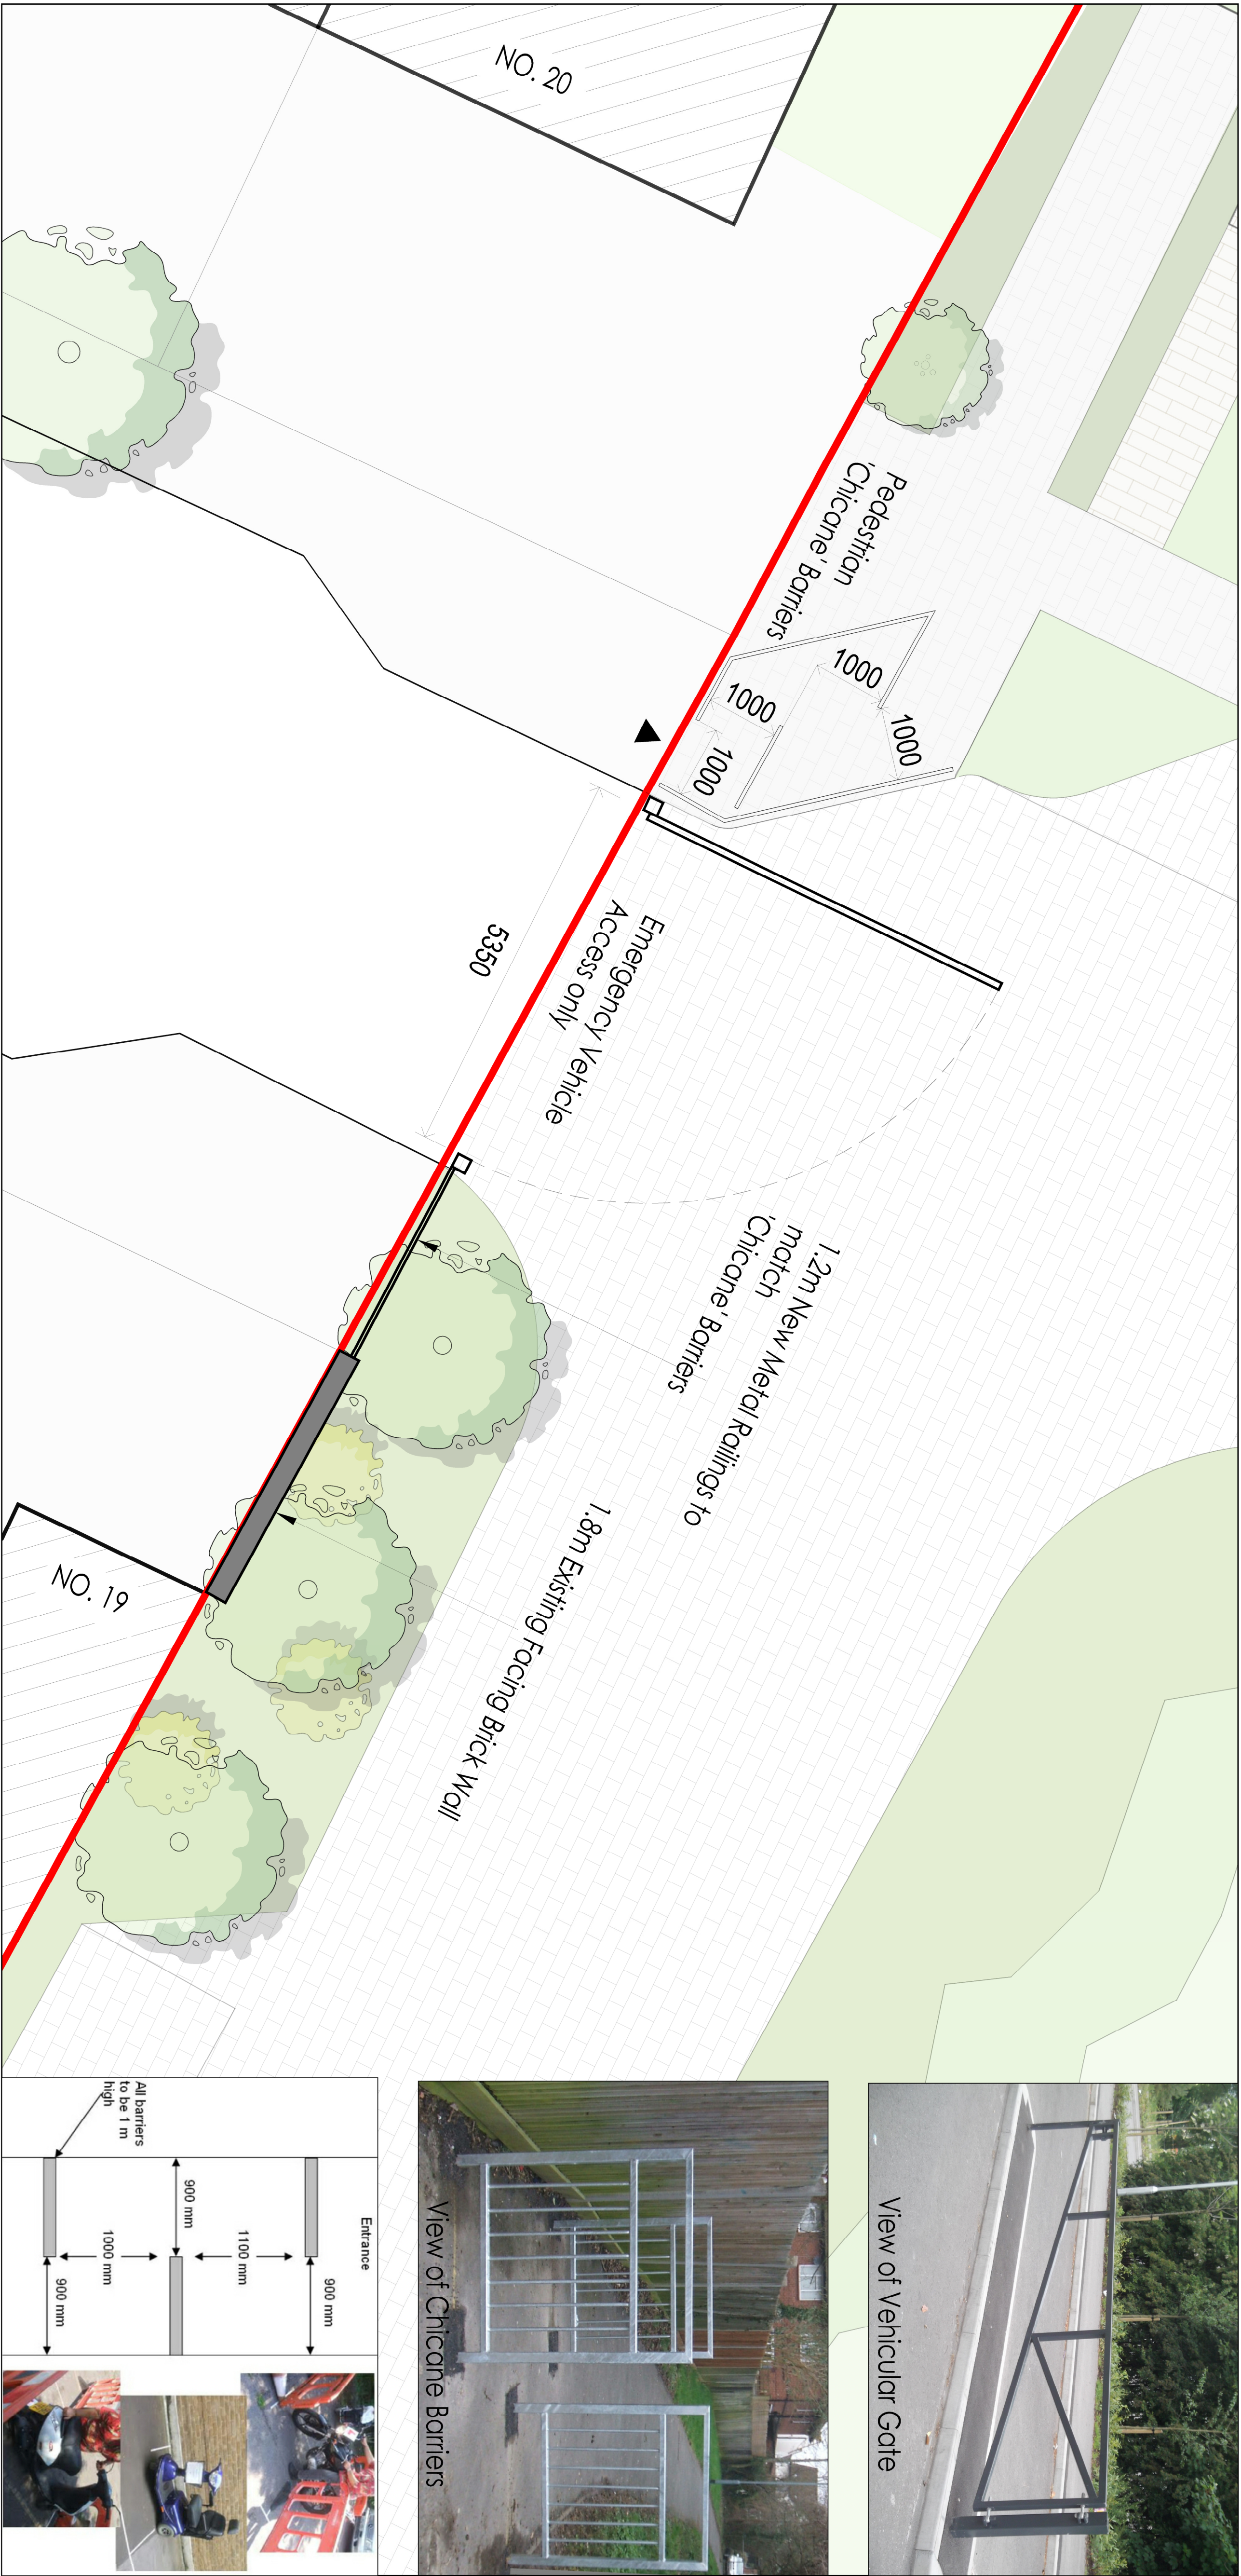


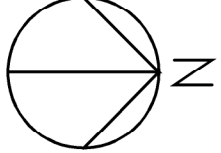

PLANNING

Fairview
NEW HOMES Ltd.

CHAILEY INDUSTRIAL ESTATE
PEDESTRAIN VEHICLE RESTRICTION
ON CHALFONT RD

Scale As indicated @ A1
Date JUNE 2019
Drawn MC

FAIRVIEW NEW HOMES Ltd.
50 Lancaster Road, Enfield, Middx EN2 0SY
Telephone: 0208-368 1271 Fax: 0208-368 7219

Drawing No. SK150

Revision