


View of Vehicular Gate




View of Chicane Barriers

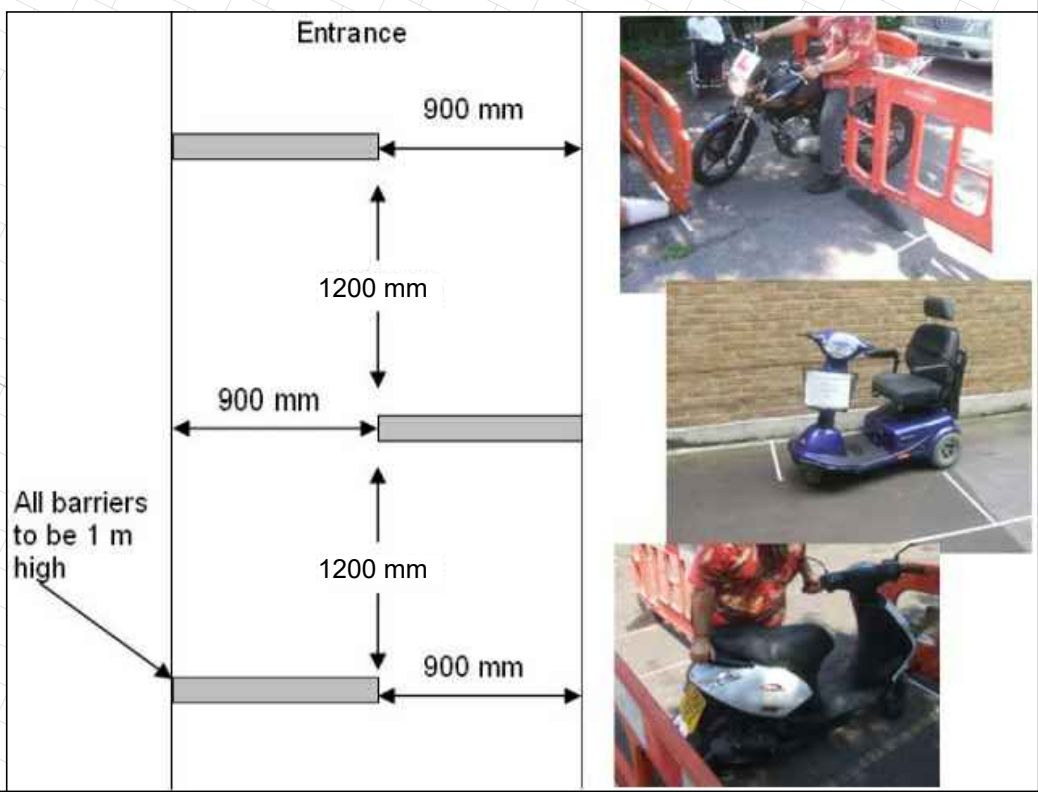

Plan of Chicane Barriers

Plan Layout - Showing Pedestrian & Vehicle Restriction along Chalfont Rd
Scale: 1:50 @ A1

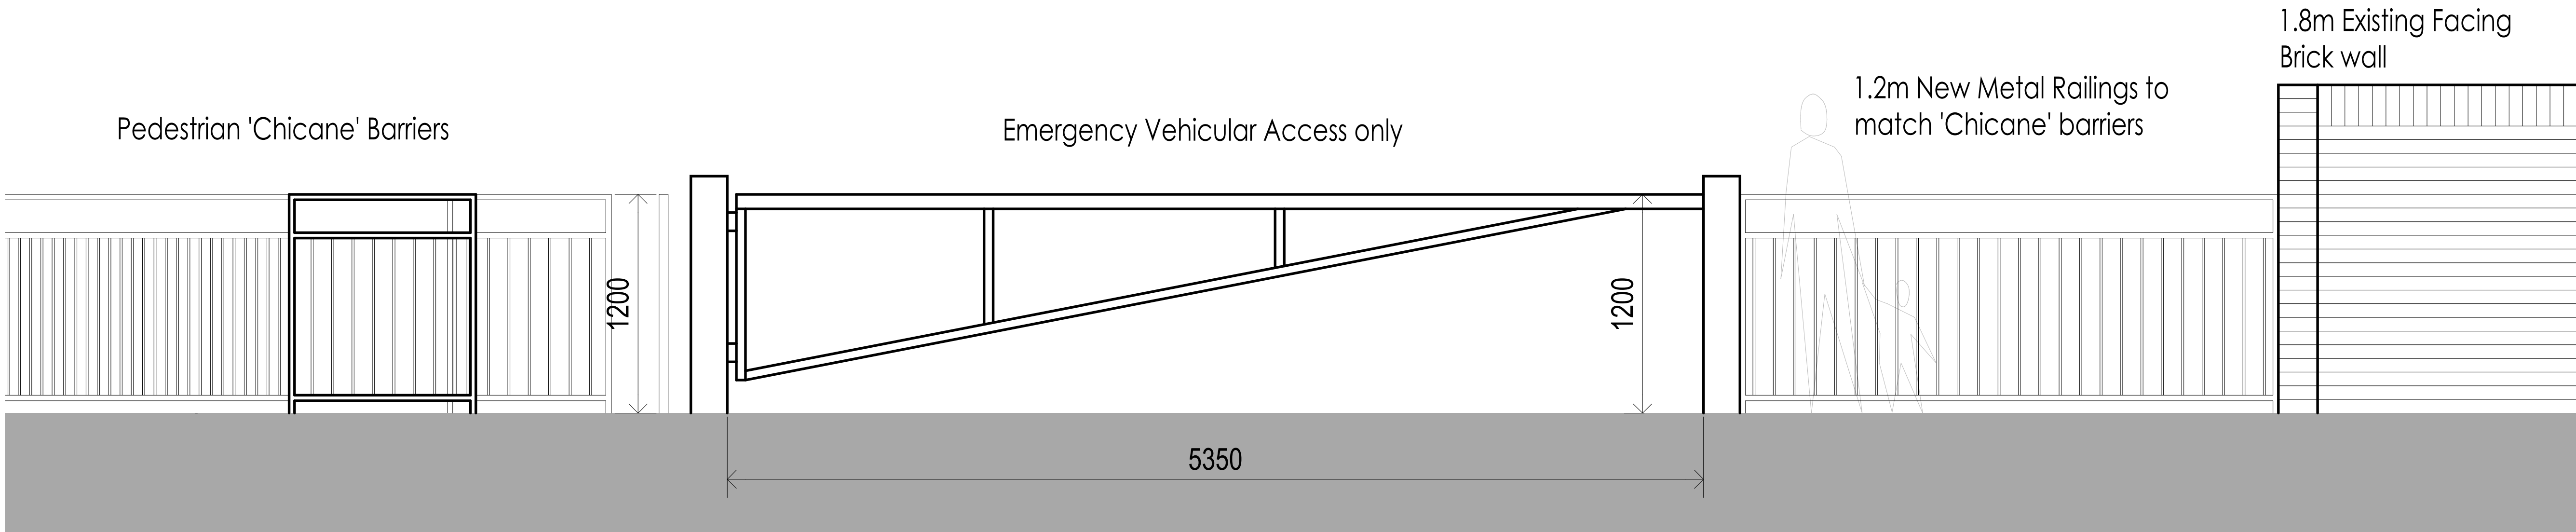

Gate Elevation - Showing Pedestrian & Vehicle Restriction along Chalfont Rd
Scale: 1:20 @A1

PLANNING

Fairview
NEW HOMES Ltd.

CHAILEY INDUSTRIAL ESTATE
PEDESTRAIN VEHICLE RESTRICTION
ON CHALFONT RD

Scale As indicated @ A1

Date MARCH 2021

Drawn MC

FAIRVIEW NEW HOMES Ltd.
50 Lancaster Road Enfield Middx EN2 0BY
Telephone: 0208-366 1271 Fax: 0208-366 7219

Drawing No.

Revision

FNH432-SK150

A