
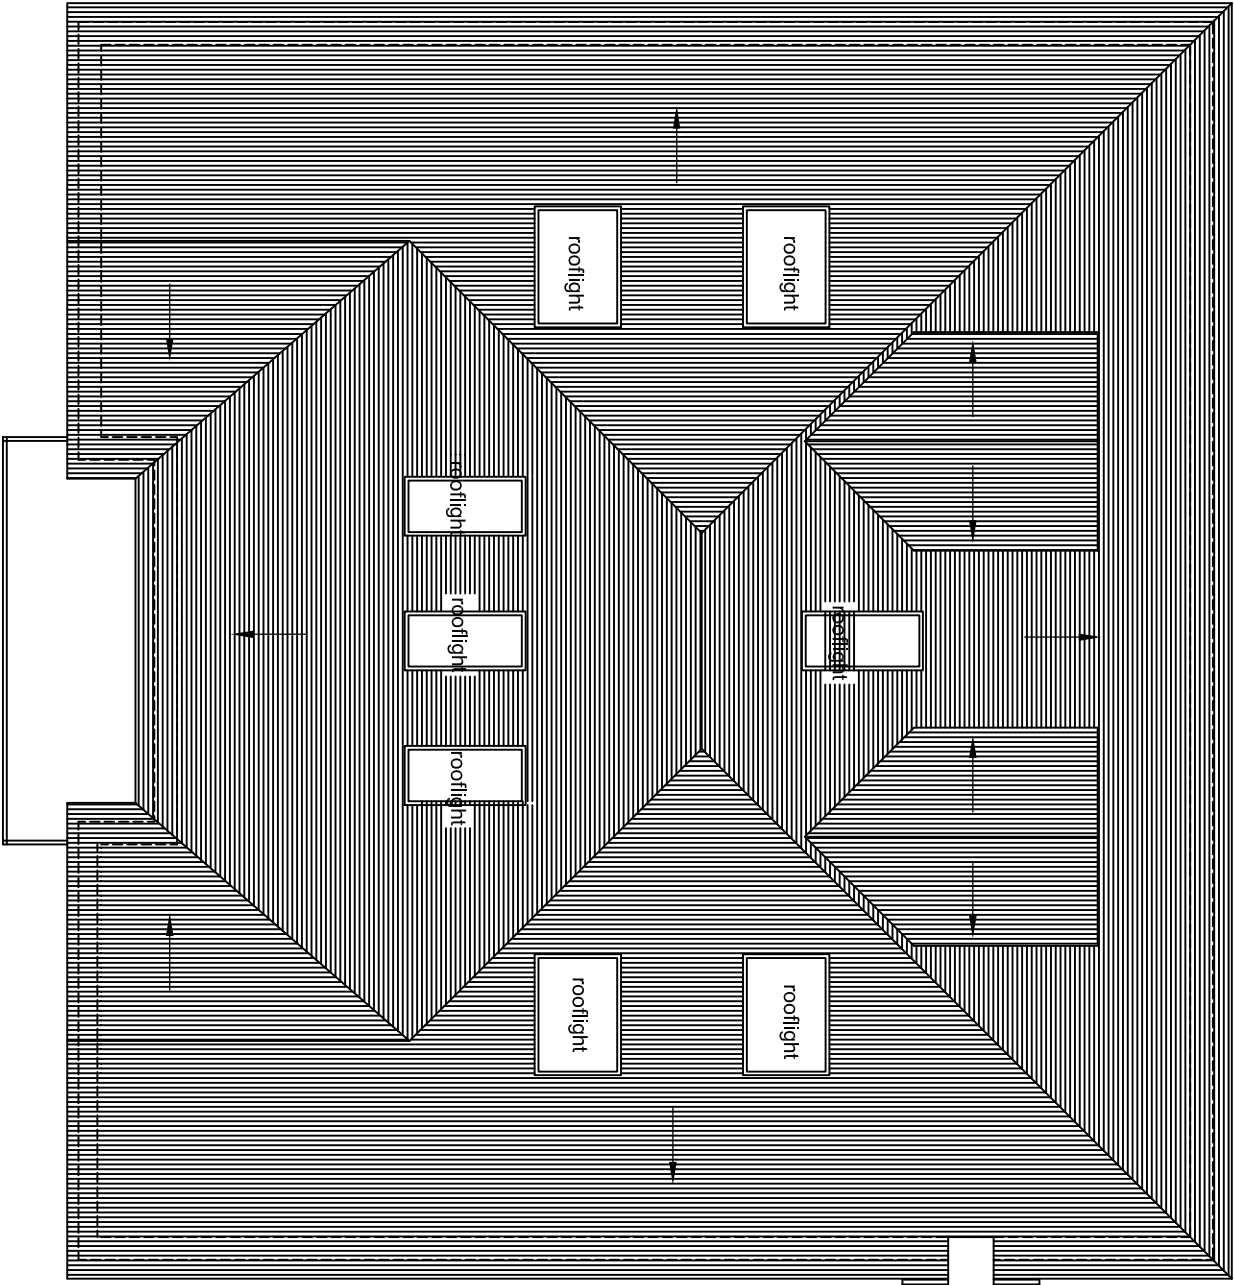


NOTES


The Contractor must verify all dimensions at the site before setting out, commencing work, or making any shop drawings. Any discrepancies must be reported to the Contract Administrator / Architect before proceeding.

This drawing to be used for estimating purposes only. The Contractor must not use this drawing for construction until the structural design has been carried out and confirmation given by Building Control that the design is acceptable. Architect's drawings to be used in conjunction with the structural drawings.

DO NOT SCALE FROM THIS DRAWING.

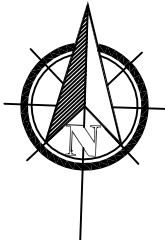

PROPOSED ROOF PLAN

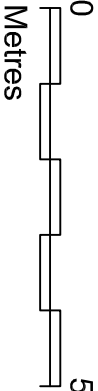

Rev	-	-	Revision notes	Initials	Date
 GGC DESIGN LTD CHARTERED ARCHITECT Tel: 01895 610 932 Mob: 07976 732 636 g.g.callon11@btinternet.com					
PROJECT					
36 VINE LANE, HILLINGDON UB10 0BA					
NEW 5 BEDROOM HOUSE					
DESCRIPTION					
PROPOSED ROOF PLAN					
SCALE	1:100 @ A3	DRAWN BY	J.T. GC	CHECKED BY	GC
DATE	15/12/19	DATE		DATE	
DRAWING No.	36 VL / P / 08	REV.		REV.	B